
RP12PixRoad

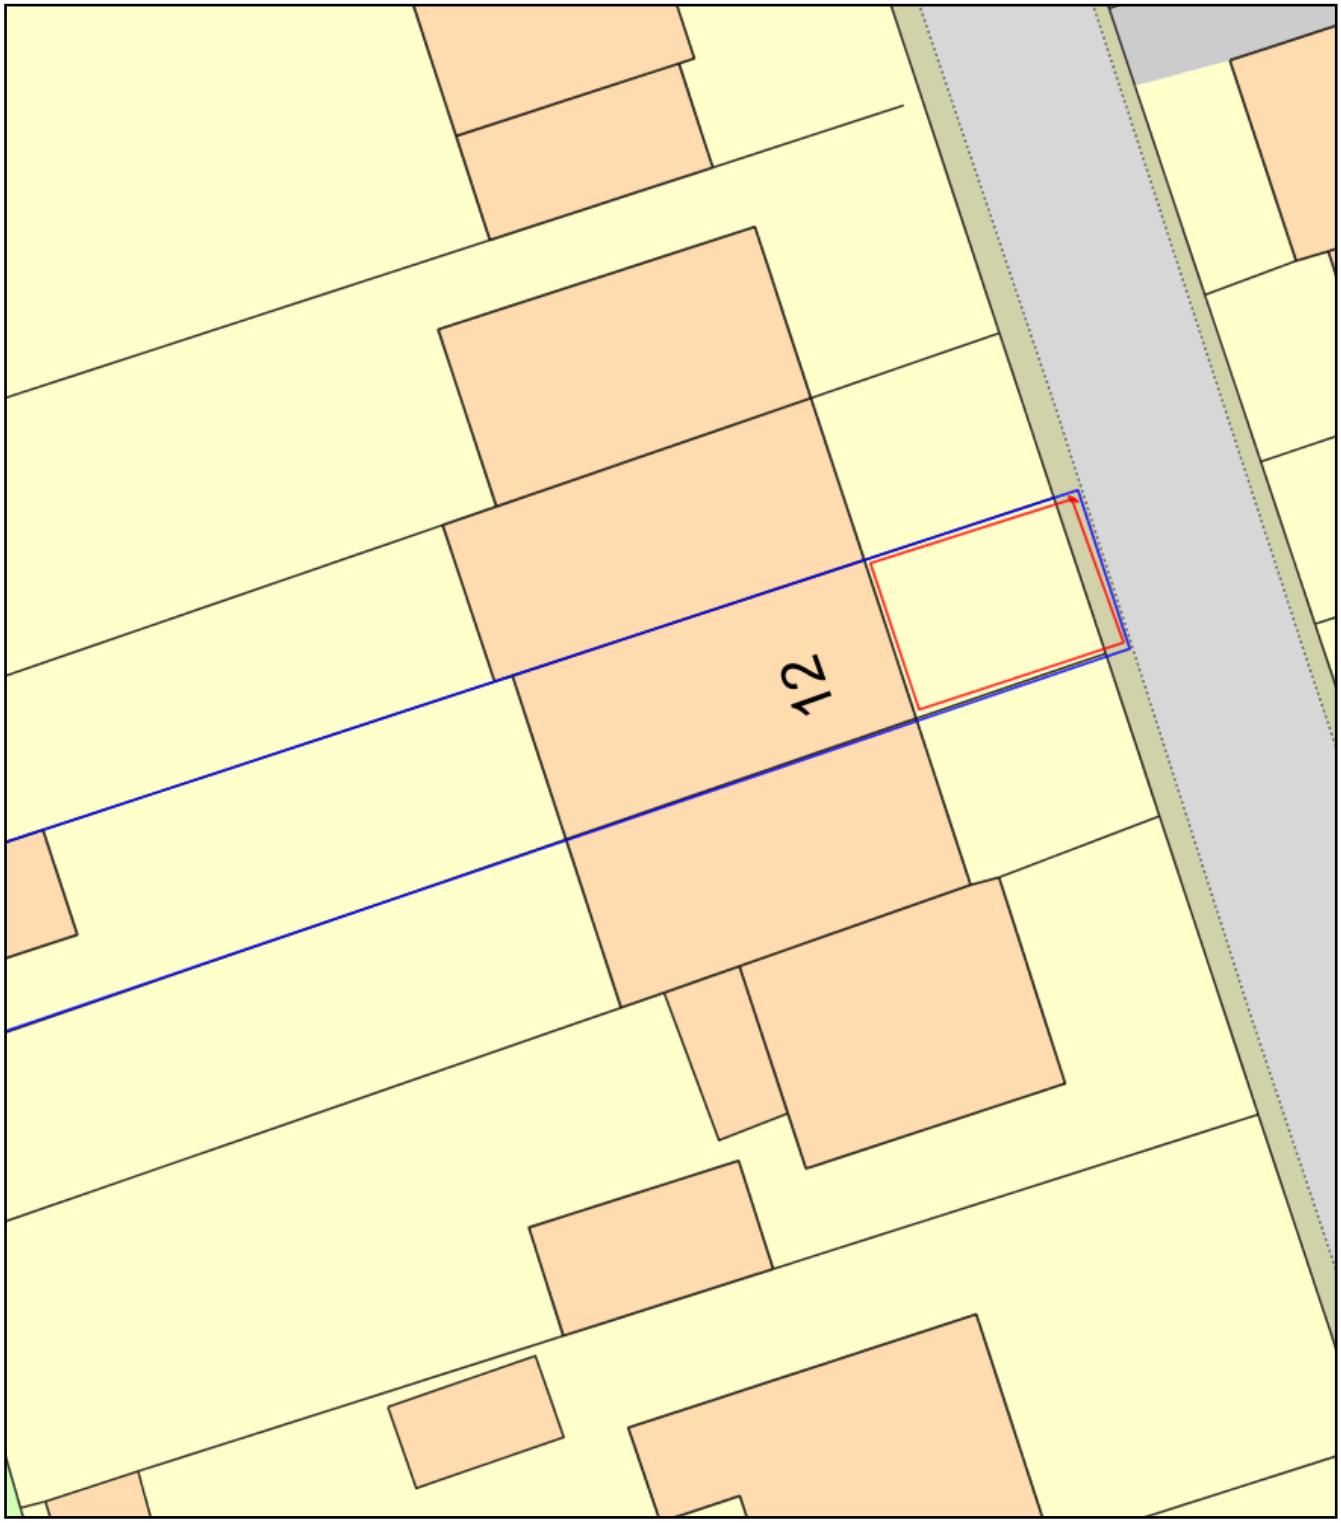

0 10

Metres

N

ReQuestaPlan

Plan Produced for:	New Dropped Kerb & H.Standing
Date Produced:	18 Mar 2018
Plan Reference Number:	TQRQM18077170720224
Scale:	1:200 @ A4

© Crown copyright, All rights reserved. 2017 Licence number 0100042766