



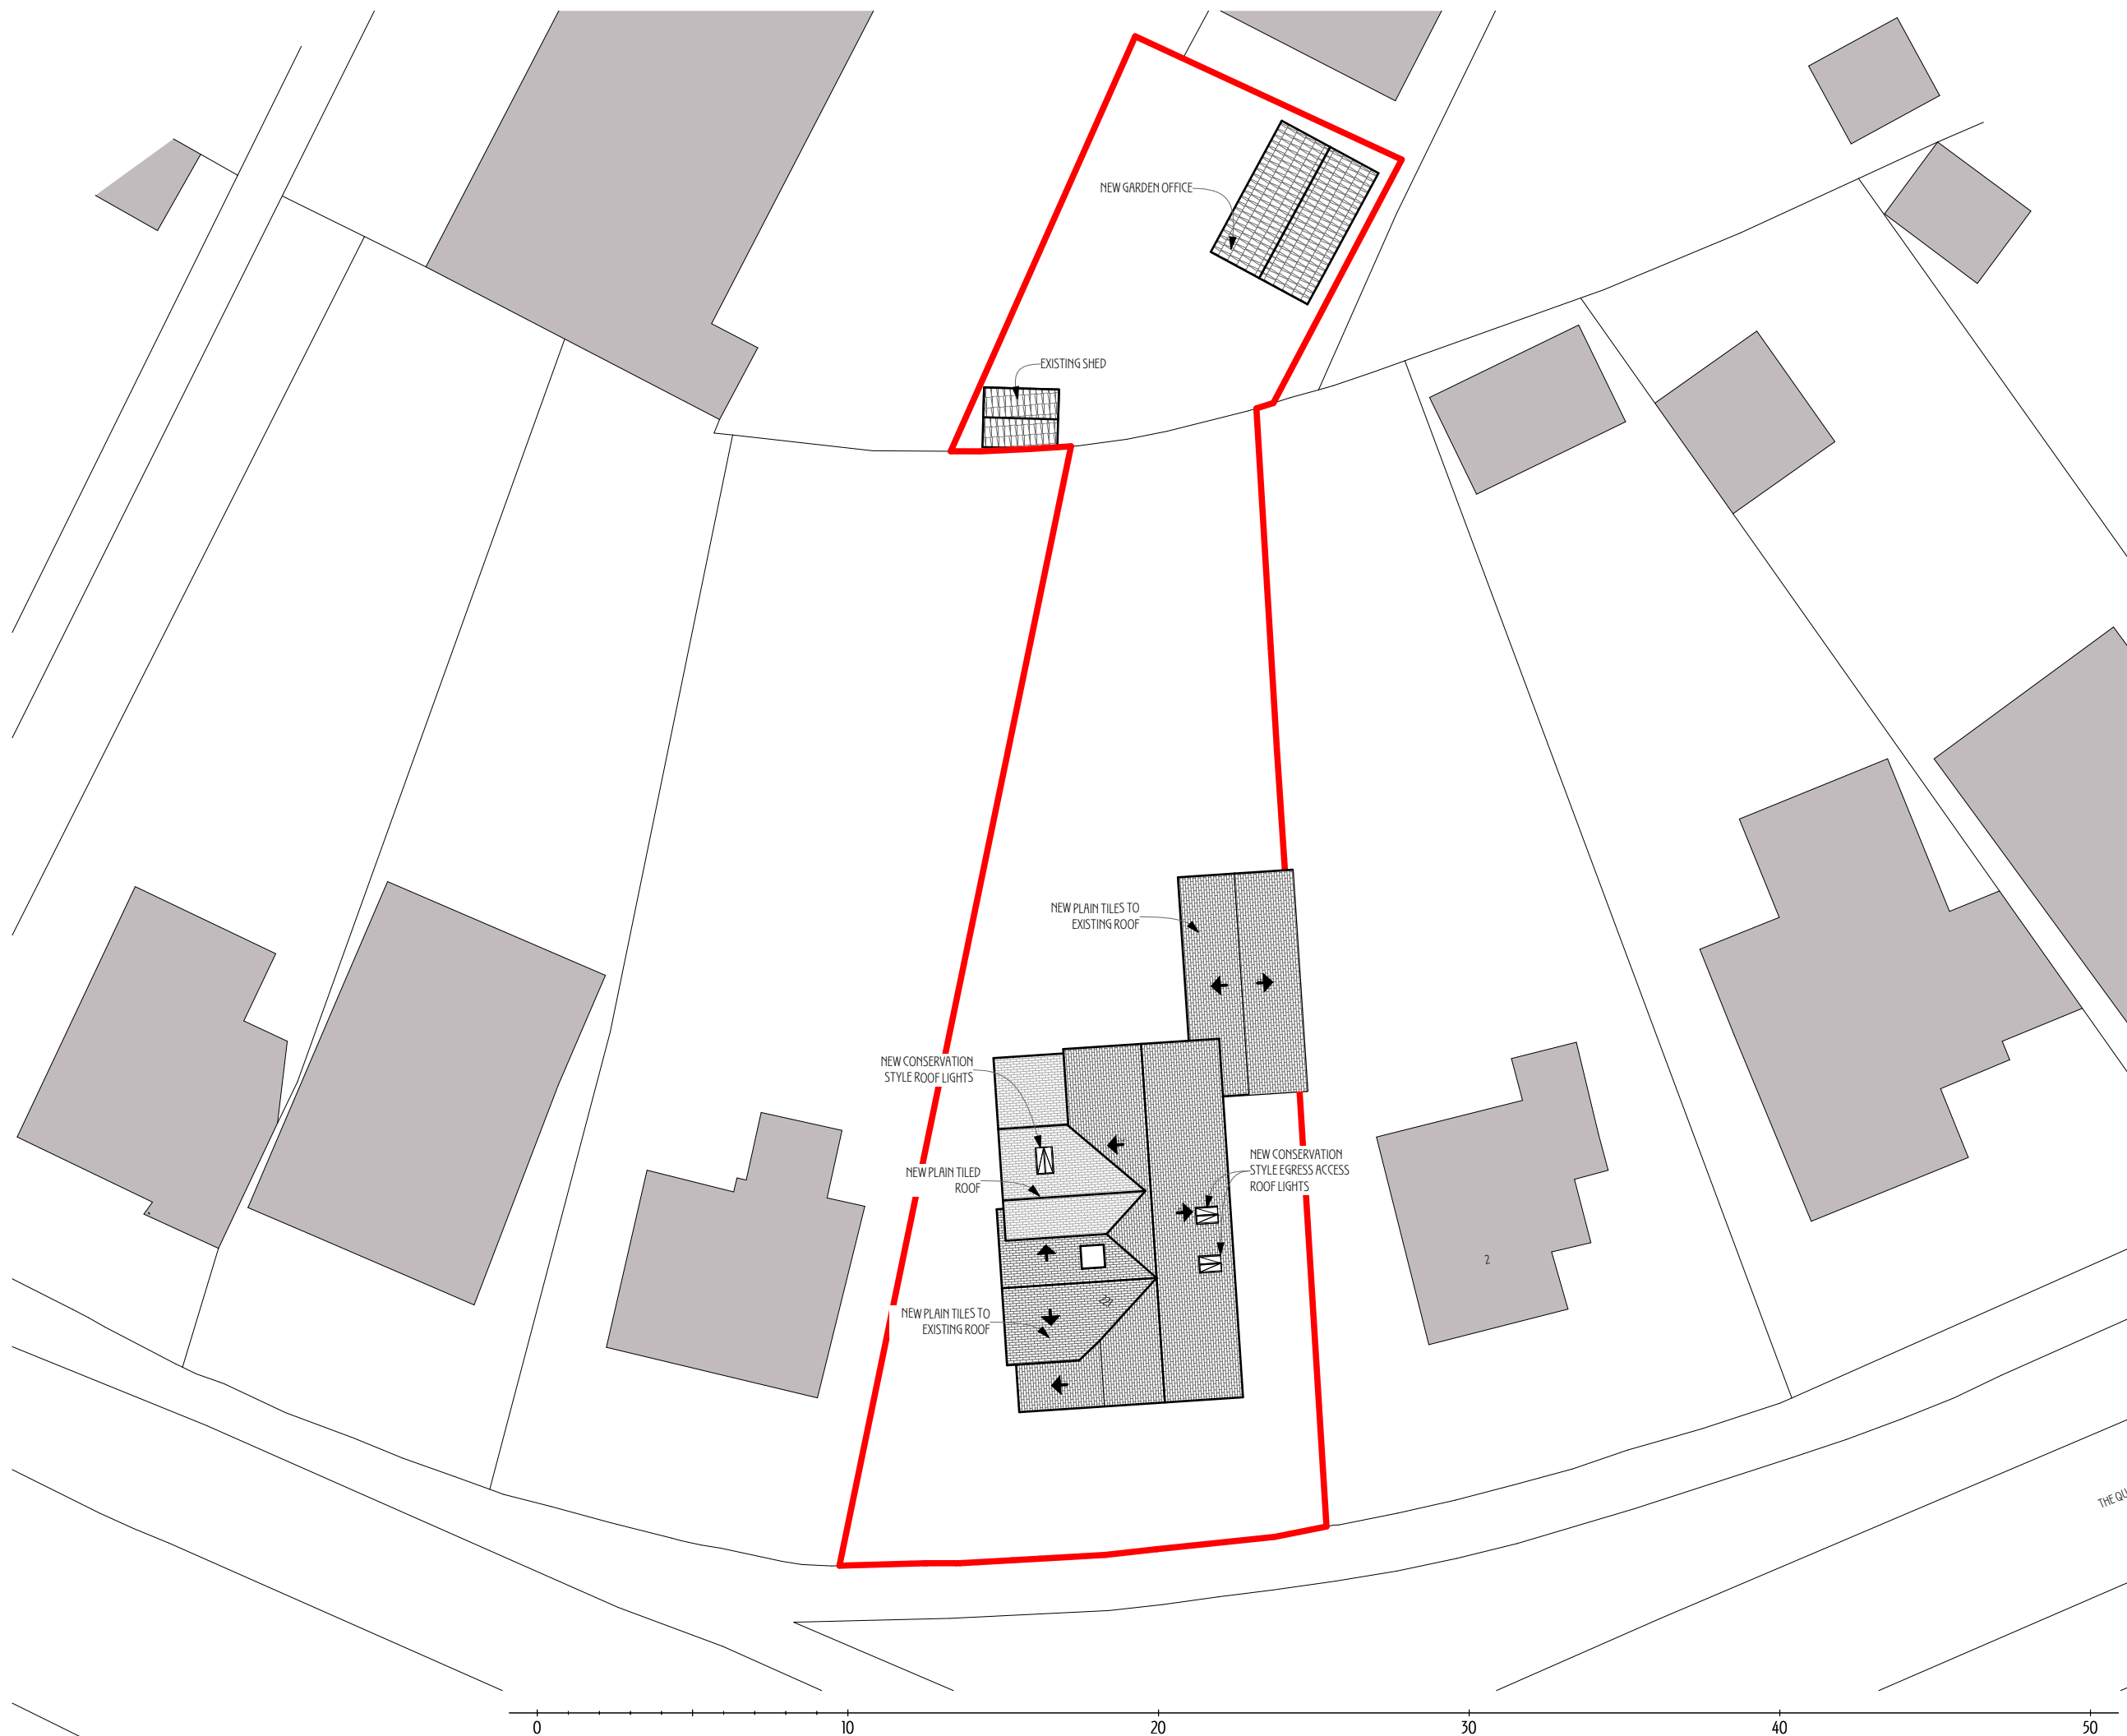

NOTES

- This is a planning drawing and should not be used for construction.
- This document and its design content is copyright ©.
- It shall be read in conjunction with all other associated project information and consultants documents.
- 3D images are an illustration only, and are not accurate representations.
- Refer to scale bar and title sheet to check printing scale.

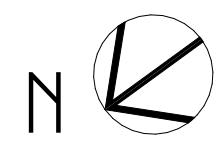

RIBA STAGE 2 - CONCEPT DESIGN

Rev	Issued By	Details	Issue Date
-	BB	ISSUED TO CLIENT	20/08/25
A	BB	ISSUED TO CLIENT	01/09/25

PROJECT TITLE
221 Icknield Way, Letchworth
Garden City SG6 4TU

DRAWING TITLE
Proposed Block
Plan (A3)

SCALE
1:200 @ A3

DATE	DRAWN/CHKD	REV	DRAWING No.
September 25	BB AG	A	2506/PD/201

NORTON STUDIO ARCHITECTS
HISTORIC AND SUSTAINABLE BUILDING SPECIALIST

ARCHITECT ACCREDITED IN BUILDING CONSERVATION

5 Croft Lane - Norton - Letchworth Garden City - Herts - SG6 1AS
t - 01462 374035
w - www.nortonstudio.co.uk