Client
Mr Maniscalco

Project
Manor House
Baldock

Drawing Title
Roof Plan & Details

Scale	Date	Drawn by
1:50	08/16	DP

Dwg. No.	Rev.
DP 754/07	*A*

A Flat 6 revisions 01/18

ROOF PLAN

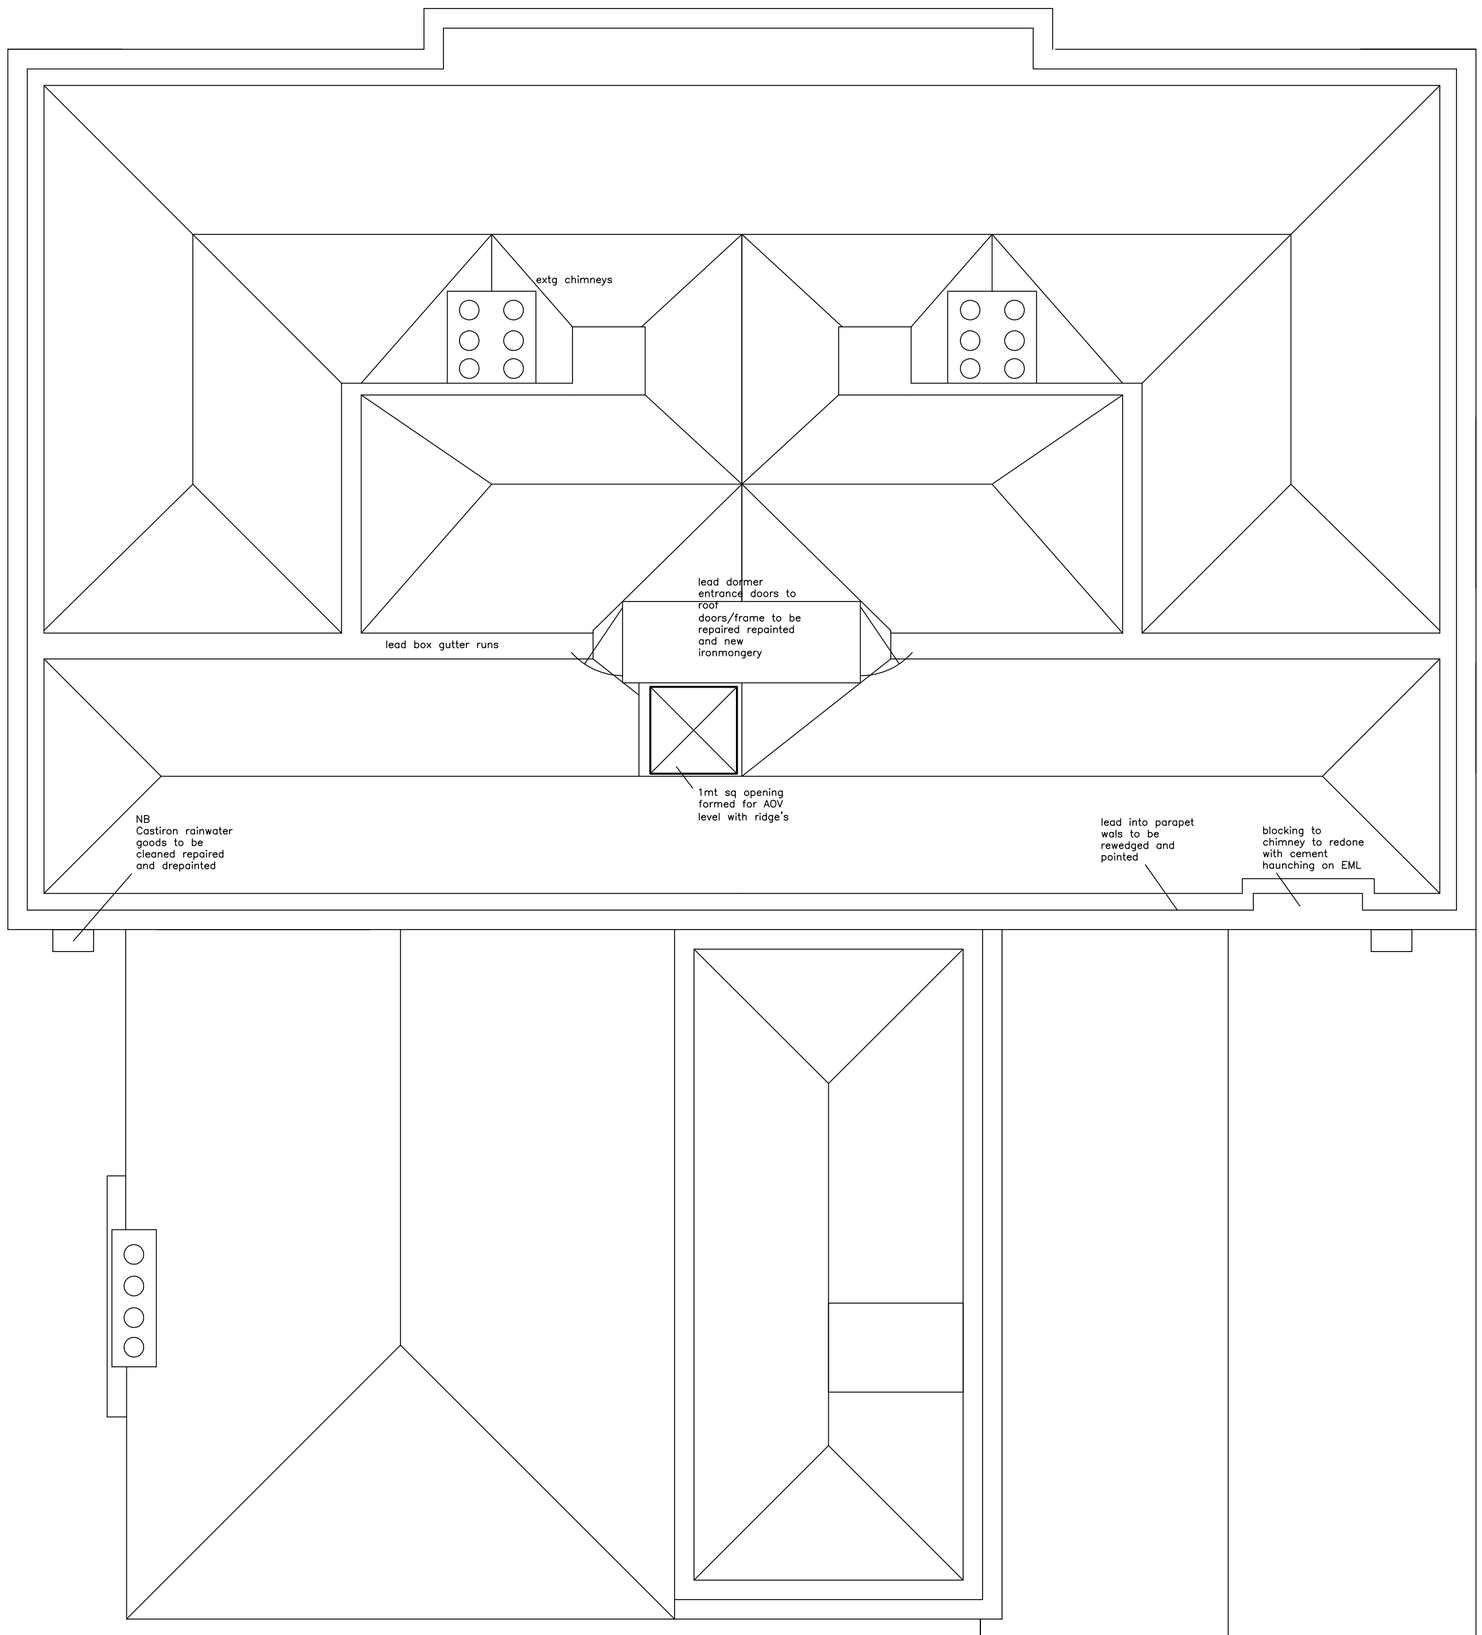

REAR GATE DETAILS

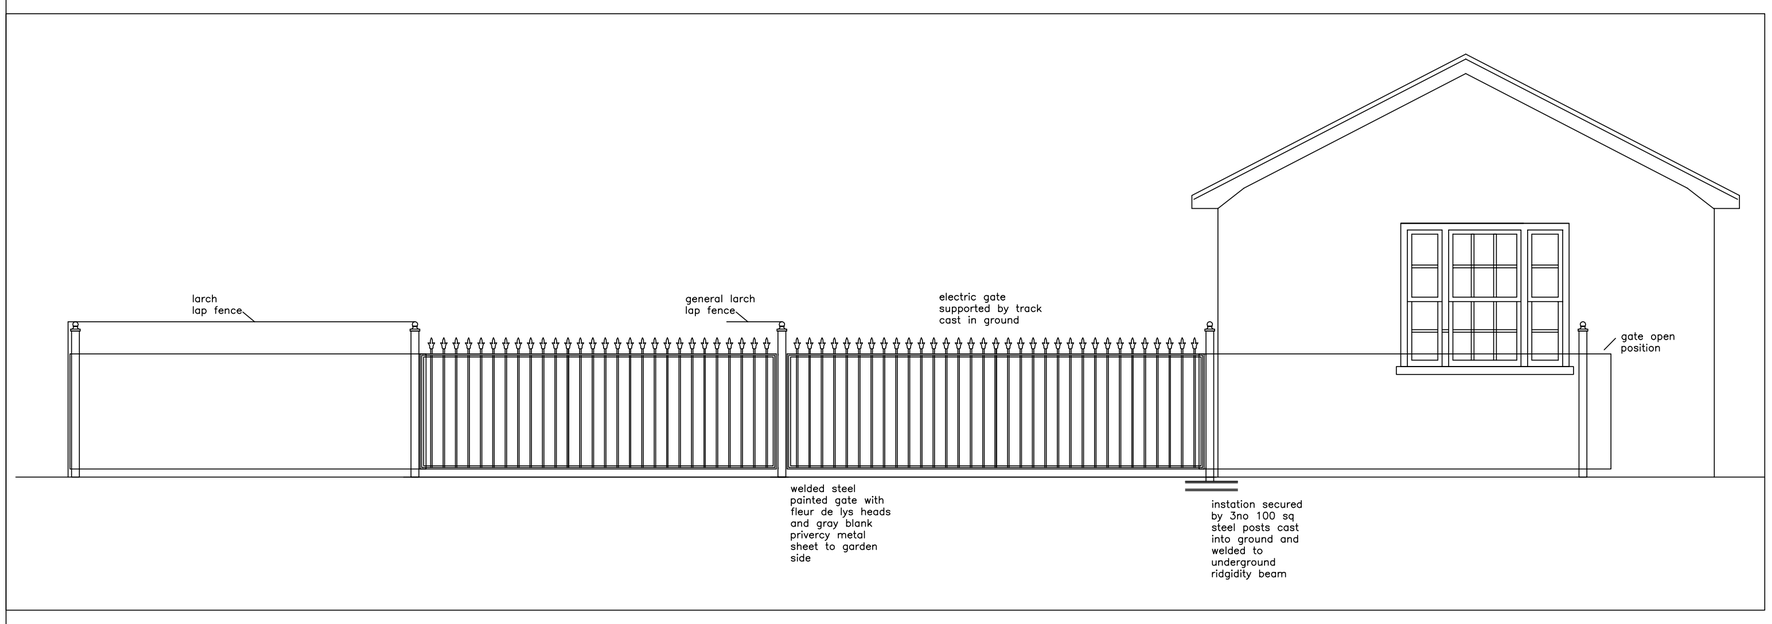

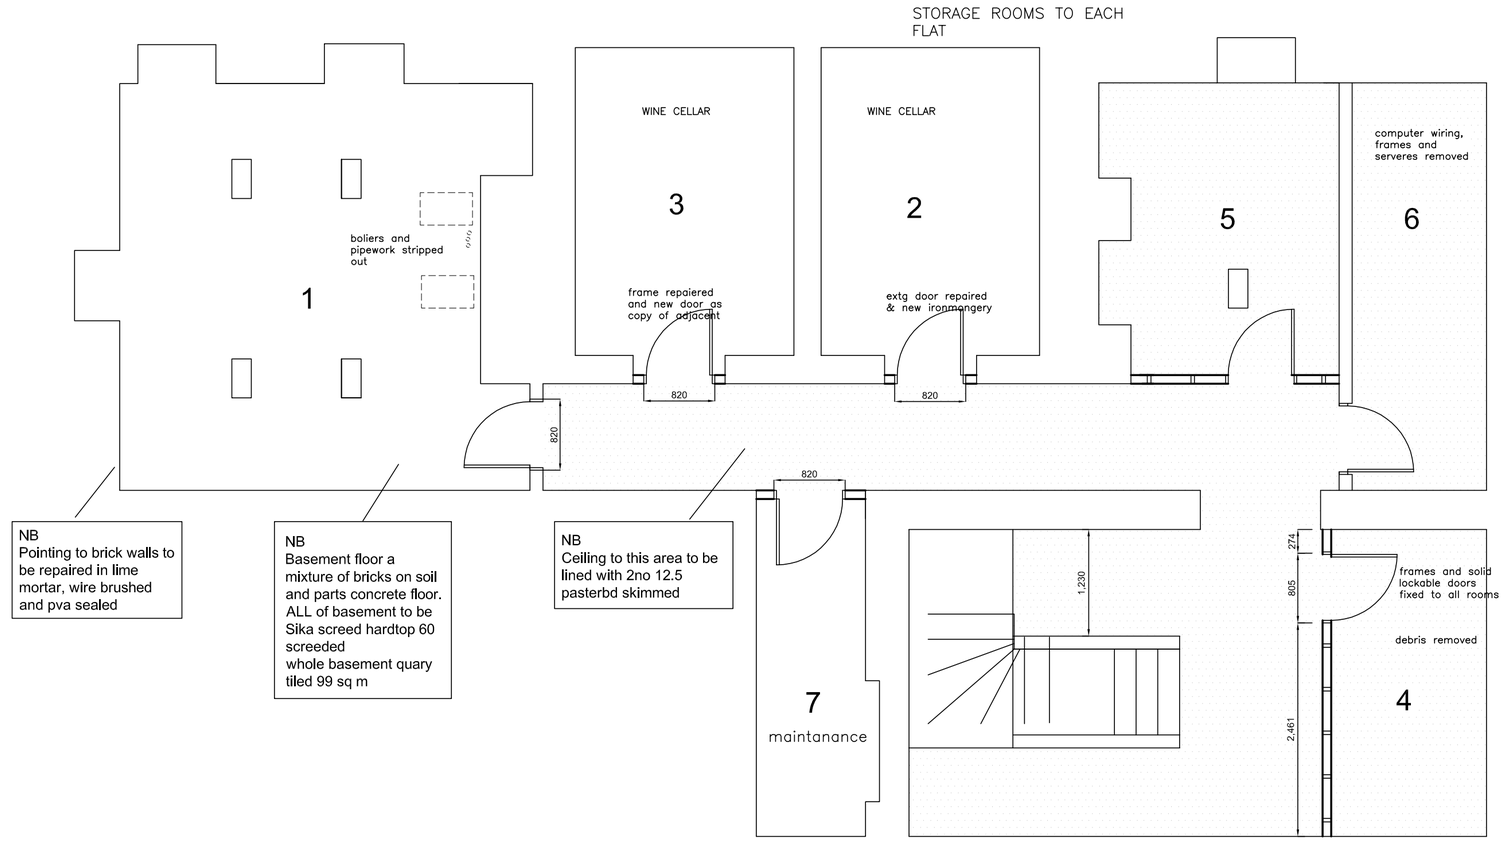

Basement rooms allocated to flats