





Street Scene A-A

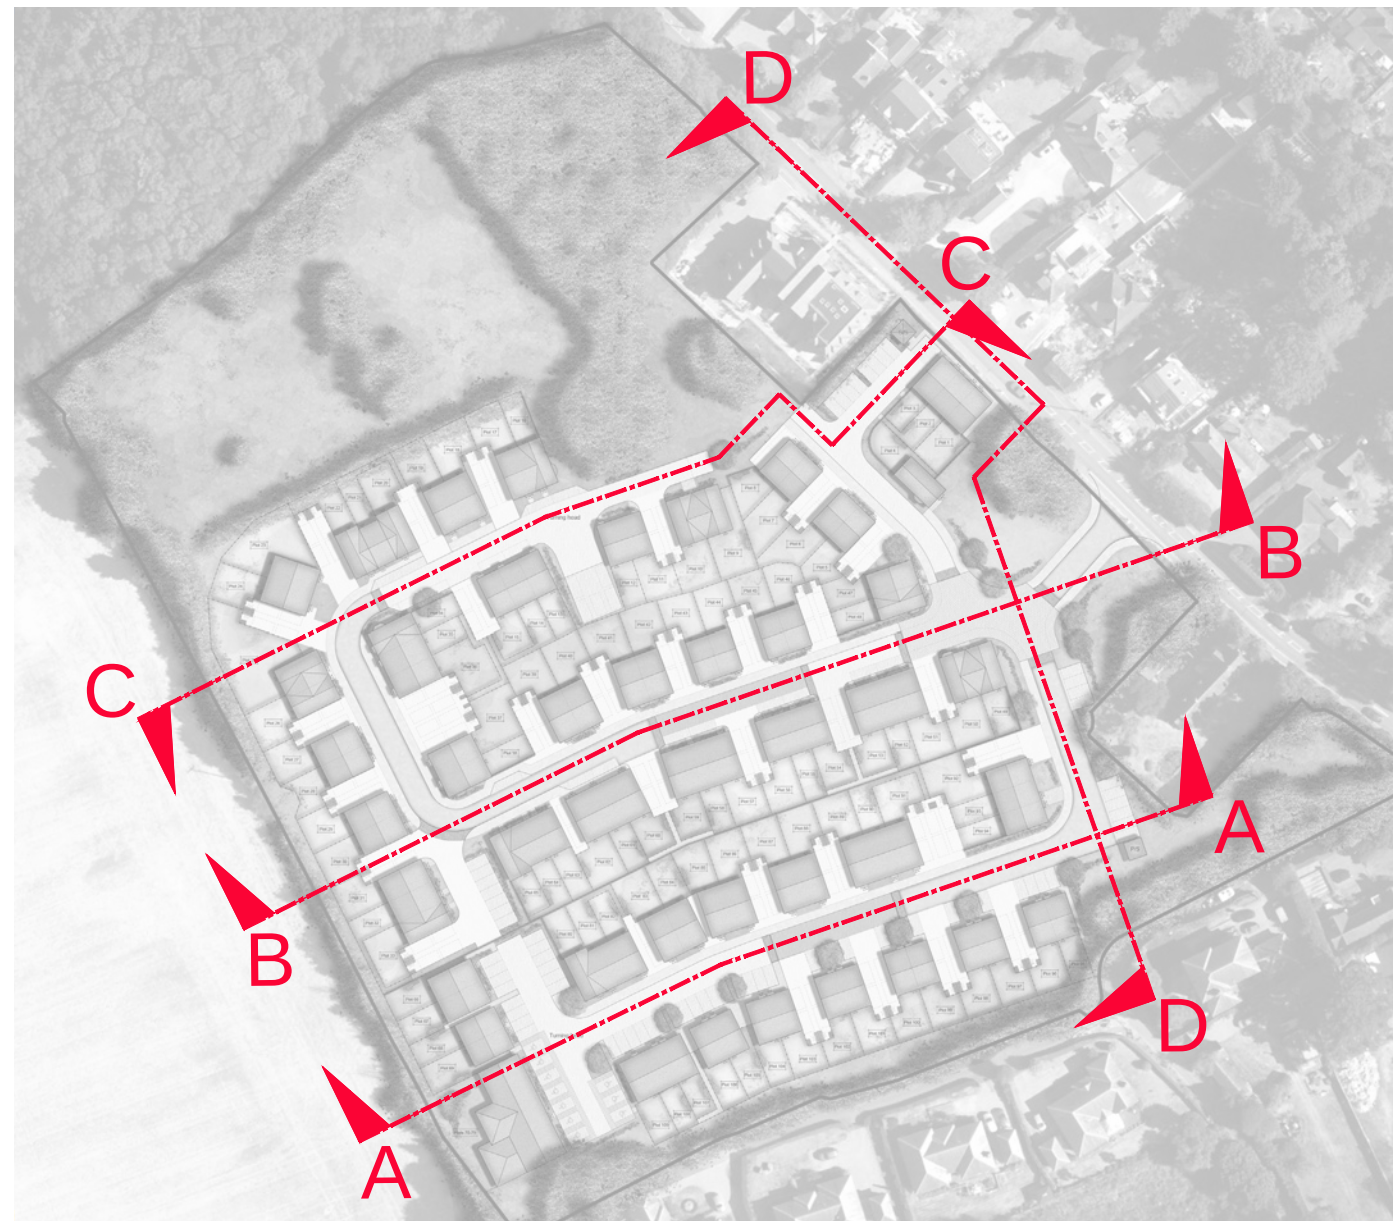

Key Plan




Street Scene B-B

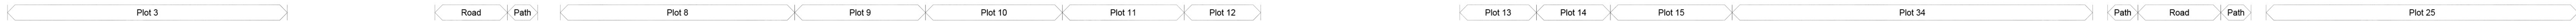

Street Scene C-C



Street Scene D-D

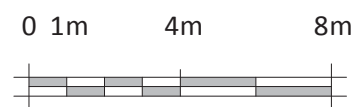

Coloured Street Elevations
Codicote Road, Welwyn

25025 / C102A
Scale 1:200 @ A0 July 2026