



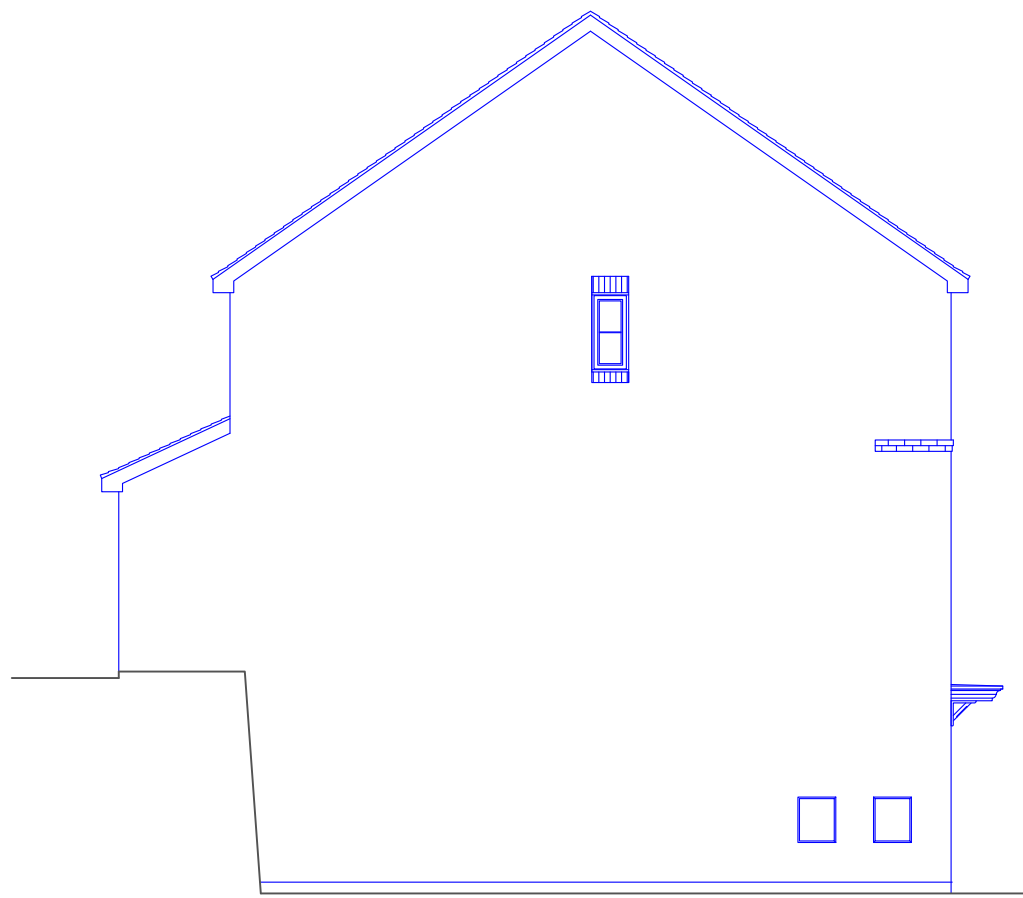

⊕ SIDE ELEVATION (South-East)
AS EXISTING

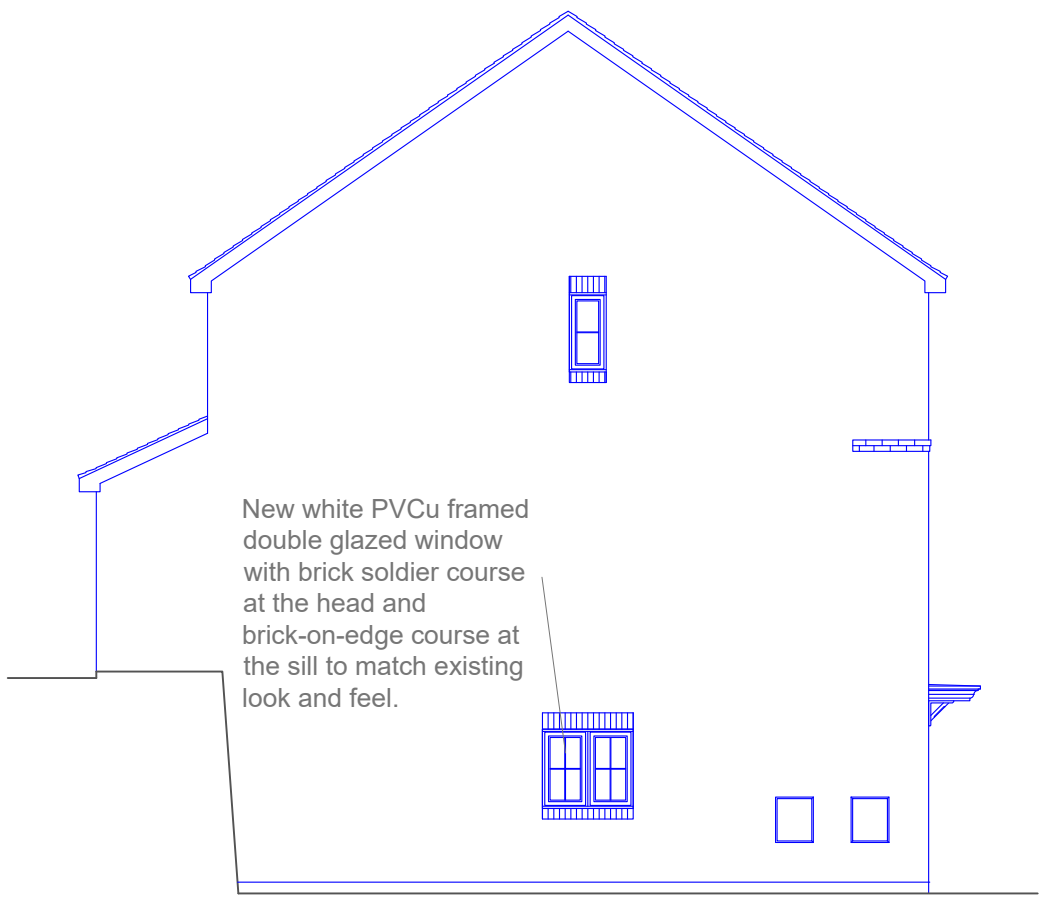

⊕ SIDE ELEVATION (South-East)
AS PROPOSED

Prepared by:
A+L Architecture Studio, Hitchin
www.alarchitecture.uk

Address:
24 Springhead Lane,
Hitchin, SG4 0LJ

Drawing name:
Side Elevation (South-east):
As Existing + As Proposed

Scale: 1:100 @ A4	Date drawn: May 2025
-------------------------	-------------------------

Drawing number:
24SL-FP211
Rev 00

