



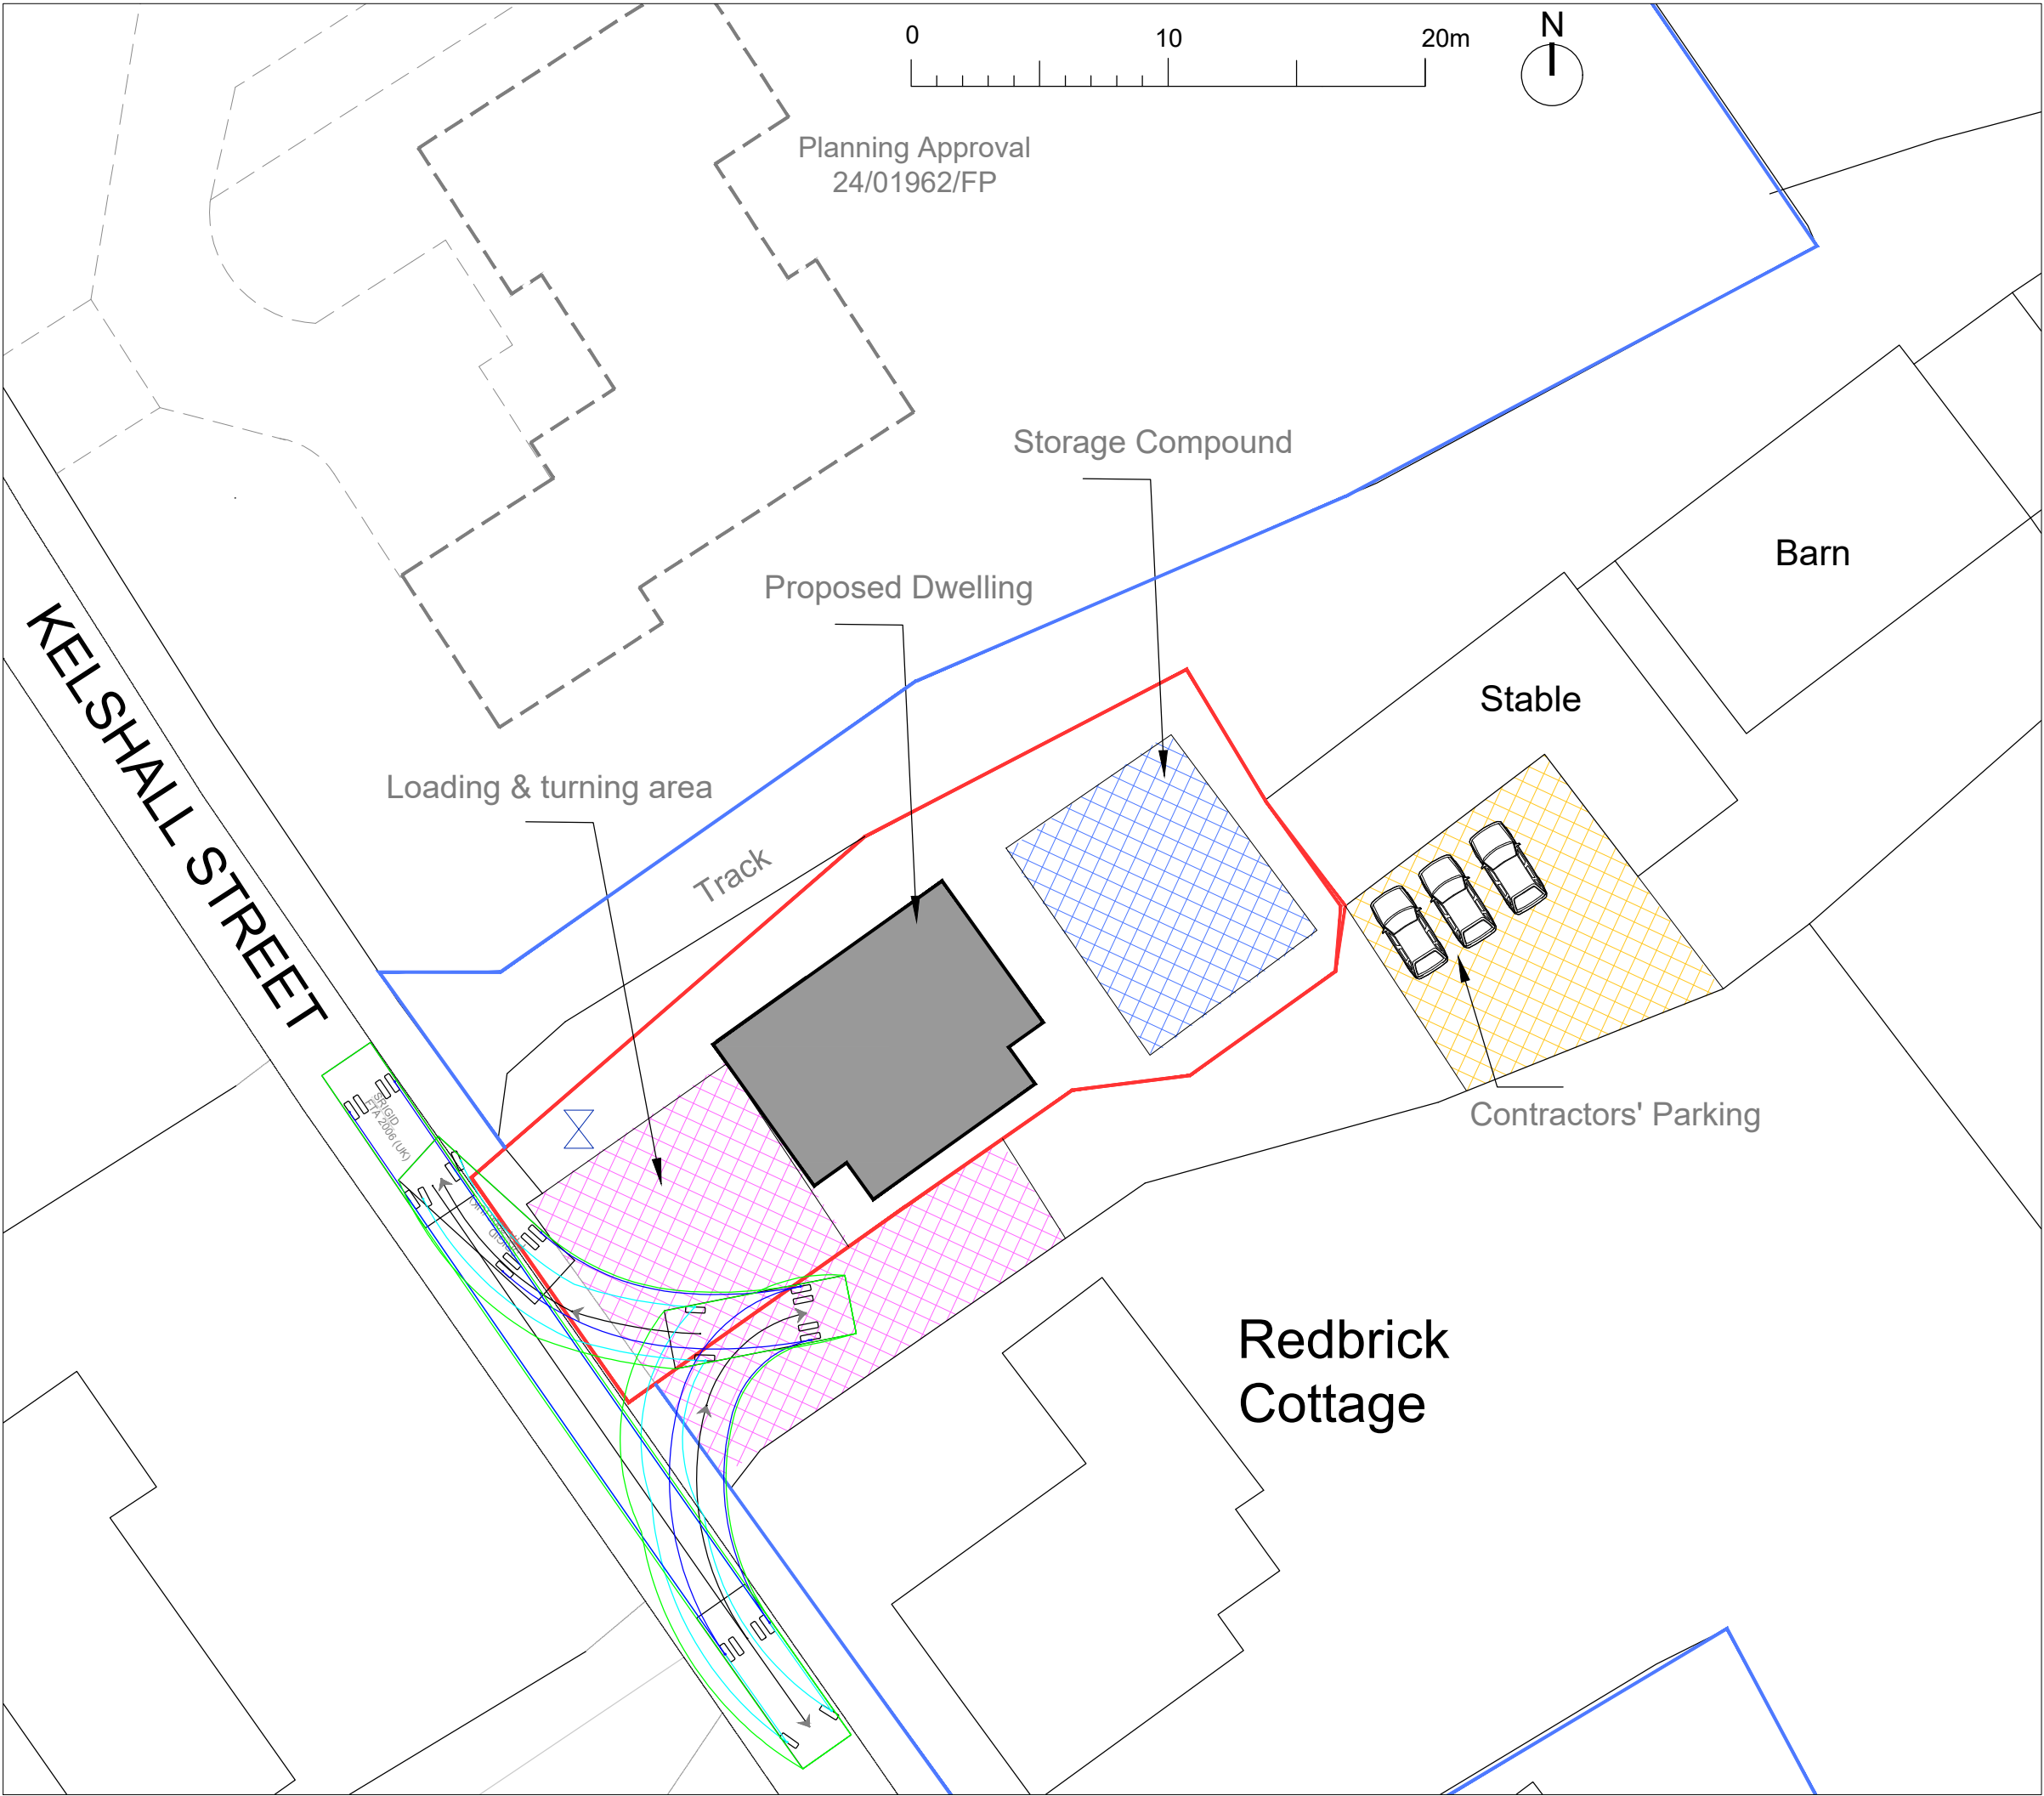

- Legend-
- Application site
 - Adjacent land owned by the applicant
 - Storage Compound
 - Loading/unloading & turning area
 - Contractors Parking
 - Wheel washing facility (pressure washer)

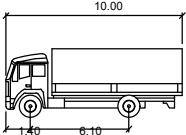

LRIGID

Width	: 2.50
Track	: 2.47
Lock to Lock Time	: 19.89 s
Steering Angle	: 123.36 deg

REV — DATE — DESCRIPTION

CLIENT
MR & MRS CORDELL

PROJECT
PROPOSED DWELLING
LAND ADJ RED BRICK COTTAGE
THE STREET, KELSHALL, ROYSTON

TITLE
CONTRACTORS' SITE SET-UP
(PLANNING CONDITION 3)

DRAWING STATUS
PLANNING

DRAWN	NP	CHECKED	
SCALE	1:200@A3	DATE	SEP 2024

THE GALLERY
96 KING ST
CAMBRIDGE
CB1 1LN

T: 01223 755596
w: www.nparchitects.co.uk
e: info@nparchitects.co.uk

np architects

JOB NO. 758	DRAWING NUMBER PC-03	REV
----------------	-------------------------	-----

DIMENSIONS ARE NOT TO BE SCALED FROM THIS DRAWING.
FIGURED DIMENSIONS ONLY ARE TO BE USED.

THIS DRAWING IS THE COPYRIGHT OF NICHOLAS PHILLIPS
ARCHITECTS LTD. UNAUTHORISED REPRODUCTION IS NOT
PERMITTED.