

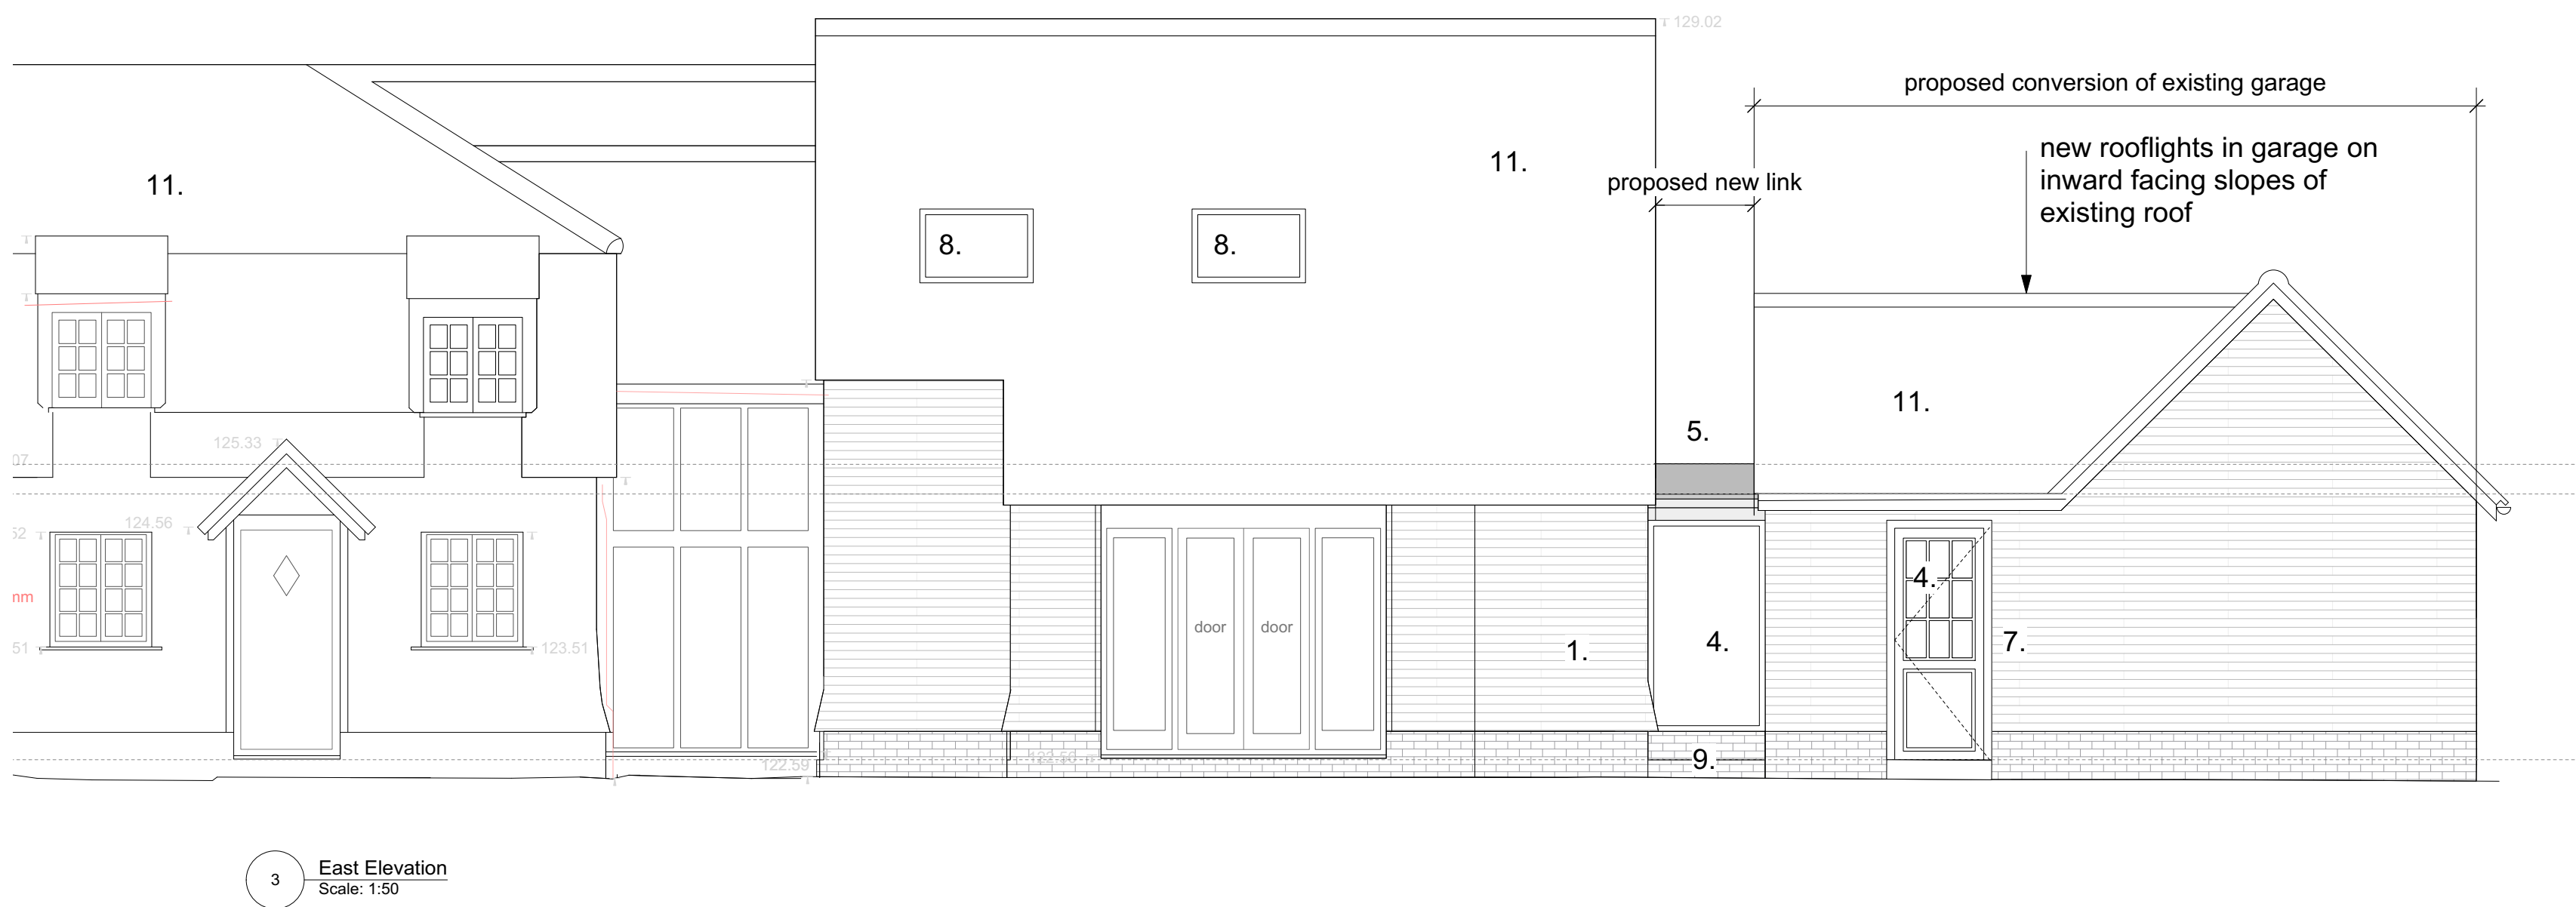
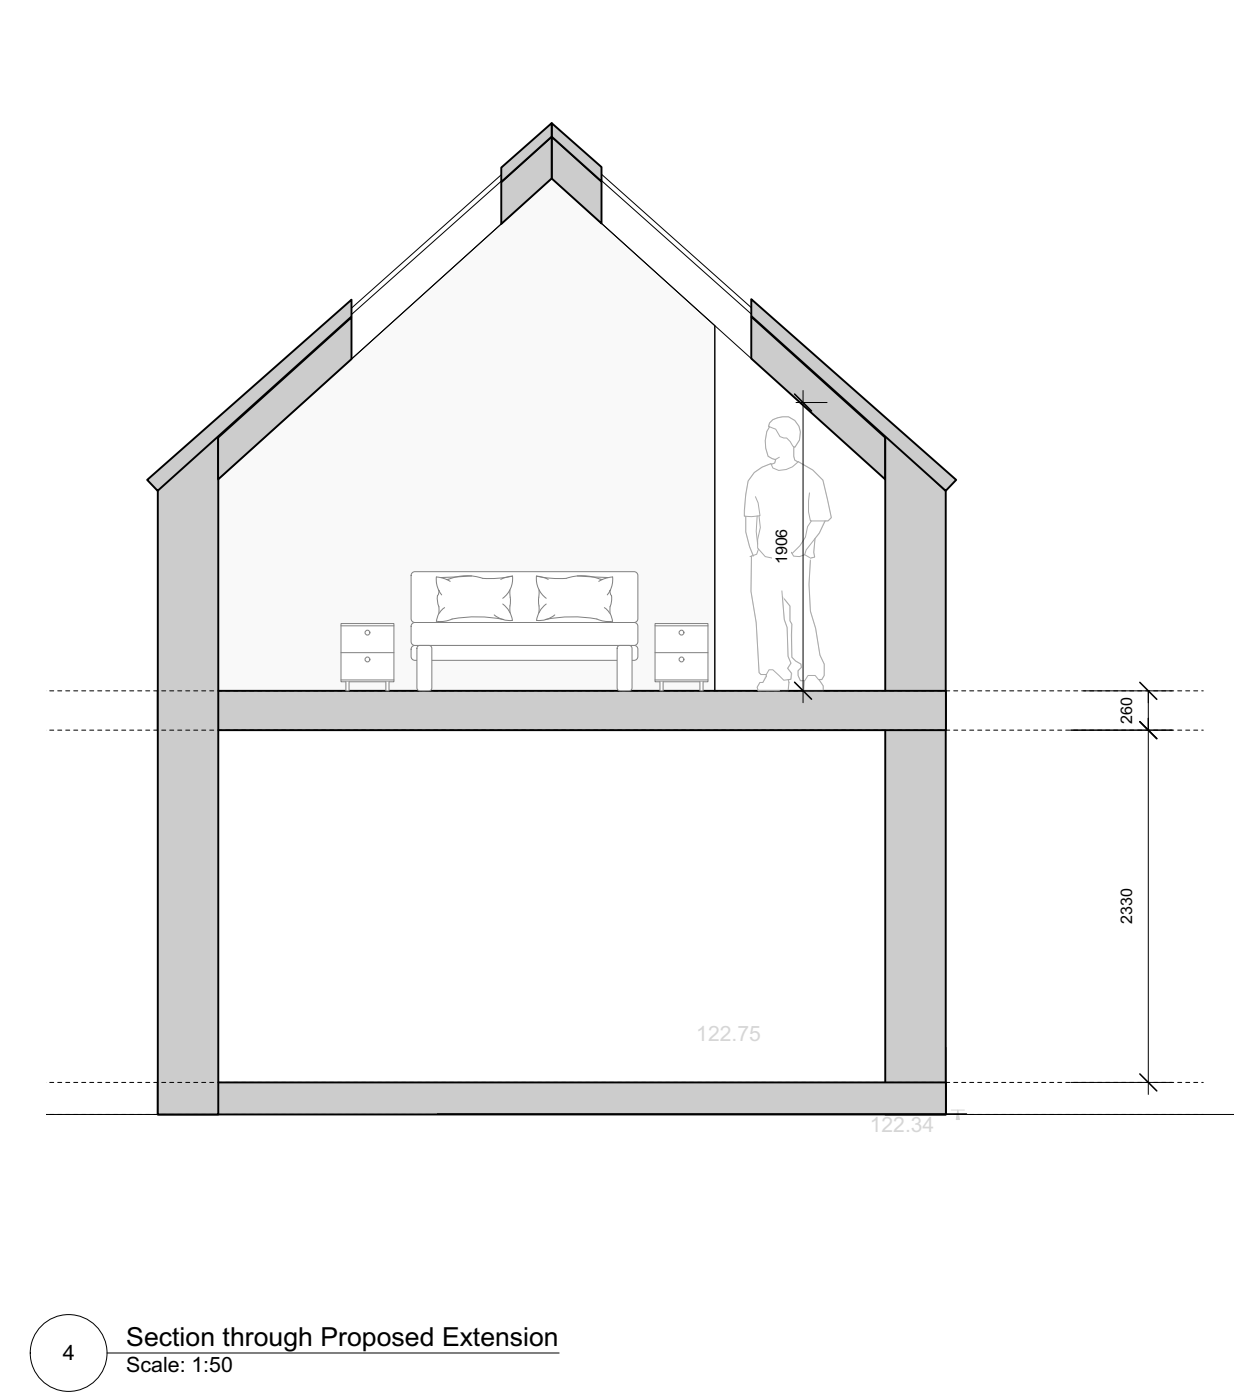
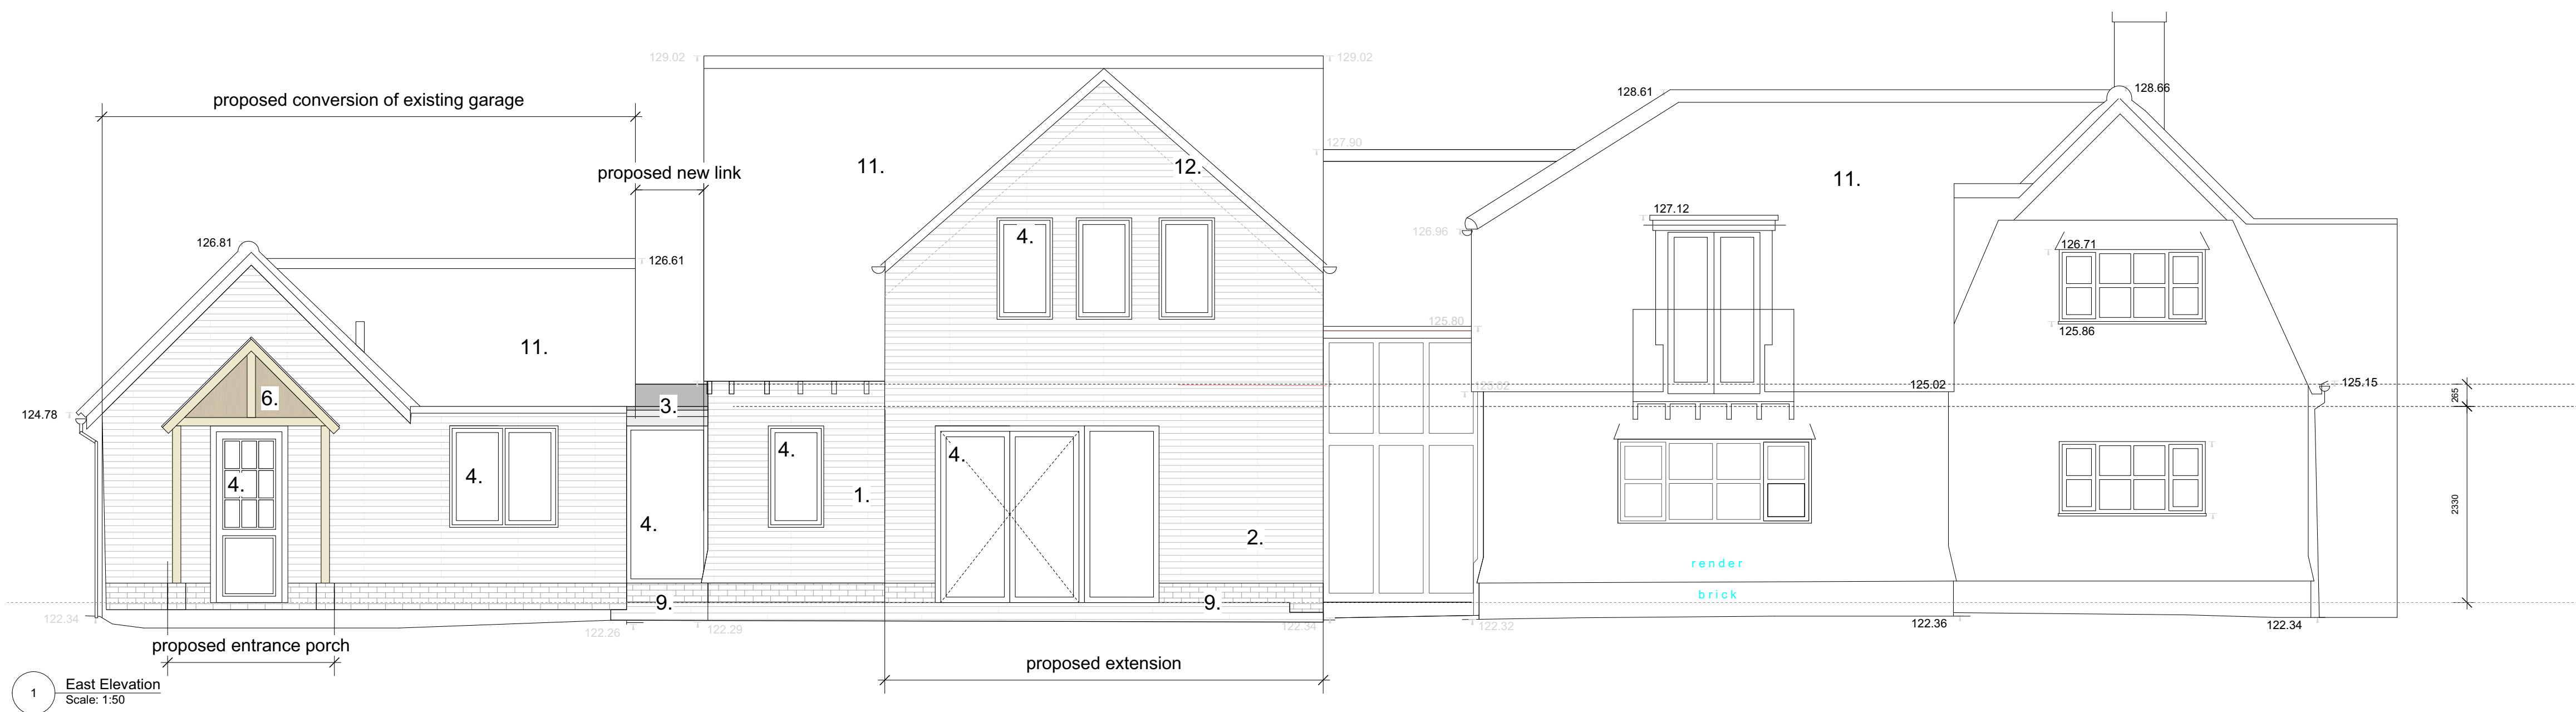


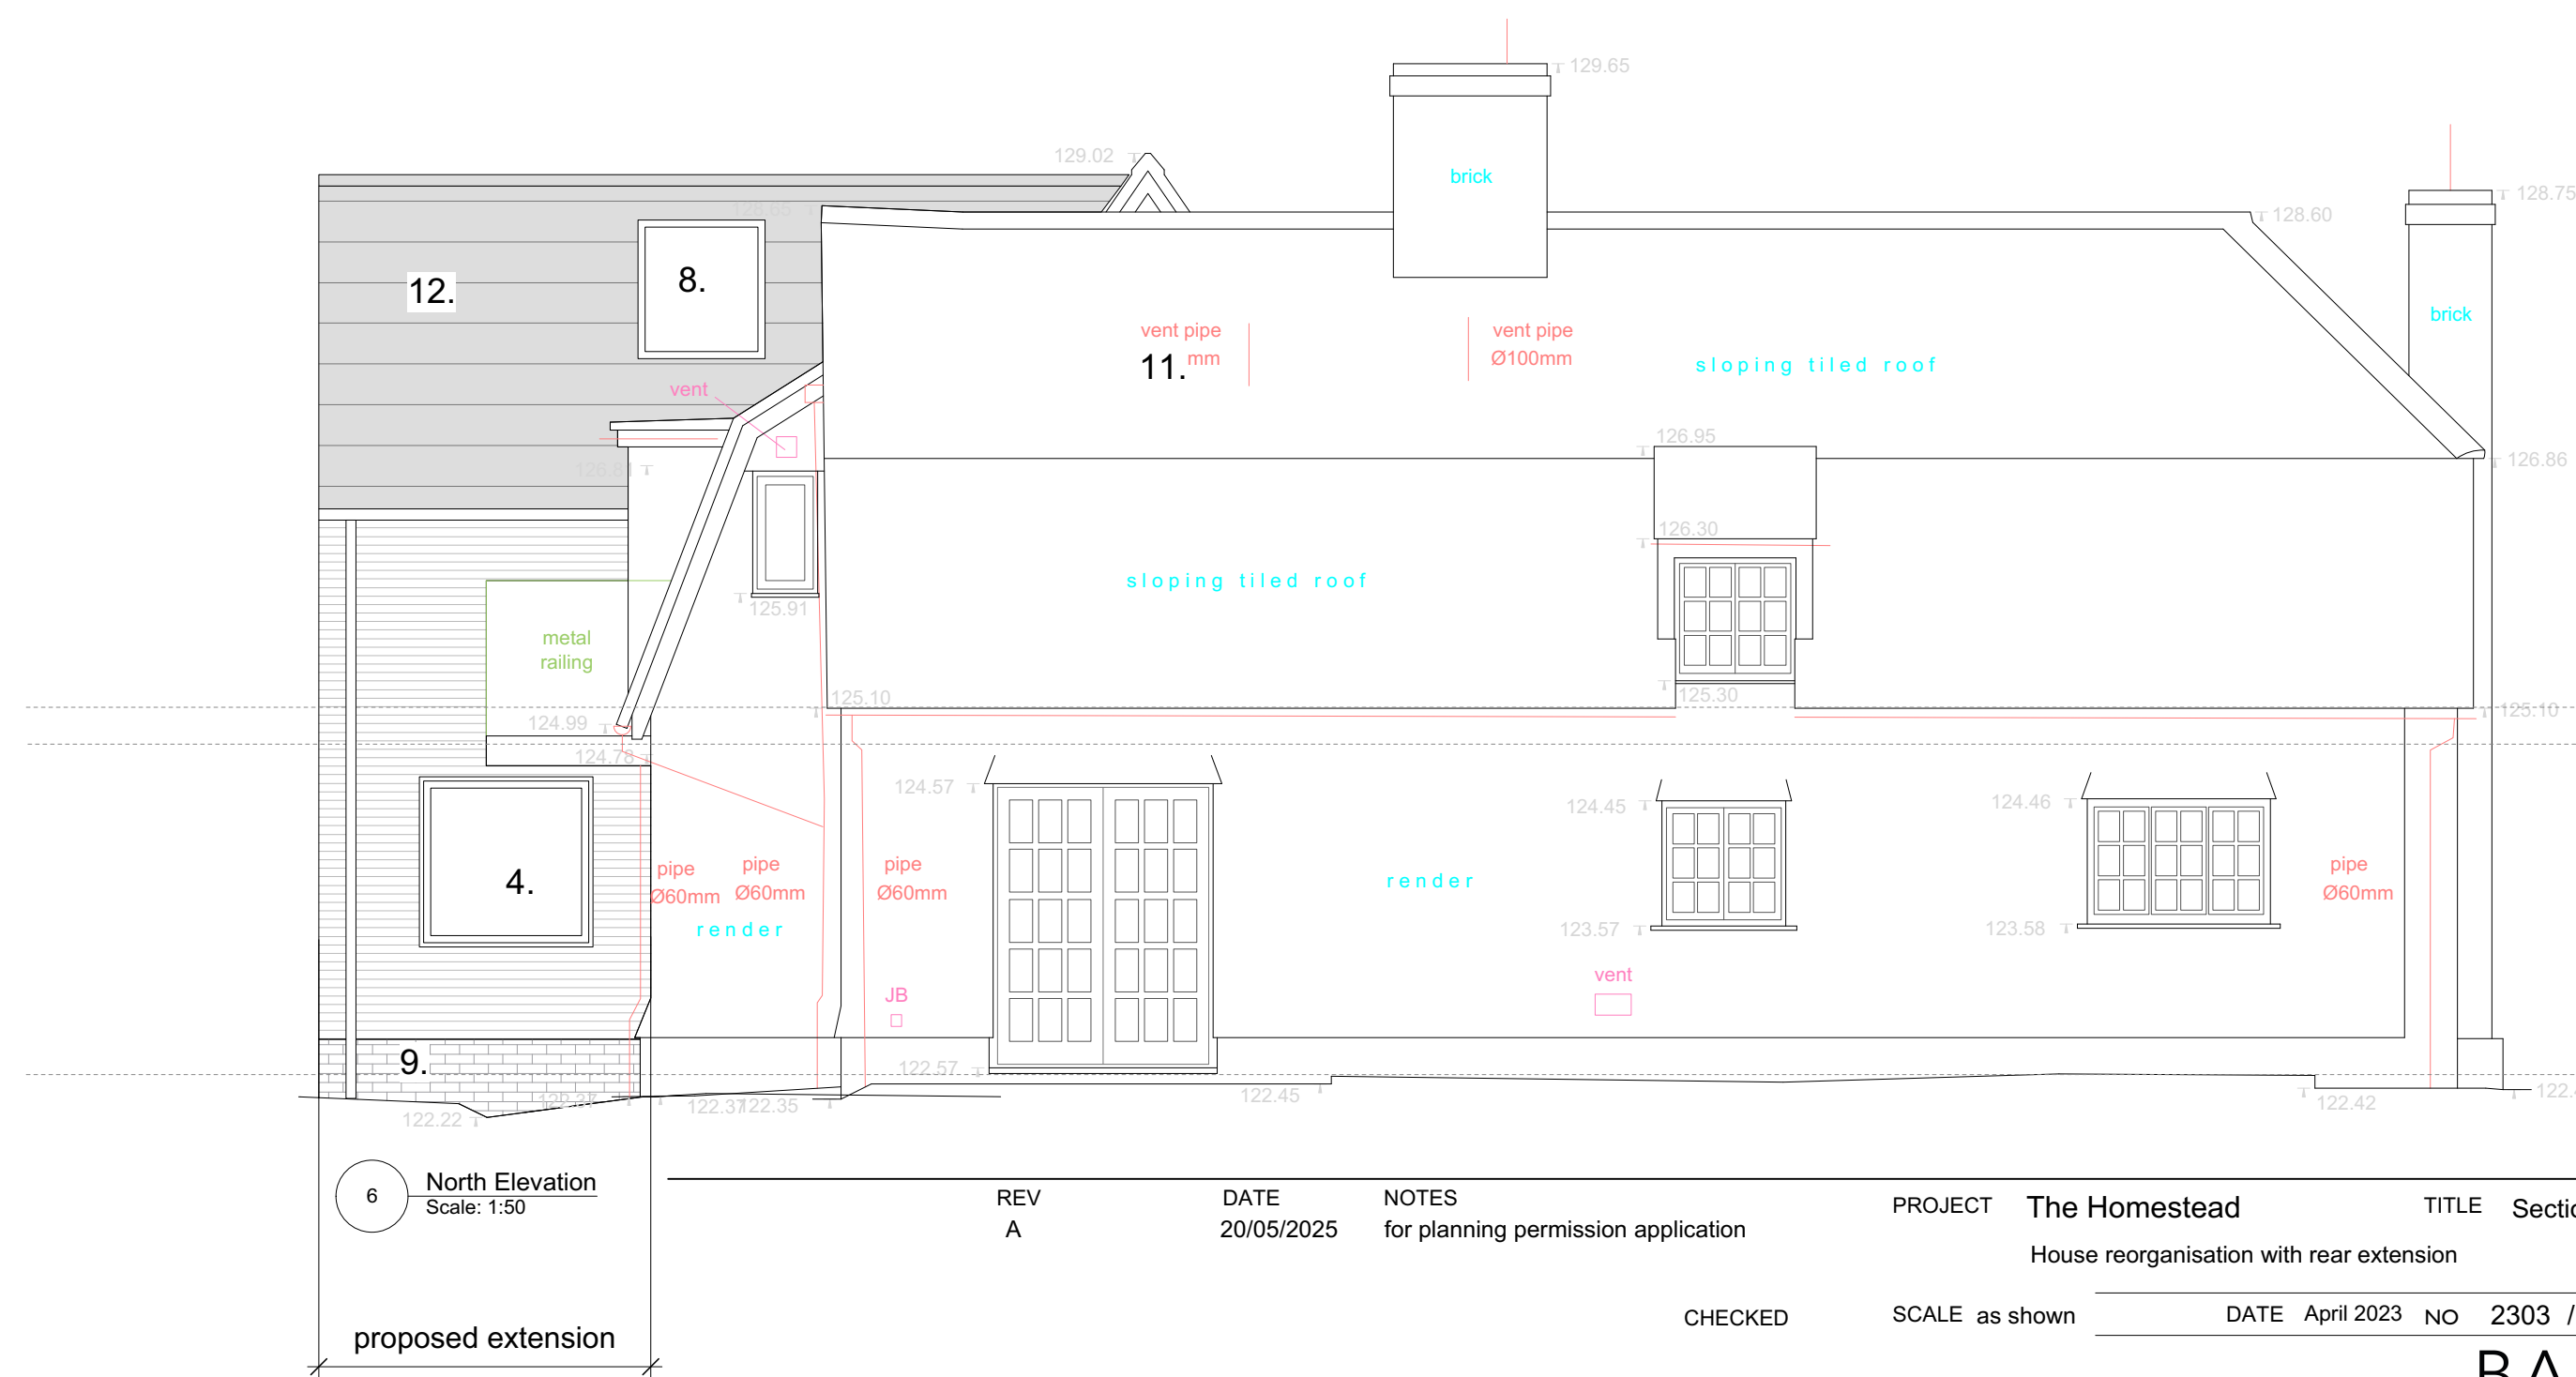

- Proposals**
- replacement timber cladding to match existing
 - timber cladding, to match colour of existing
 - dark coloured metal fascia
 - new timber framed windows and glazed doors
 - new flat roof infill with galzed walls, between converted garage and existing house
 - new entrance, with new timber framed porch over
 - new door in place of window
 - new rooflights
 - redbrick plinth to match existing
 - door replaced with window
 - replacement roof covering, as existing like for like. existing roofs are reaching end of life
 - new slate roof to match existing barn extension
 - new dormer to match existing dormer on this elevation

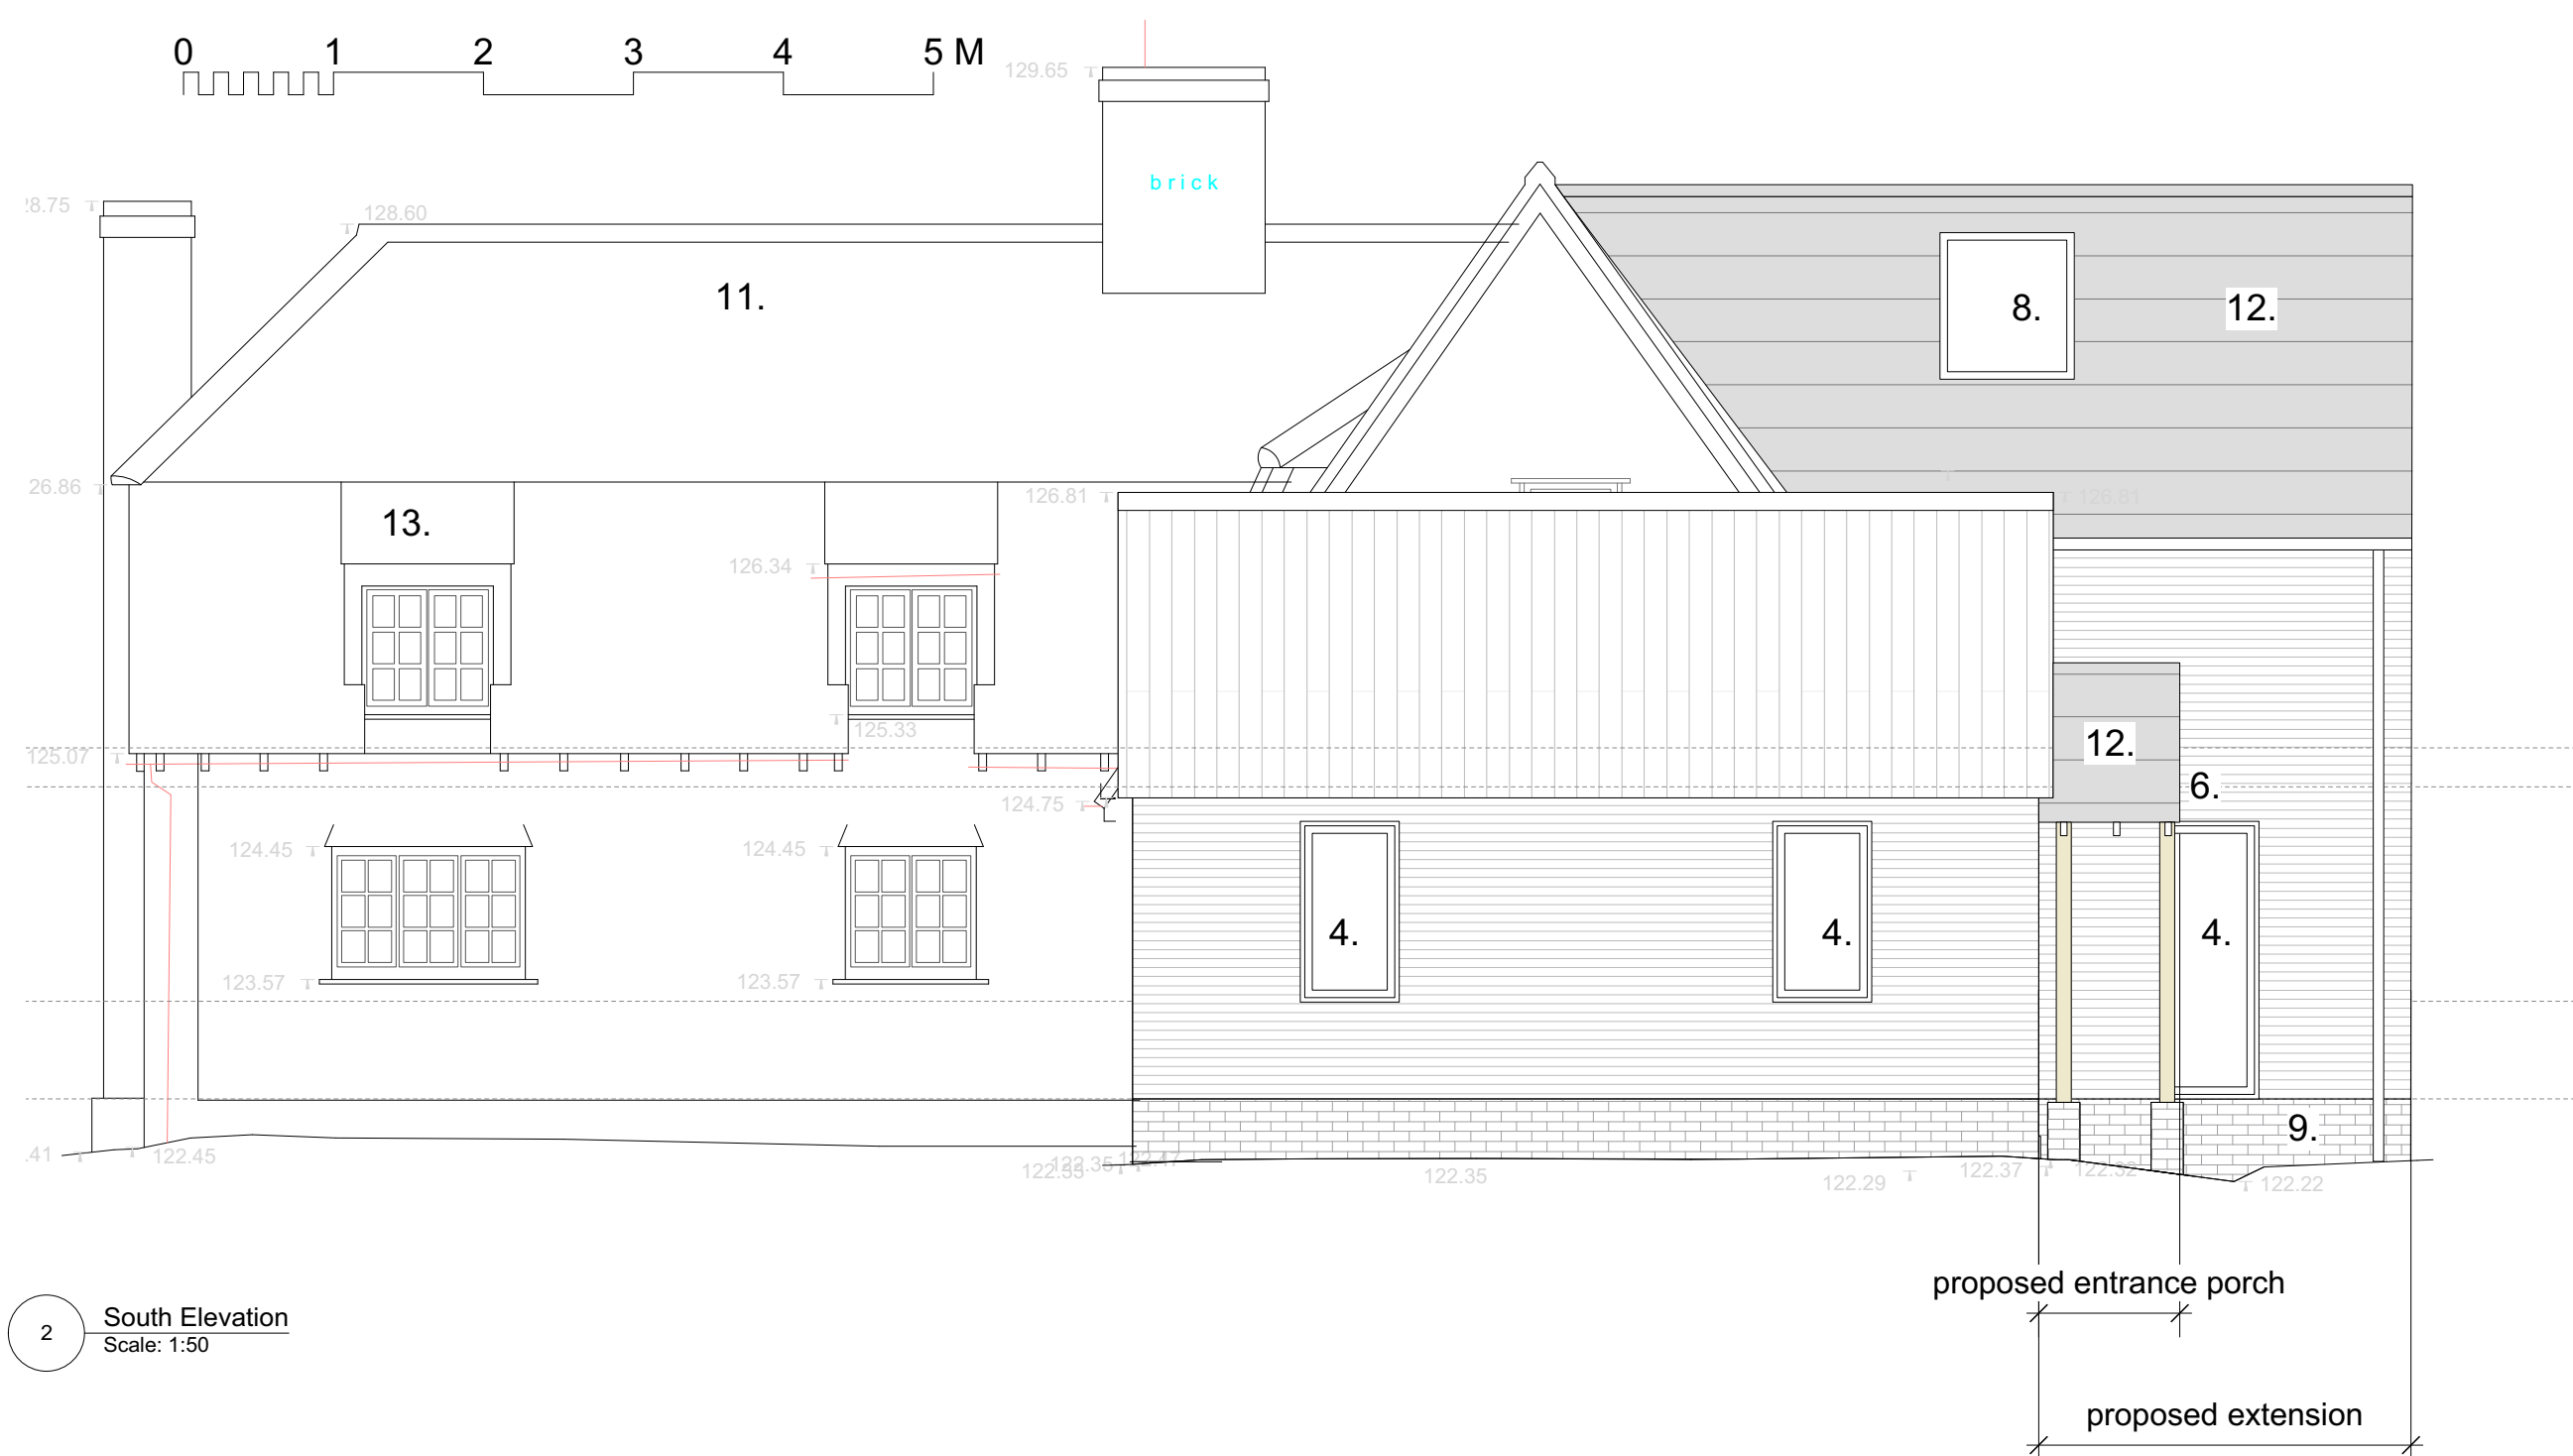

DO NOT SCALE FROM THIS DRAWING FOR CONSTRUCTION PURPOSES AND CHECK ALL DIMENSIONS ON SITE
THIS DRAWING IS TO BE READ IN CONJUNCTION WITH ALL OTHER RELEVANT INFORMATION FROM OTHER CONSULTANTS

ann@bassettarchitects.co.uk

BASSETT
ARCHITECTS