


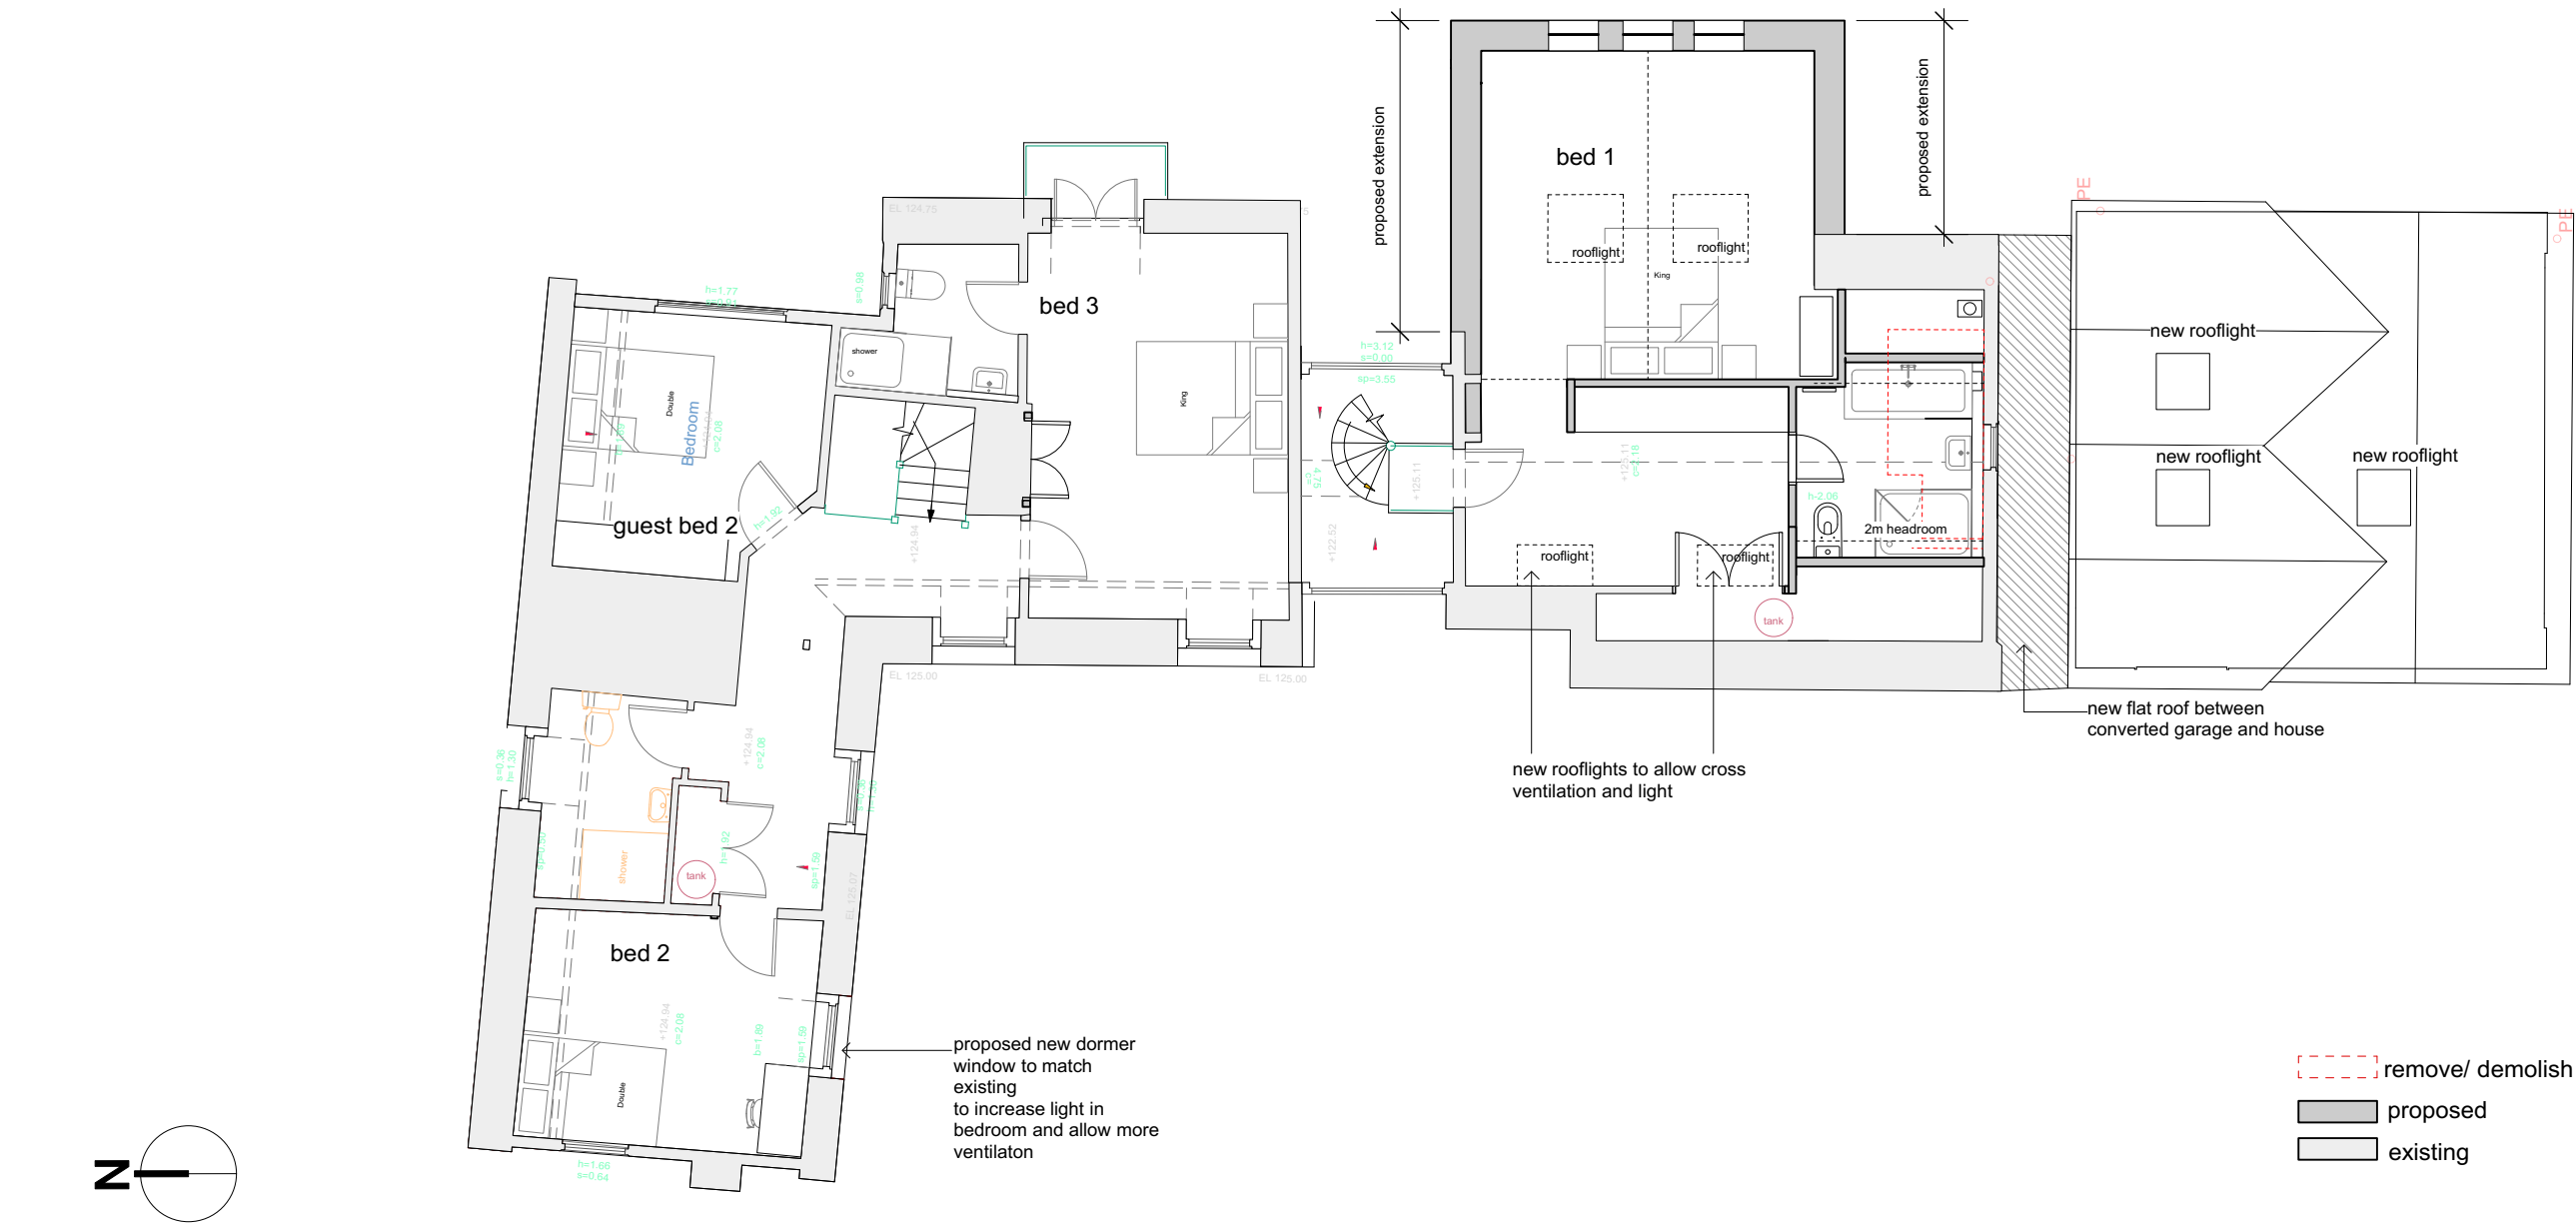

1 Ground Floor
Scale: 1:100

0 1 2 3 4 5 M

REV
A

DATE
20/05/2025

NOTES
for planning permission application

PROJECT The Homestead
TITLE FF plan
House reorganisation with rear extension

CHECKED

SCALE as shown

DATE April 2023 NO 2303 / 121

REV A

DO NOT SCALE FROM THIS DRAWING FOR CONSTRUCTION PURPOSES AND CHECK ALL DIMENSIONS ON SITE
THIS DRAWING IS TO BE READ IN CONJUNCTION WITH ALL OTHER RELEVANT INFORMATION FROM OTHER CONSULTANTS

ann@bassettarchitects.co.uk

BASSETT
ARCHITECTS