
This drawing must not be copied without the consent of Home Extension Team
The contractor is responsible for taking and checking all dimenslons and angles

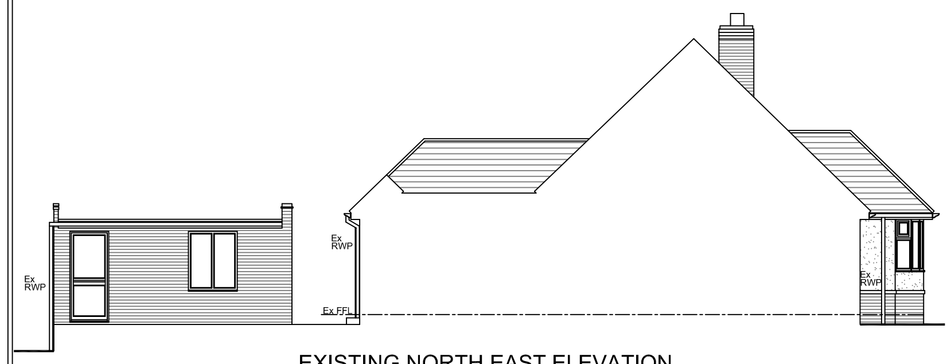


EXISTING NORTH EAST ELEVATION




EXISTING NORTH WEST ELEVATION




EXISTING SOUTH EAST ELEVATION

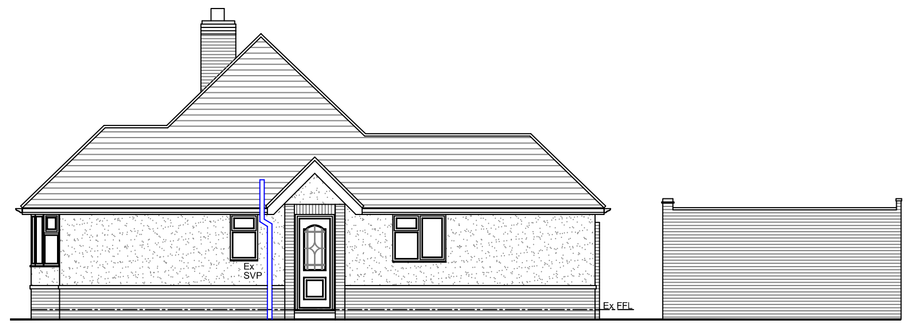


EXISTING SOUTH WEST ELEVATION

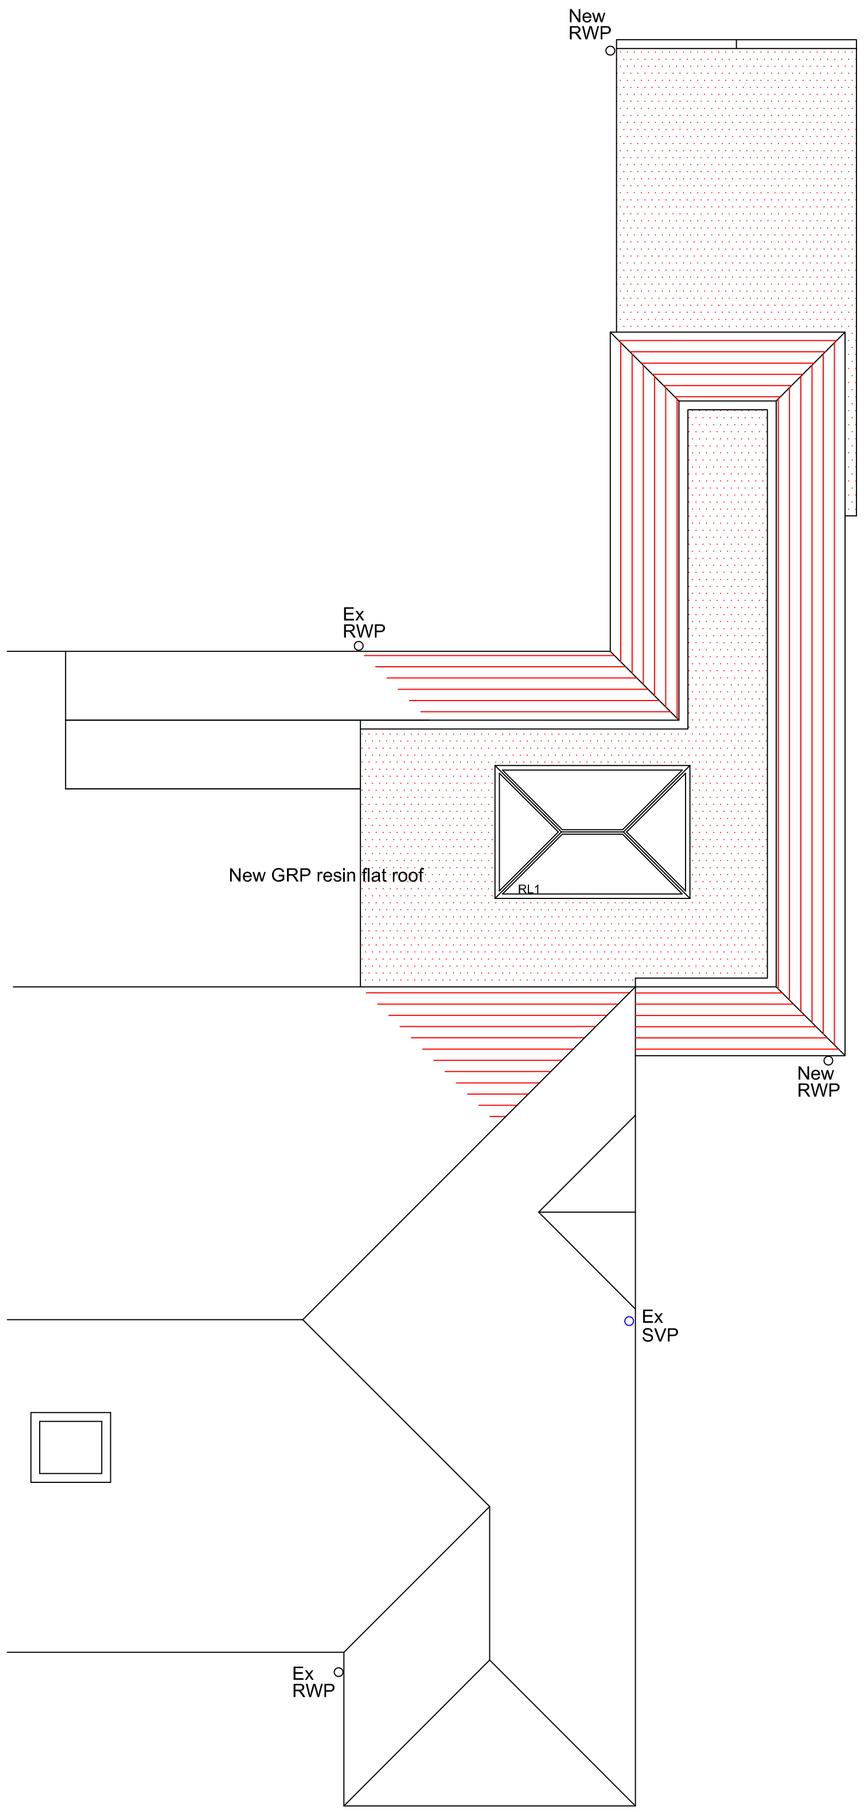


PROPOSED ROOF PLAN

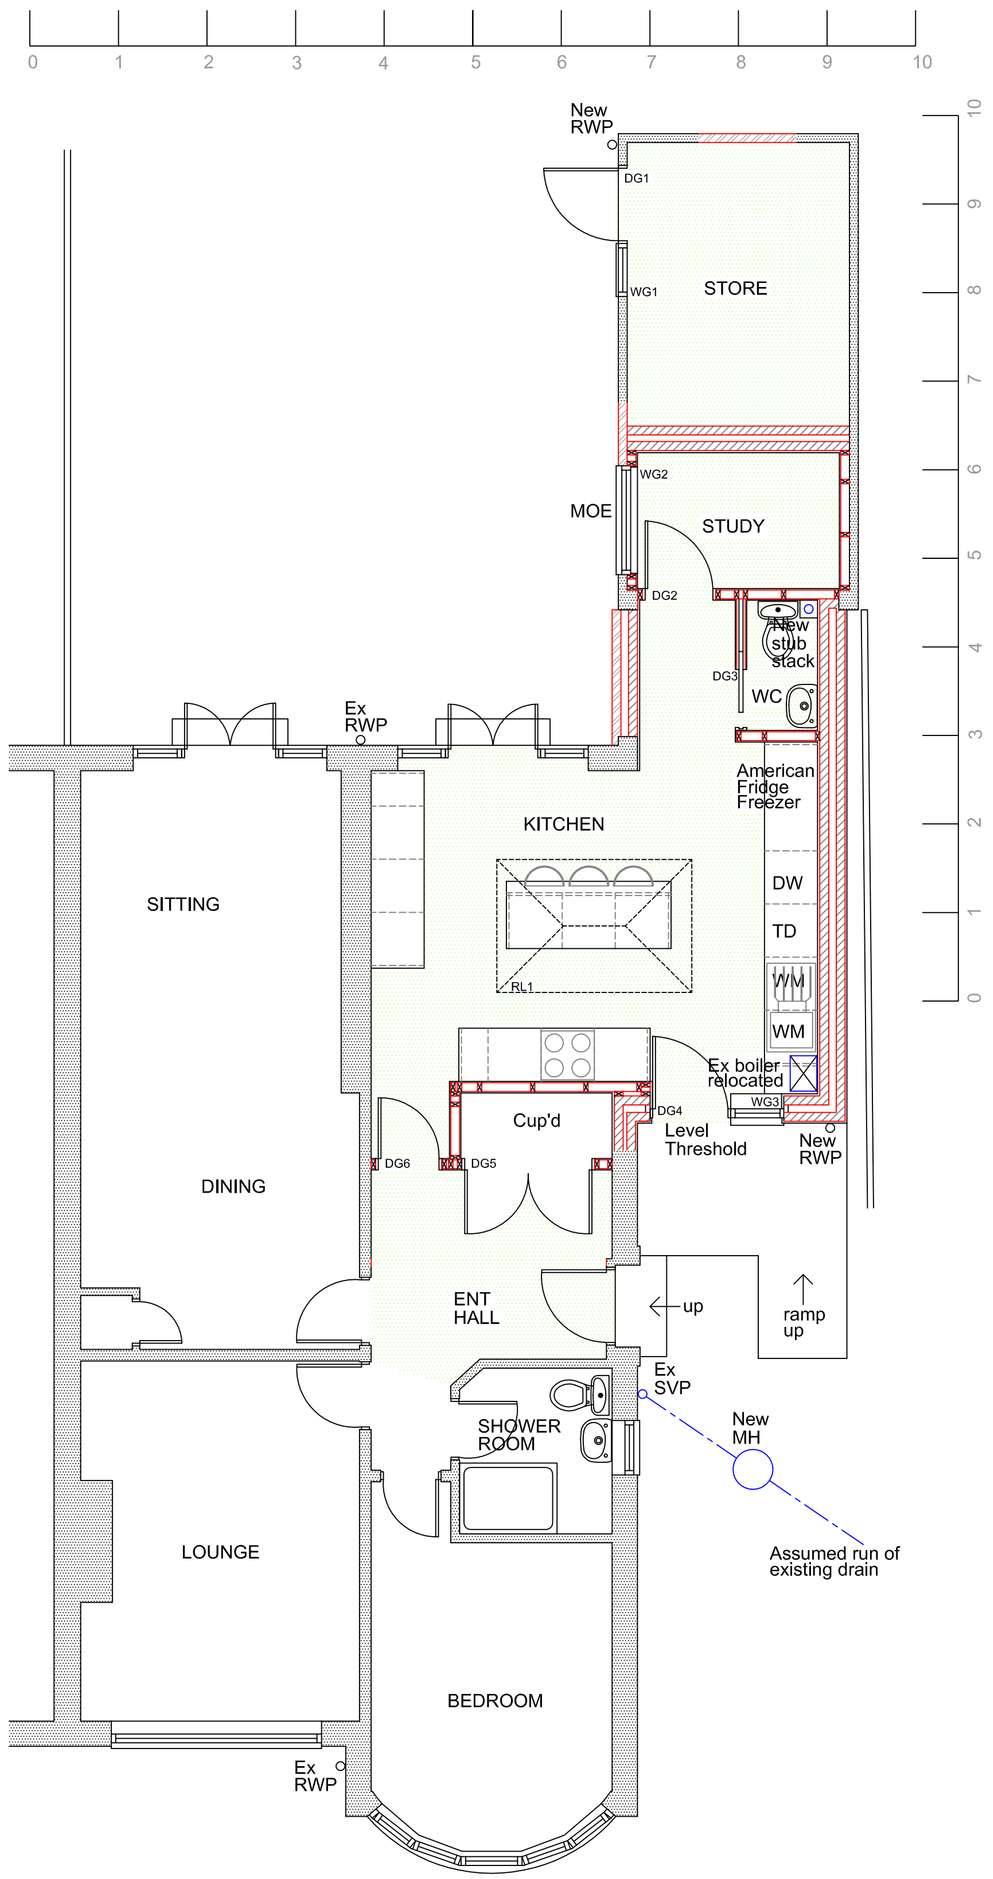

PROPOSED GROUND FLOOR PLAN

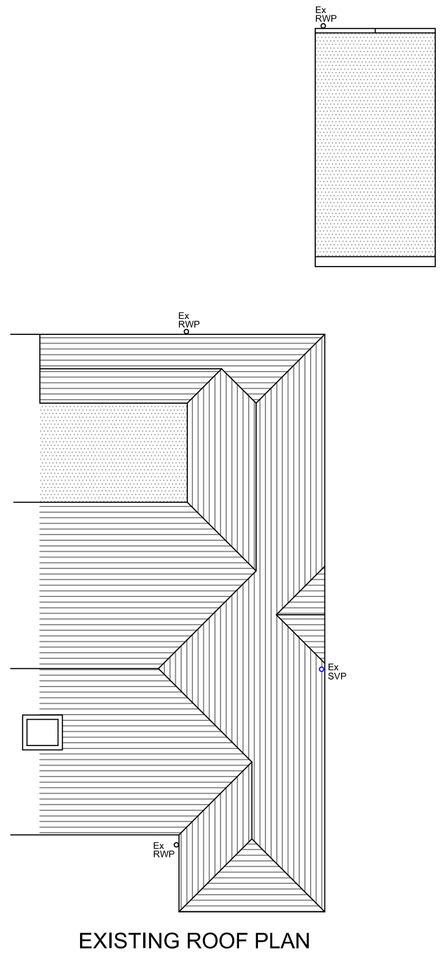

EXISTING ROOF PLAN

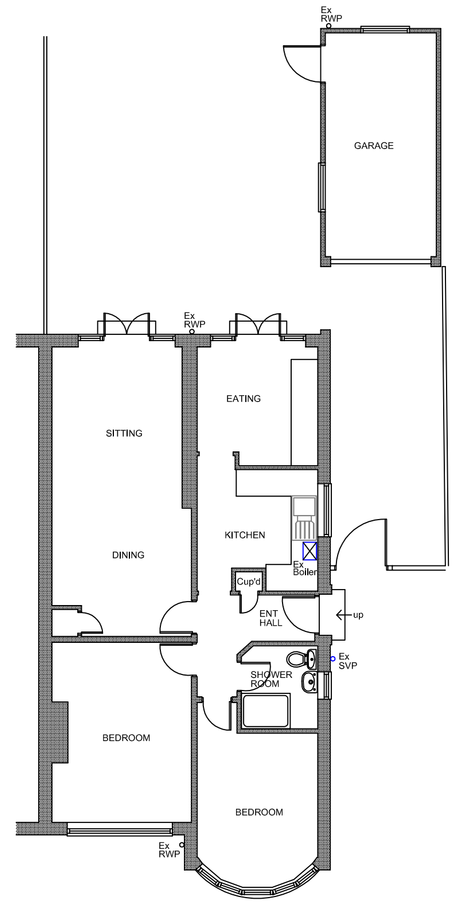

EXISTING GROUND FLOOR PLAN

Rev A 17-03-2018
-Revisions as per clients signed approval sheet and discussion with JH

HOME EXTENSION TEAM
103 Bancroft, Hitchin, Herts, SG5 1NB
Tel: (01462) 440099 E-mail: hitchin@het.co.uk

Client
Mrs Bradshaw

Project
12 Frensham Drive
Hitchin
Herts
SG4 0QP

Drawing Title
Planning Application, proposed single storey part side extension and internal alterations. Existing Plans and Elevations, Proposed Plans

Scale A1 dwg	Date	Drawn by
1:100 1:50	15-03-2018	MD

Dwg. No.	Rev.
HET 1540/01	A