

This drawing must not be copied without the consent of Home Extension Team
The contractor is responsible for taking and checking all dimensions and angles


0 1 2 3 4 5 6 7 8 9 10

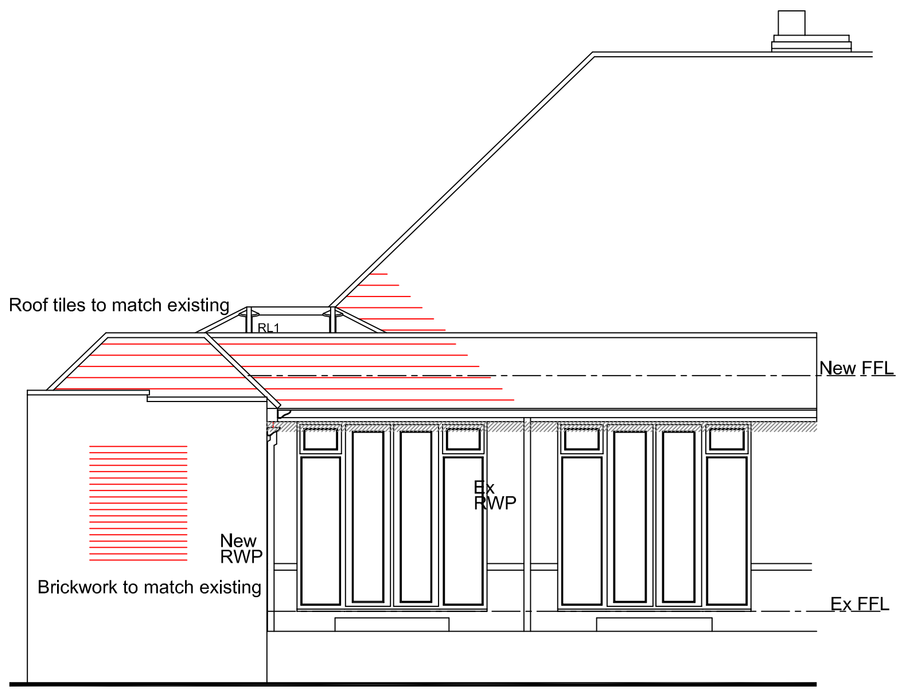


PROPOSED SOUTH EAST ELEVATION

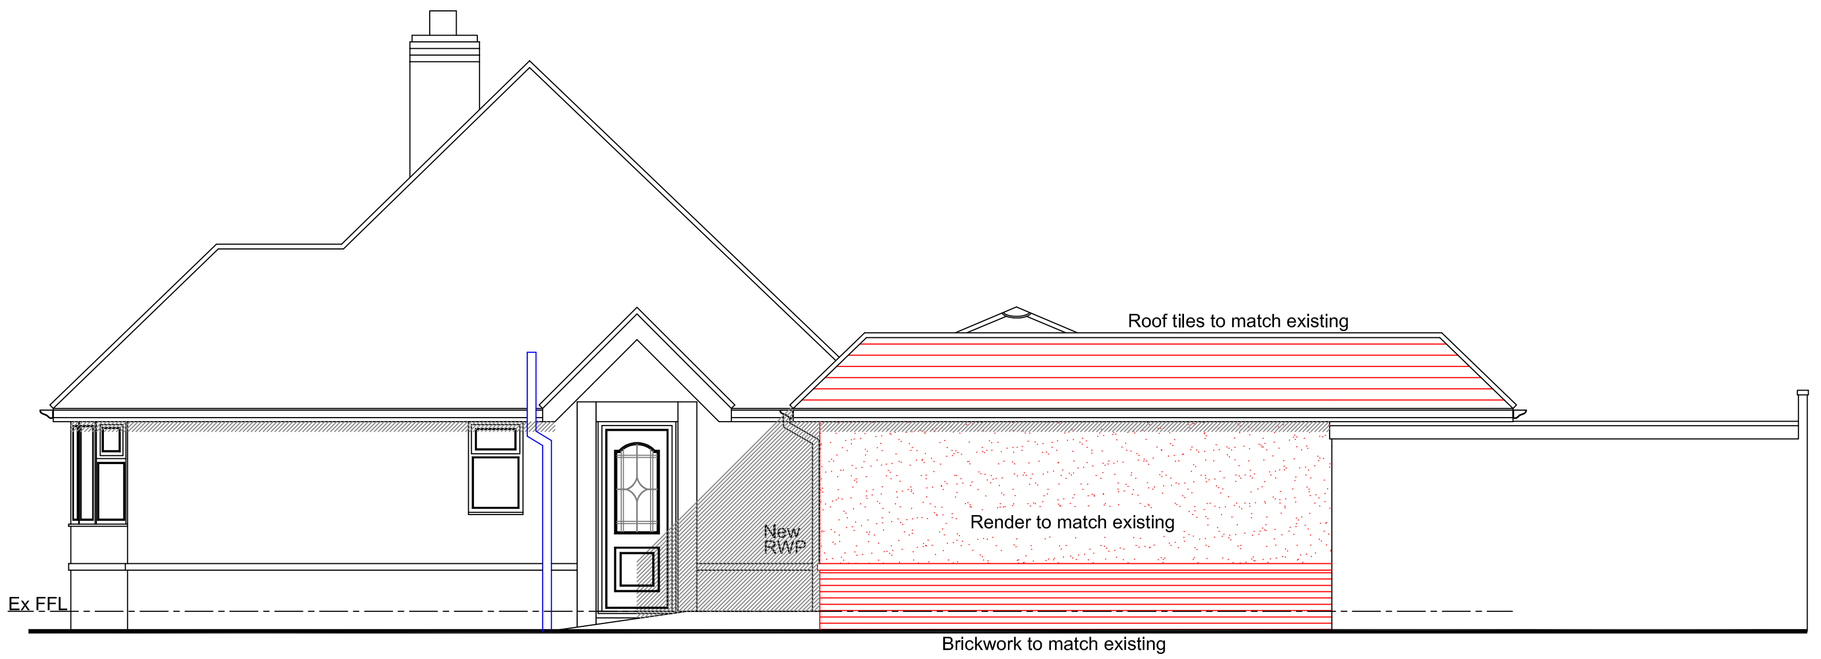

PROPOSED SOUTH WEST ELEVATION

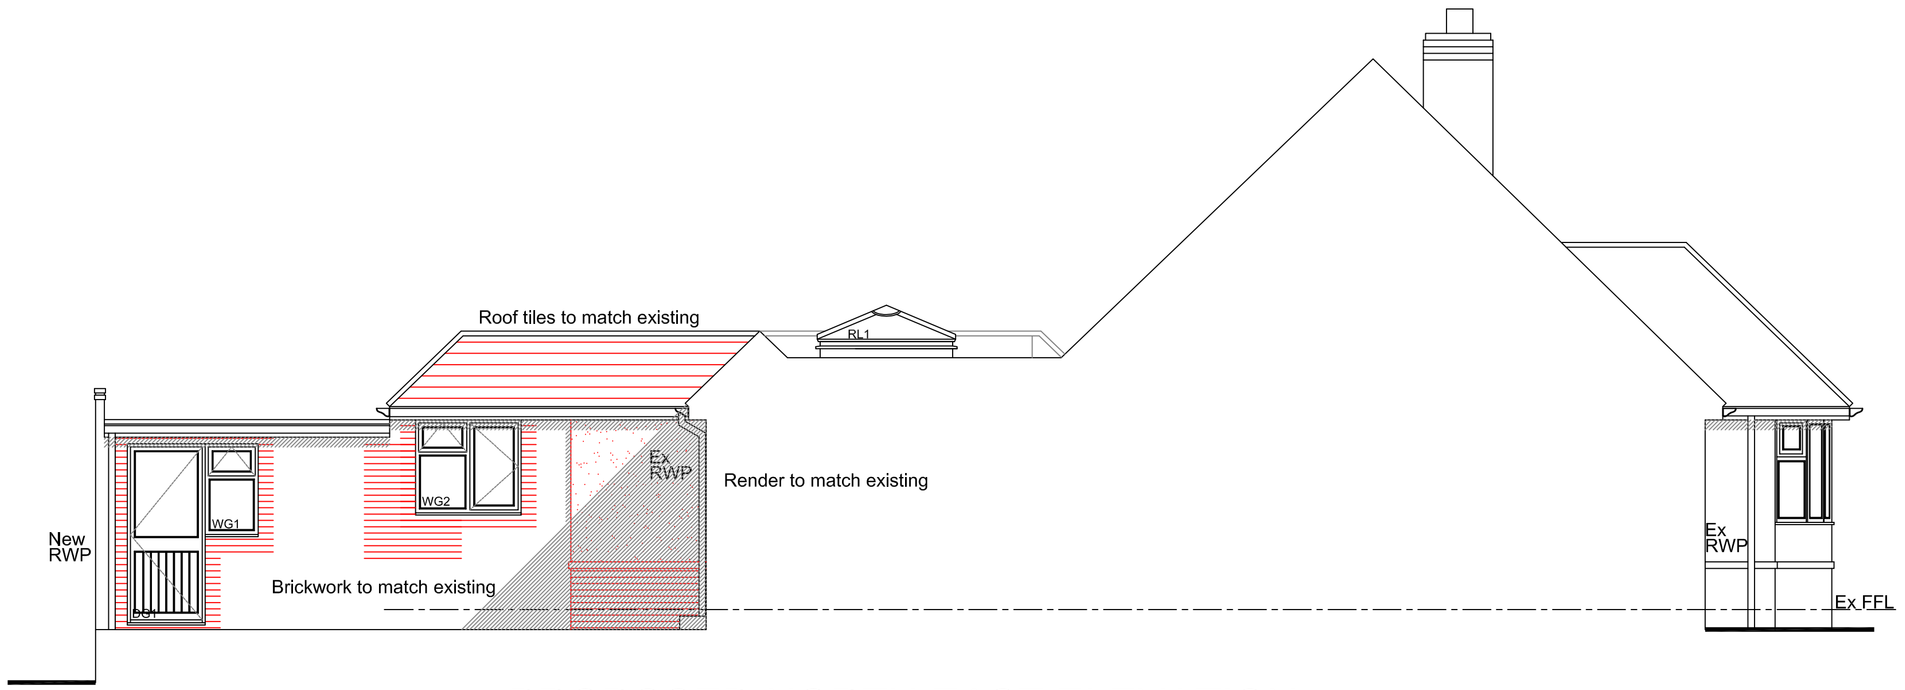

PROPOSED NORTH EAST ELEVATION

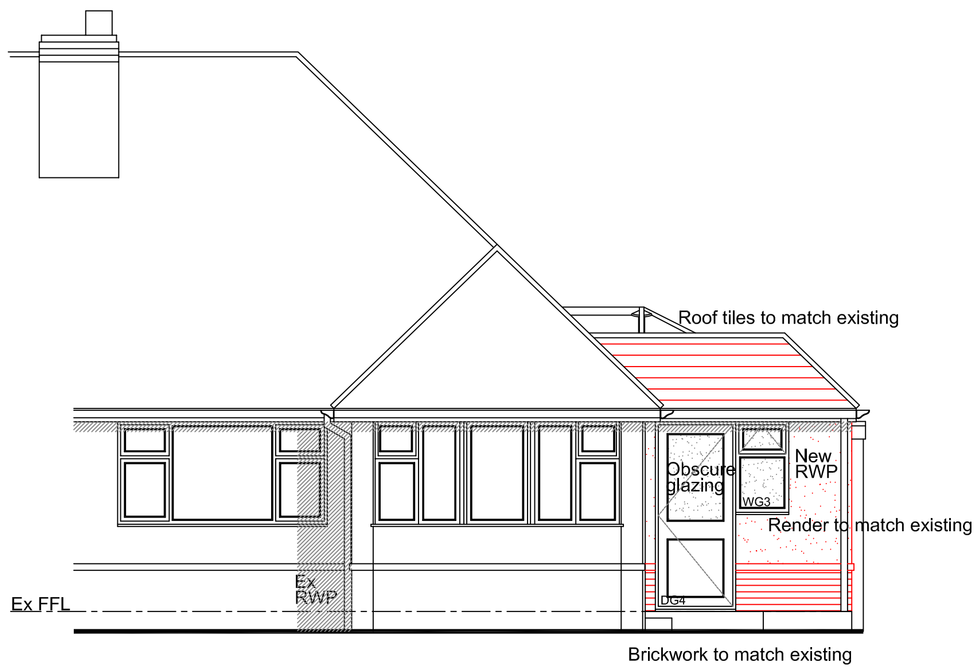

PROPOSED NORTH WEST ELEVATION

Materials


Walls
Existing Facing brickwork plinth & render
New Facing brickwork plinth & render to match existing

Roof
Existing plain clay roof tiles and felt flat roof
New plain clay roof tiles to match existing & new GRP resin flat roof

Windows
Existing white UPVc windows
New white UPVC windows to match existing

Doors
Existing white UPVc
New white UPVC doors to match existing

Boundary
N/A
N/A

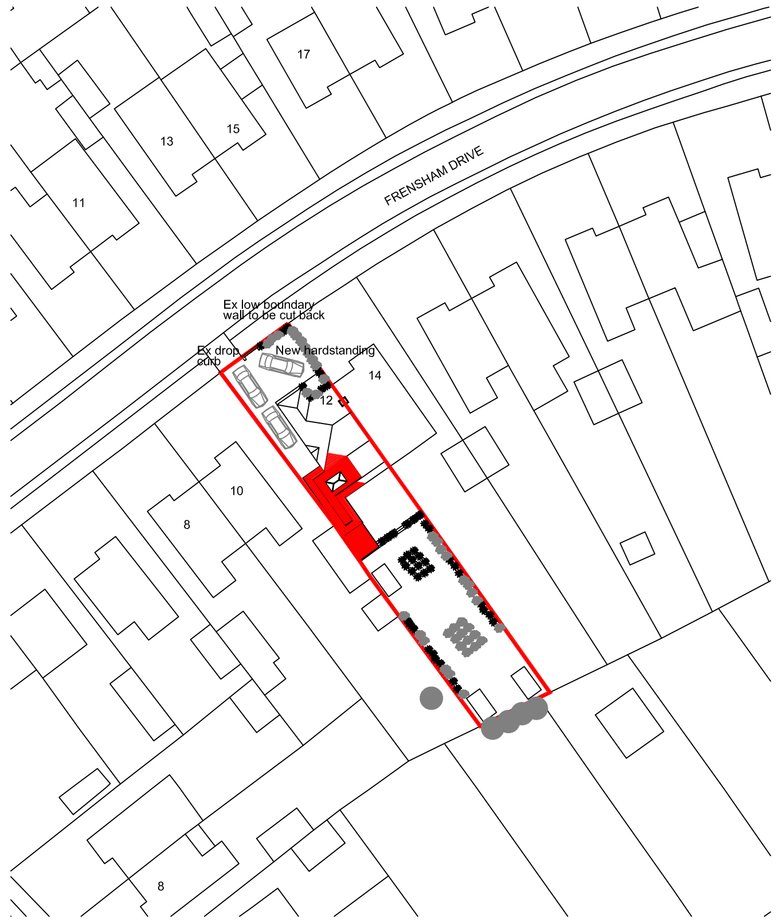

BLOCK PLAN 1:500



LOCATION PLAN 1:1250

Rev A 17-03-2018
-Revisions as per clients signed approval sheet and discussion with JH

HOME EXTENSION TEAM
103 Bancroft, Hitchin, Herts. SG5 1NB
Tel: (01462) 440099 E-mail: hitchin@het.co.uk

Client
Mrs Bradshaw

Project
12 Frensham Drive
Hitchin
Herts
SG4 0QP

Drawing Title
Planning Application, proposed single storey part side extension and internal alterations. Proposed elevations, block & site plans

Scale A1 dwg	Date	Drawn by
1:50	15-03-2018	MD

Dwg. No.	Rev.
HET 1540/02	A