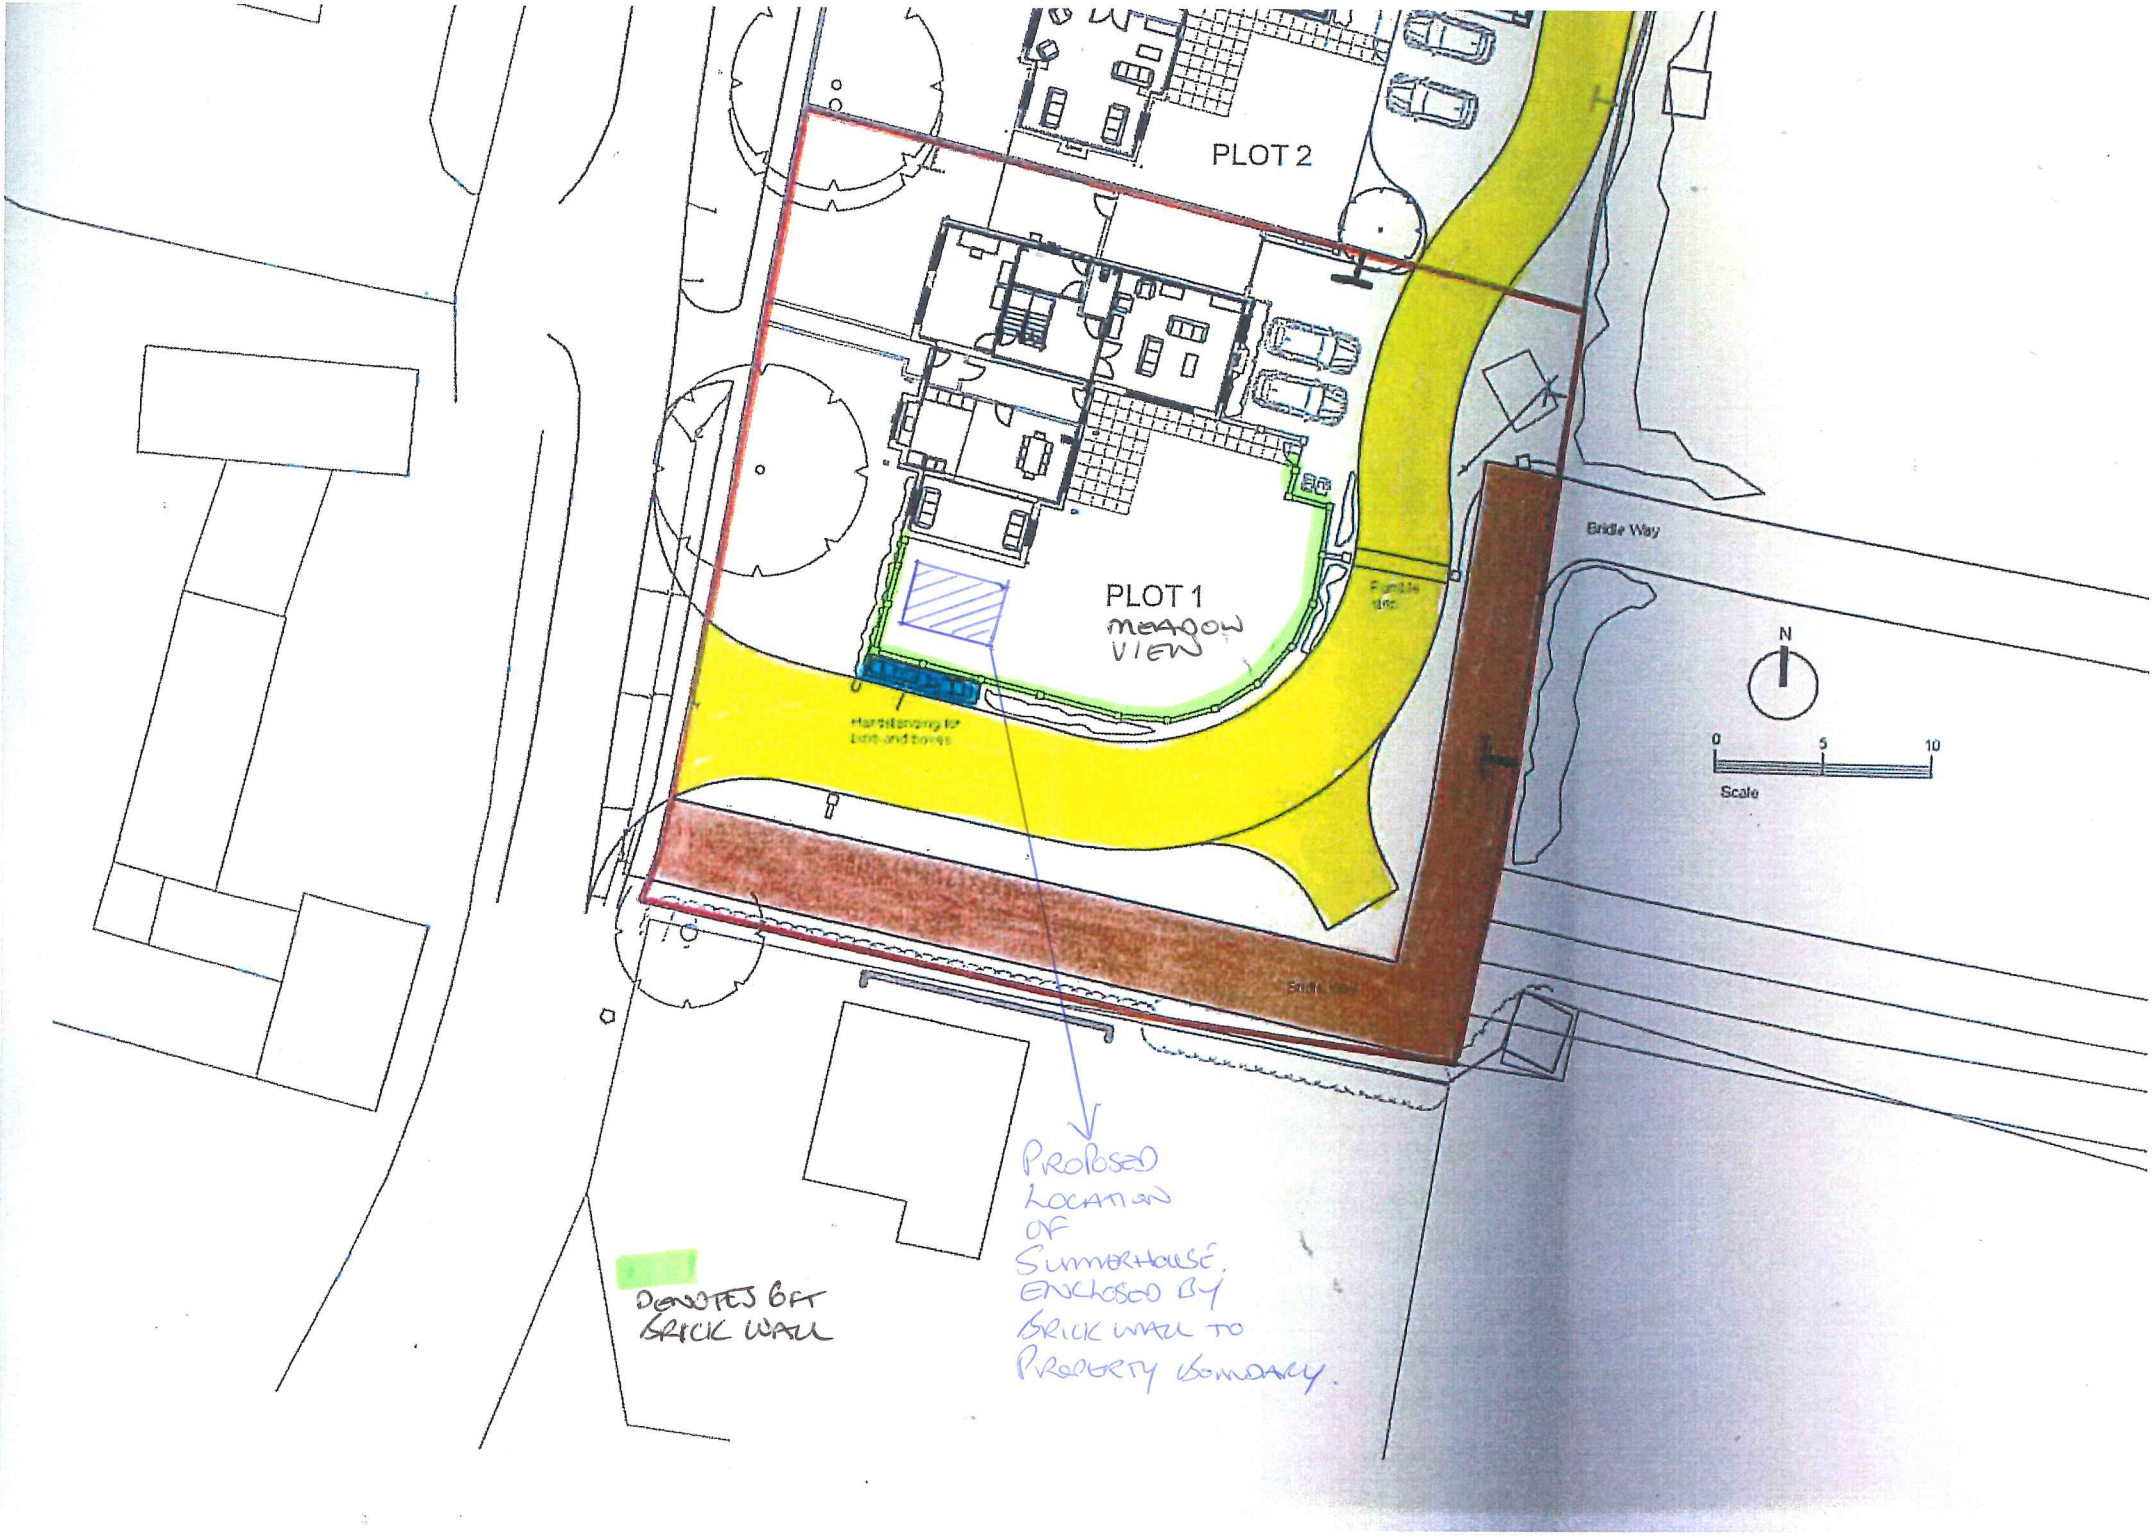
PLOT 2
PLOT 1
MEADOW VIEW
Bridle Way
N
0
5
10
Scale
PROPOSED LOCATION OF SUMMERHOUSE, ENCLOSED BY BRICK WALL TO PROPERTY BOUNDARY.
DENOTES 6FT BRICK WALL