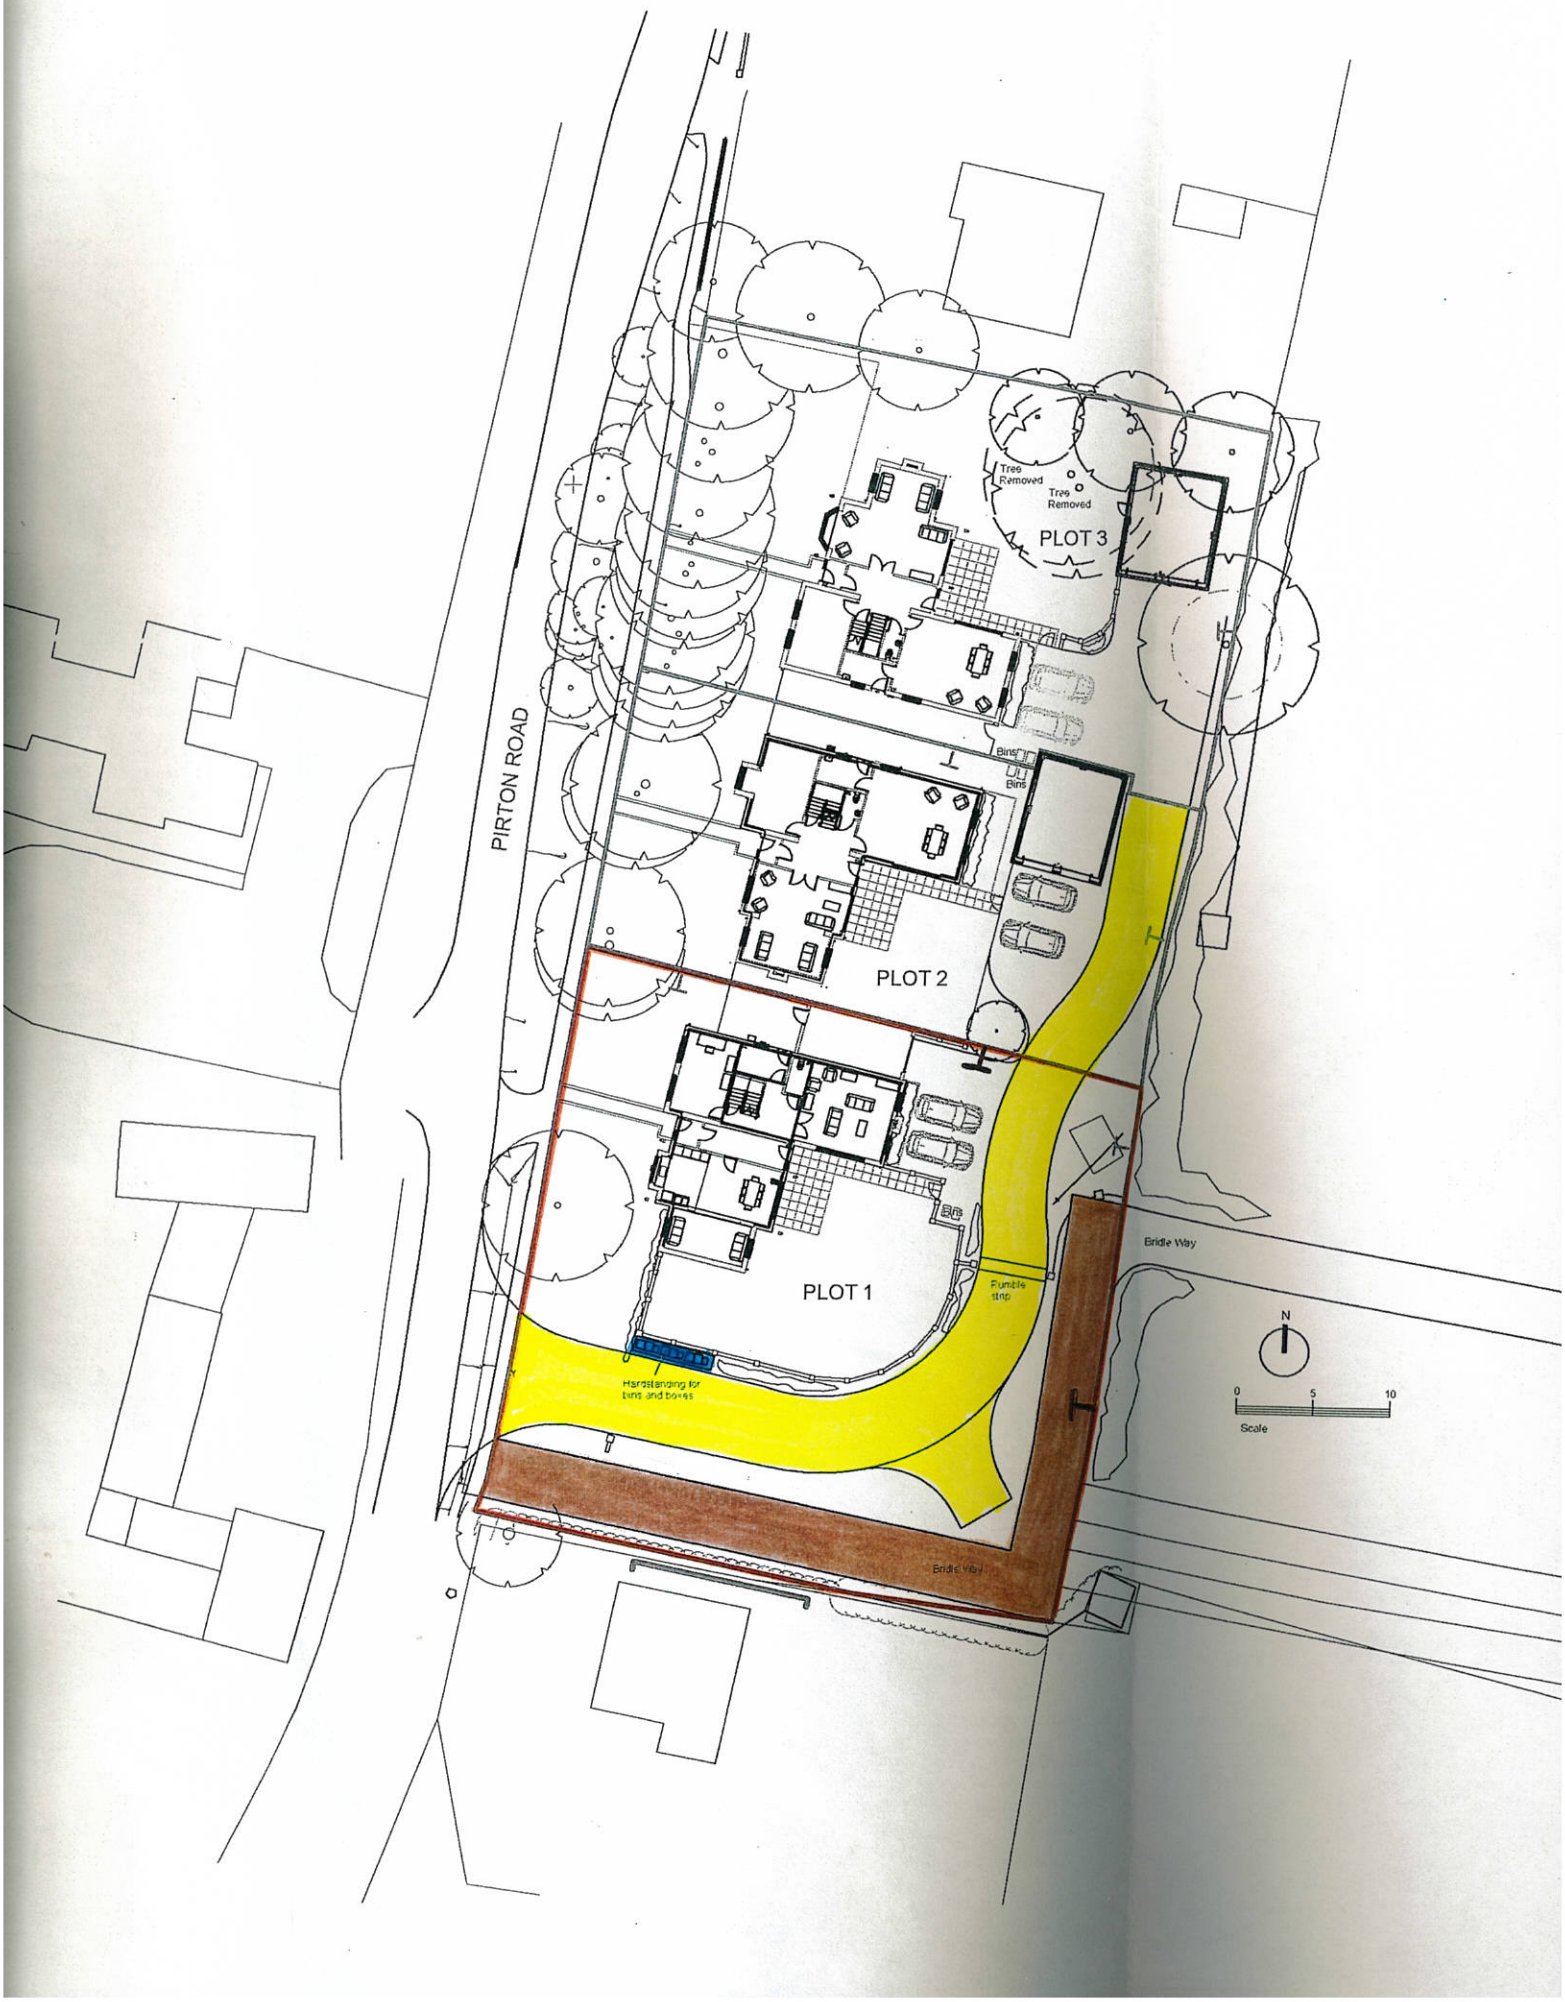
PIRTON ROAD
PLOT 3
PLOT 2
PLOT 1
Tree Removed
Tree Removed
Bins
Bins
Bins
Bridle Way
Rumble strip
Hardstanding for bins and boxes
Bridle Way
N
0
5
10
Scale

PLOT 1

NOTES:

NOTE: COPYRIGHT RESERVED.

KEY


Deed Boundary


Maintainable Boundary


Shared Drive


Bridle Way

REV:	BY:	DATE:	DETAILS:
B	AG	05.02.2016	Boundary amended to suit Registed Title Boundary
A	AG	20.11.2015	Updated to suit C. Burgess comments.

architects

architecture
planning
project management
interior design
graphics

www.colesarchitects.co.uk

1 Cobbs Court, High Street, Olney, Buckinghamshire MK46 5QN
t:01234 241758 f:01234 711459 e:proactive@colesarchitects.co.uk

PROJECT:

PIRTON ROAD
HOLWELL

DRAWING TITLE:

Conveyance Plan

SCALE:	DATE:	BY:
1:500@A3	Oct 2015	AG

ISSUE STATUS:

DESIGN ☐ B of Q ☐ CONSTRUCTION ☐ RECORD ☐

CHECKED BY: DATE:

DRAWING NO: 13040 (D) 615

REVISION: B