


Ref: 12125624-RXS

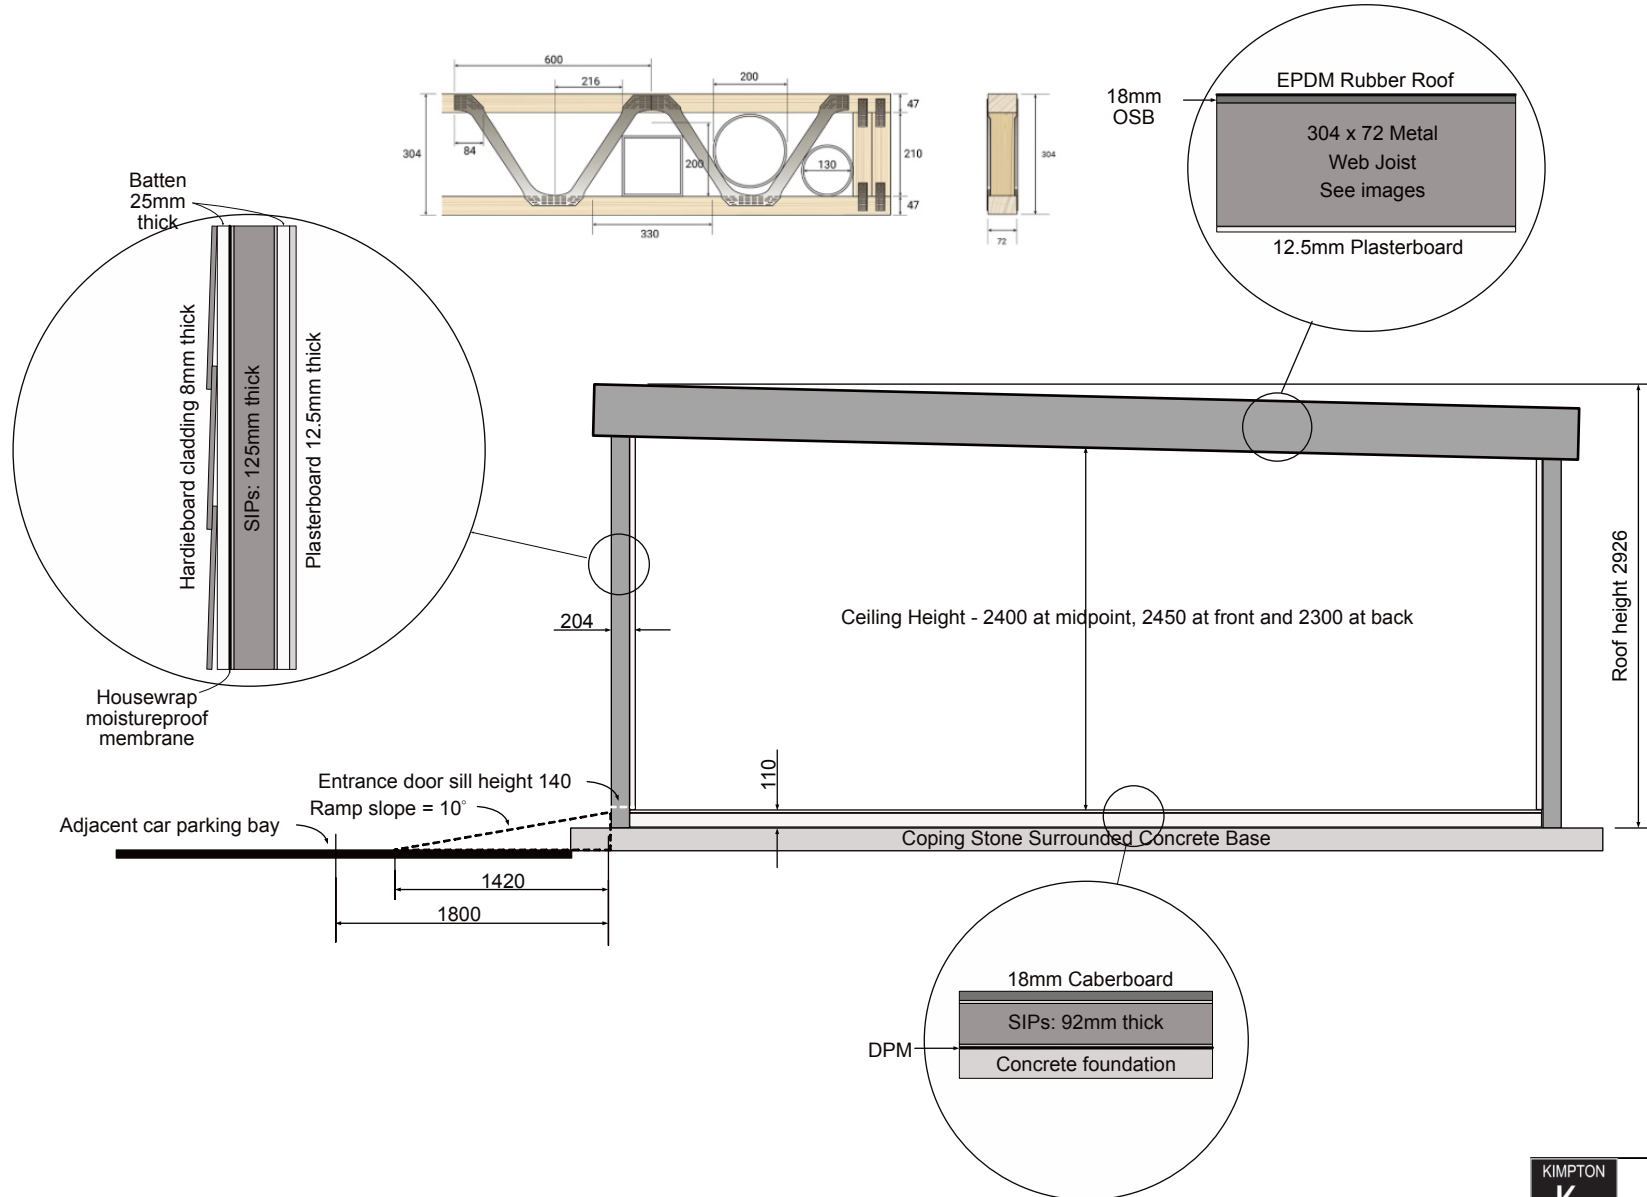

Replacement Playhouse
Cross Sectional View
(all dimensions in millimetres)

Drawn by: Dermot McCarthy
dermot@thekimptonplayers.co.uk
Scale: 1:50
Drawn 06/08/2024