


Ref: 12125624-EPV

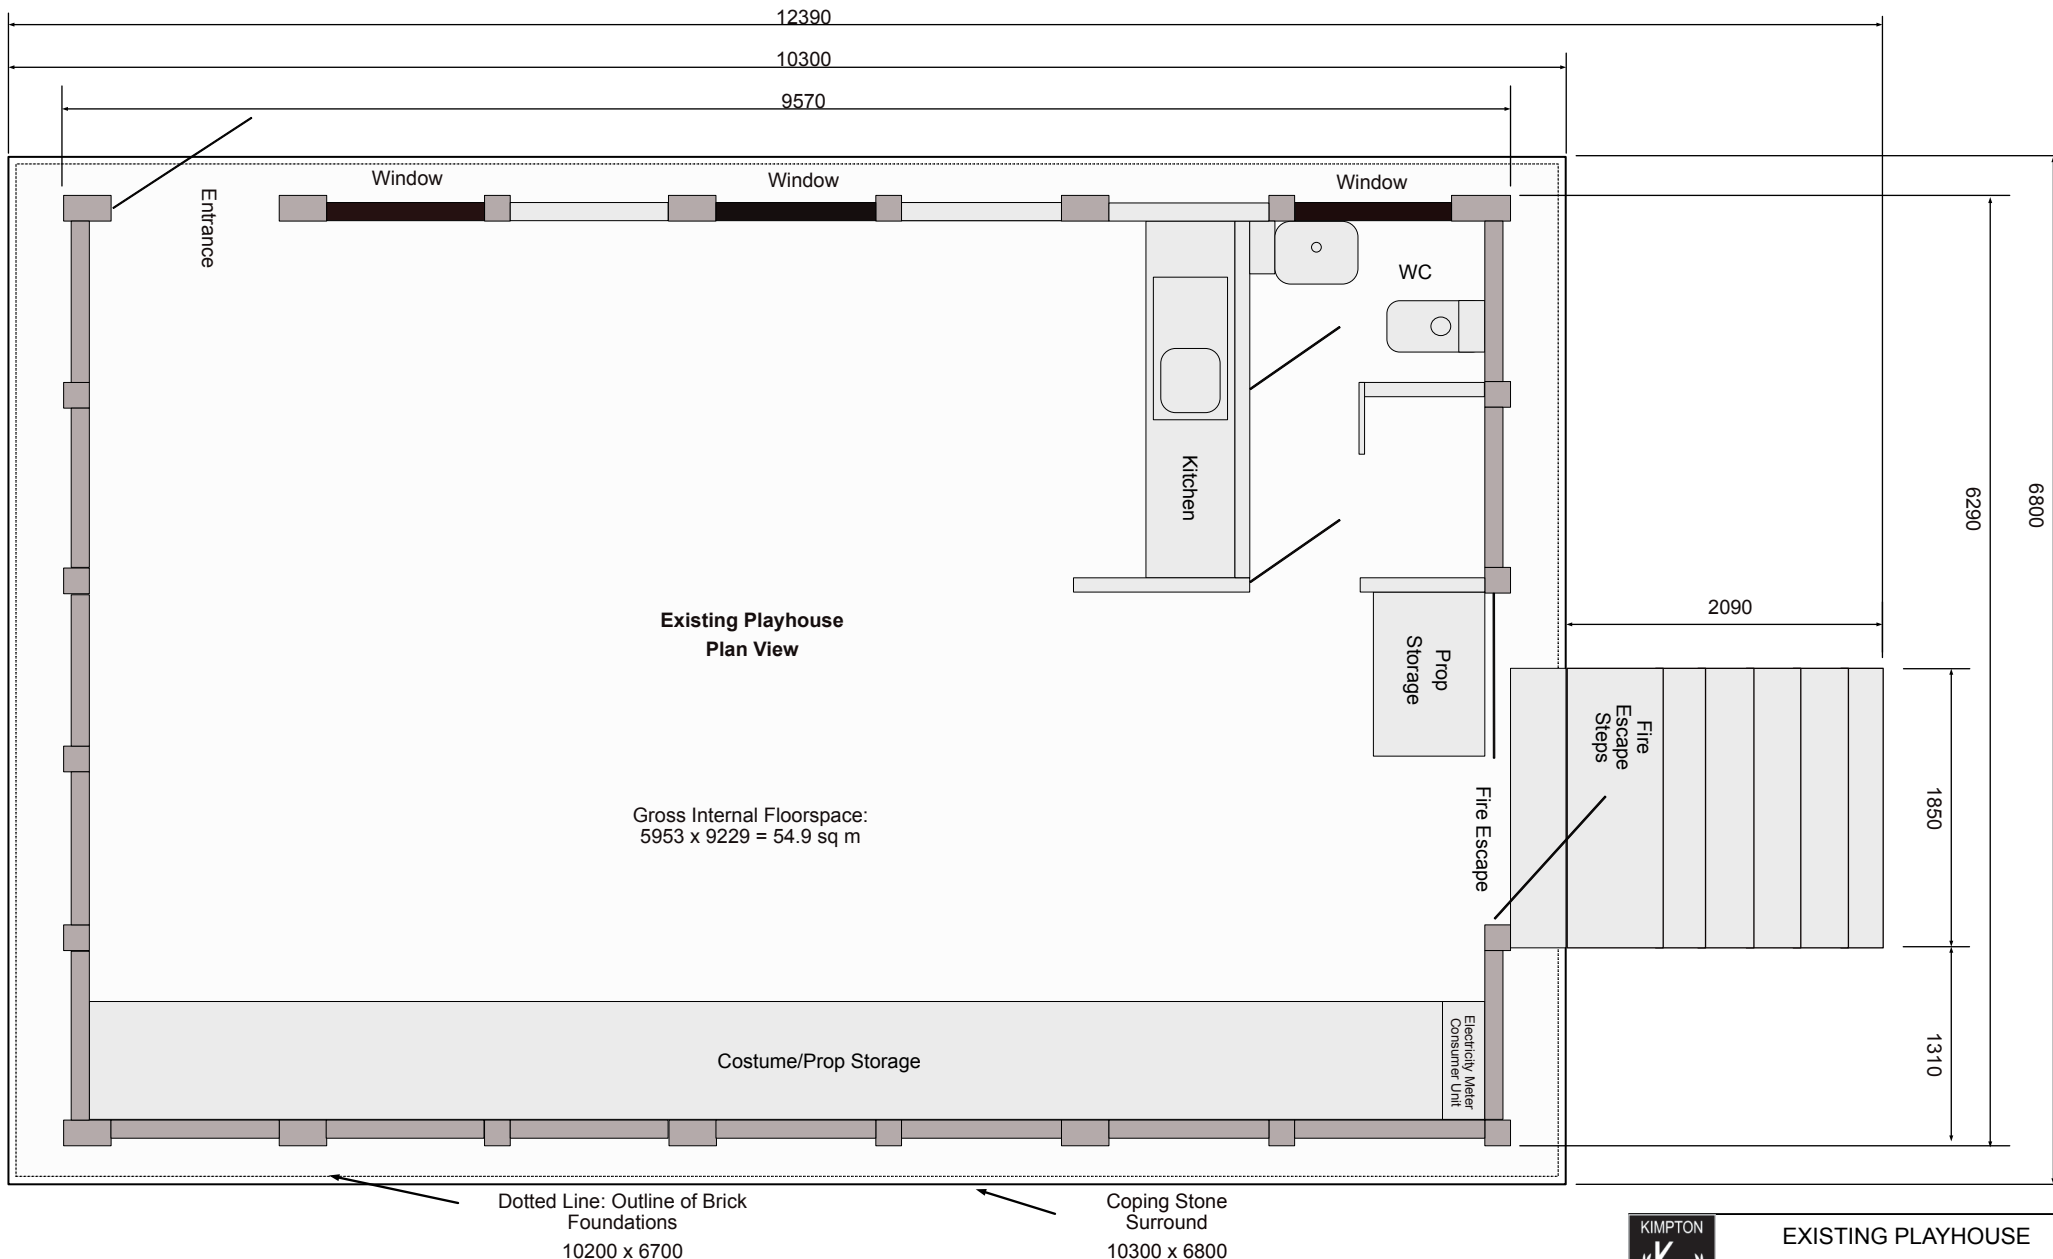

EXISTING PLAYHOUSE
PLAN VIEW

(all dimensions in millimetres)

Drawn by: Dermot McCarthy
dermot@thekimptonplayers.co.uk

Scale: 1:50

Drawn 18/09/2023