

Ref: 12125624-REL


WEST FACING ELEVATION




SOUTH FACING ELEVATION



EAST FACING ELEVATION

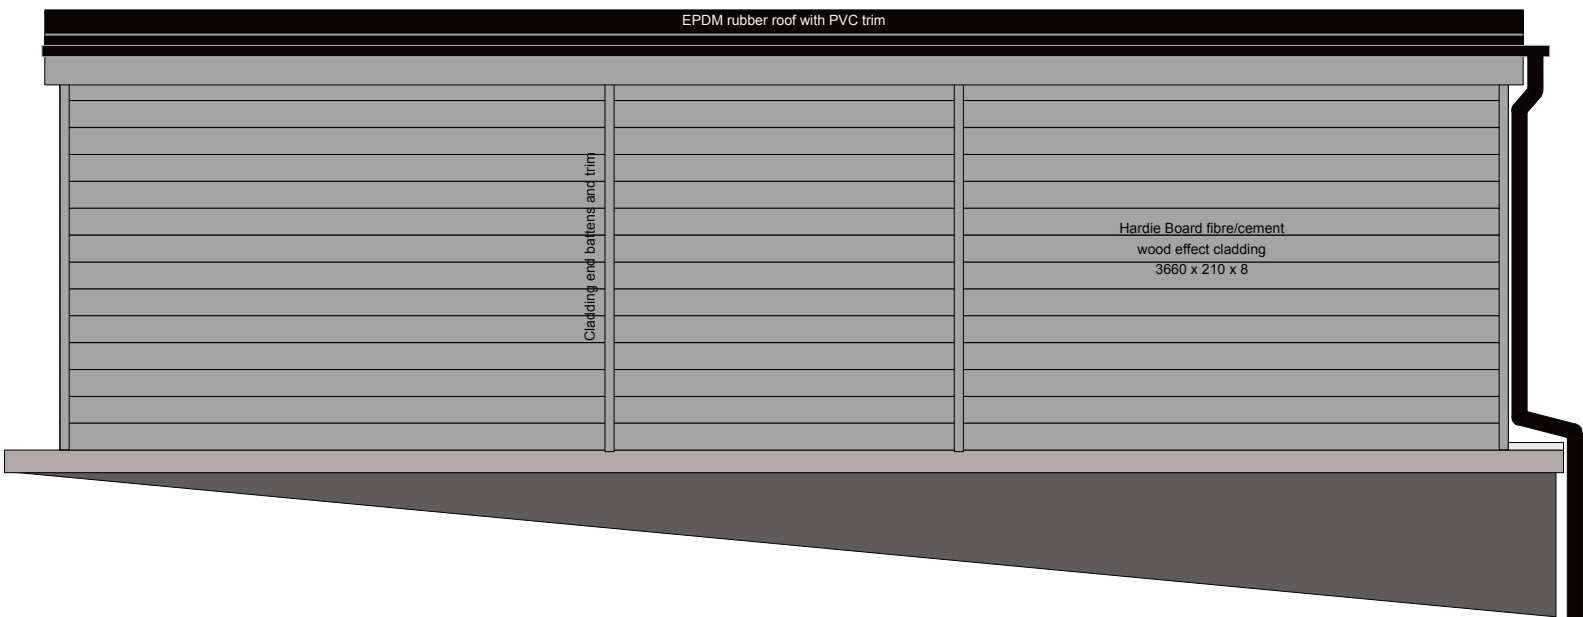

NORTH FACING ELEVATION

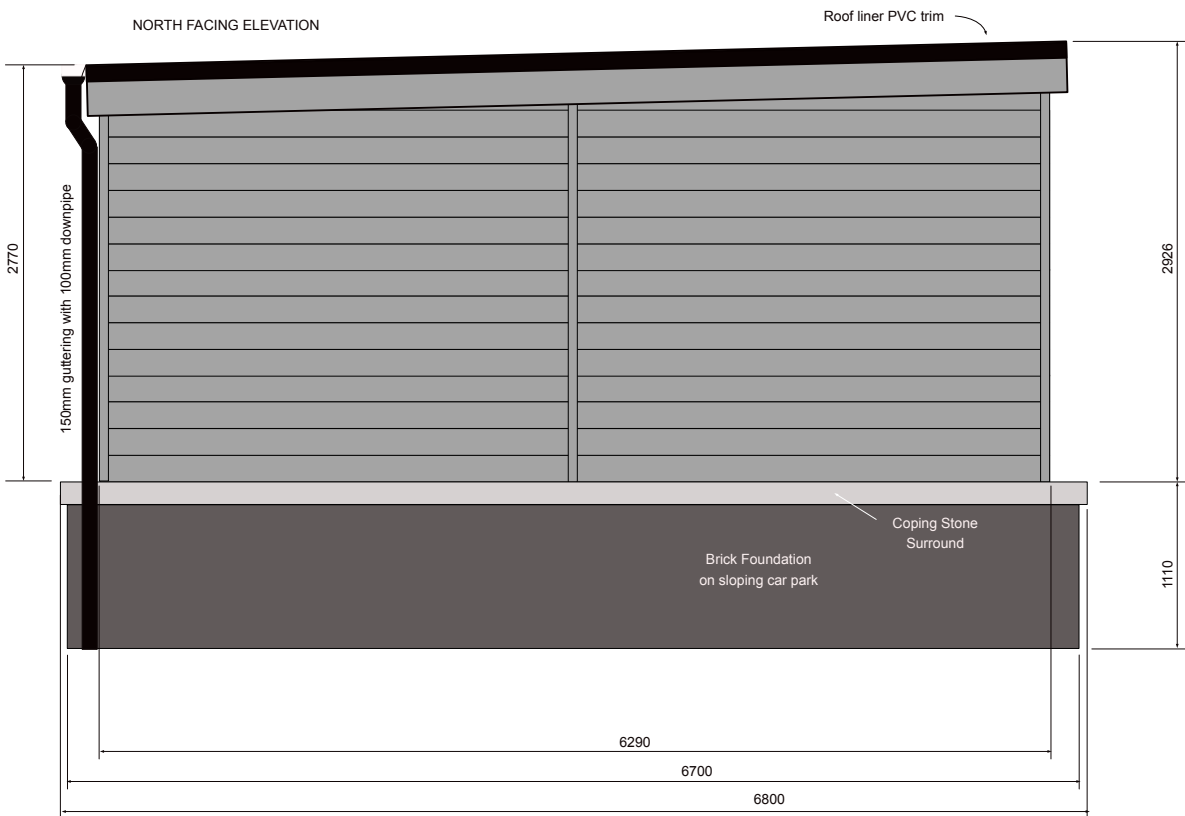

Cladding Colour

The colour of the Hardie Board cladding is Slate. See drawings 12125624-ICB and 12125624-IRS



Replacement Playhouse
Side Elevations

Drawn by: Dermot McCarthy
dermot@thekimptonplayers.co.uk

Scale: 1:50

Drawn 05/08/2023