


Ref: 12125624-EEL


WEST FACING ELEVATION

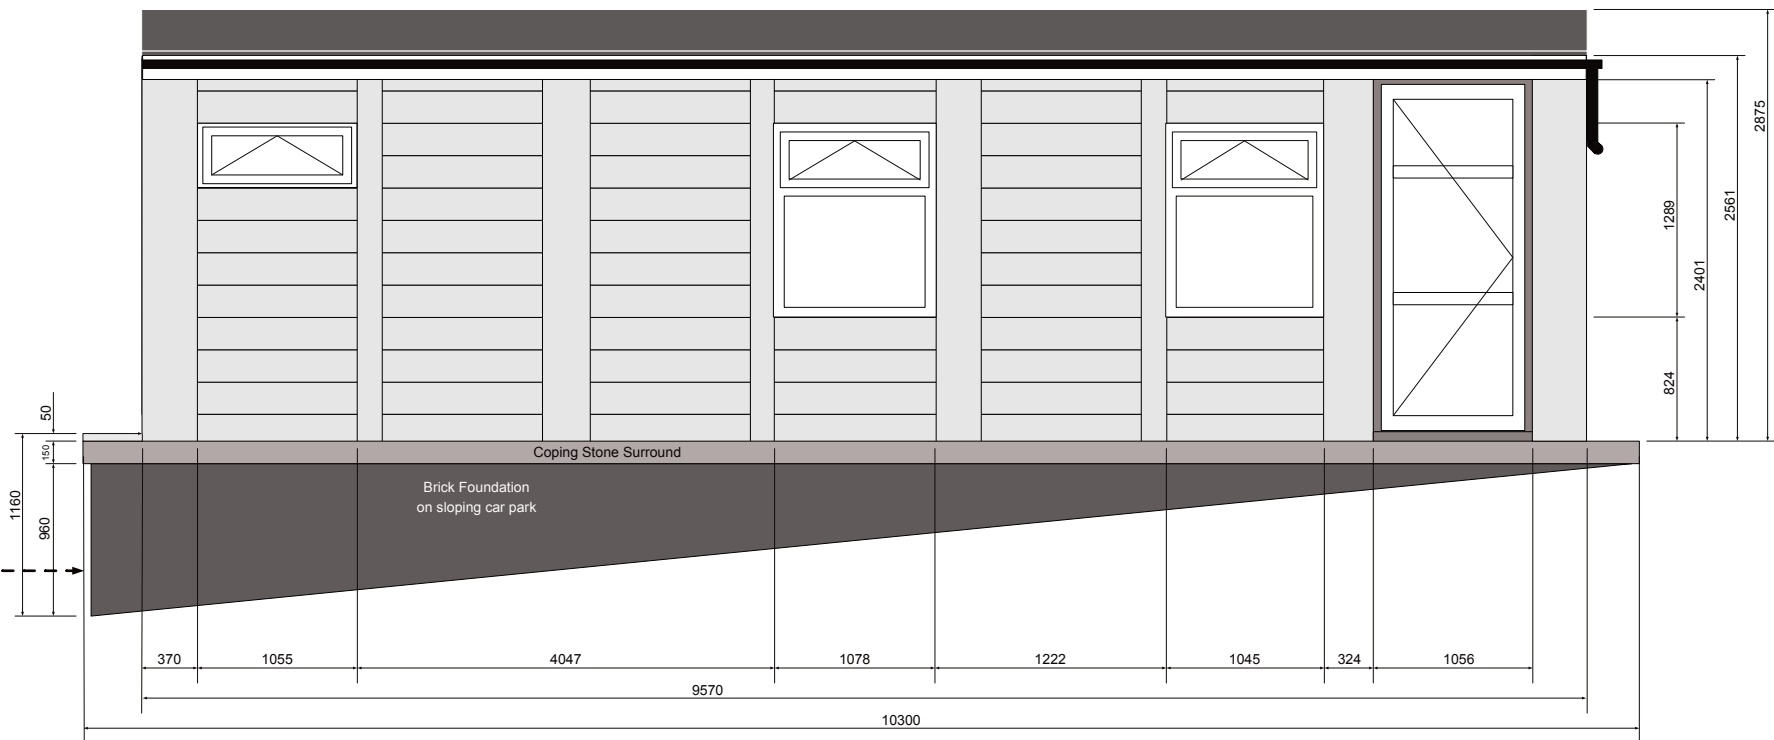


SOUTH FACING ELEVATION



EAST FACING ELEVATION

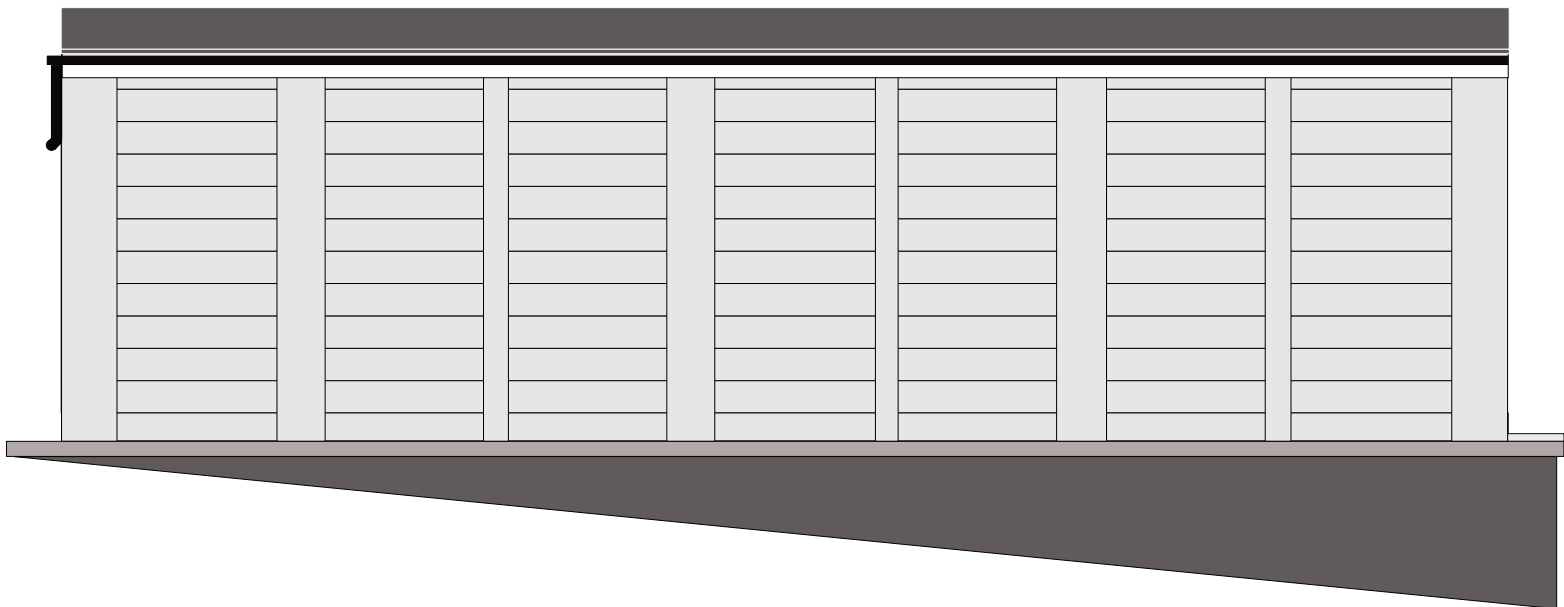

NORTH FACING ELEVATION

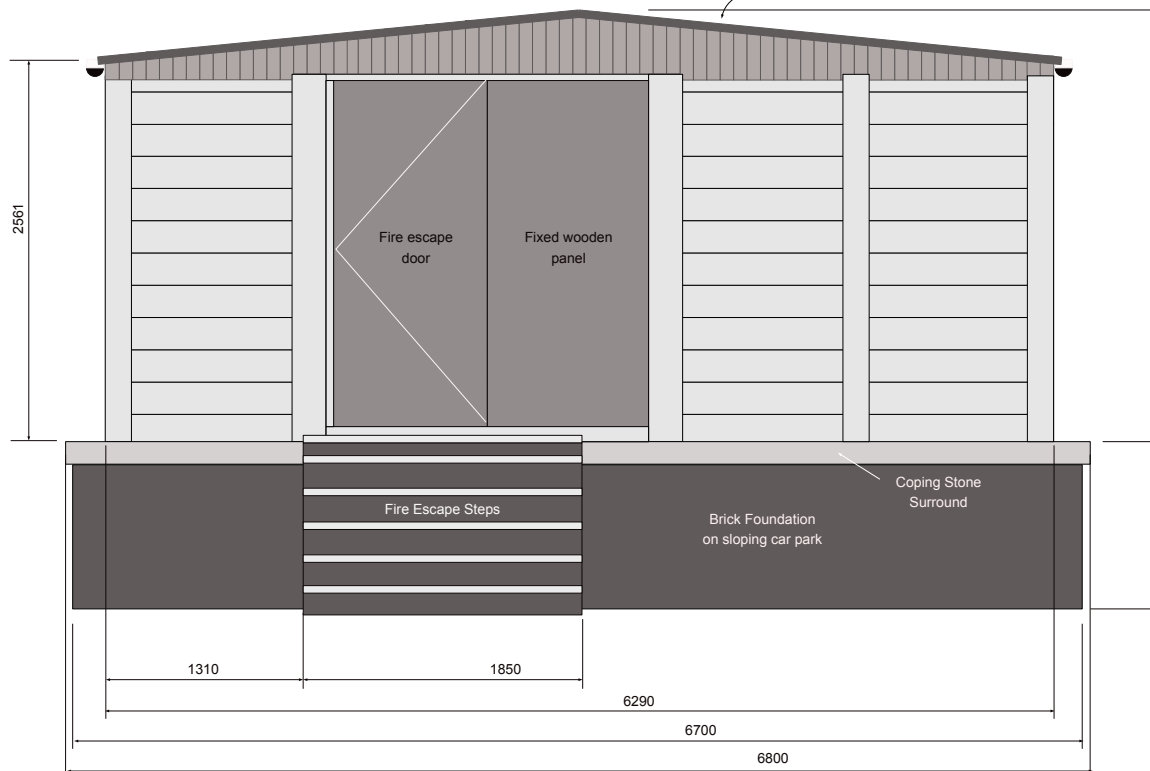

Existing Playhouse
Side Elevations

Drawn by: Dermot McCarthy
dermot@thekimptonplayers.co.uk

Scale: 1:50

Drawn 30/08/2023