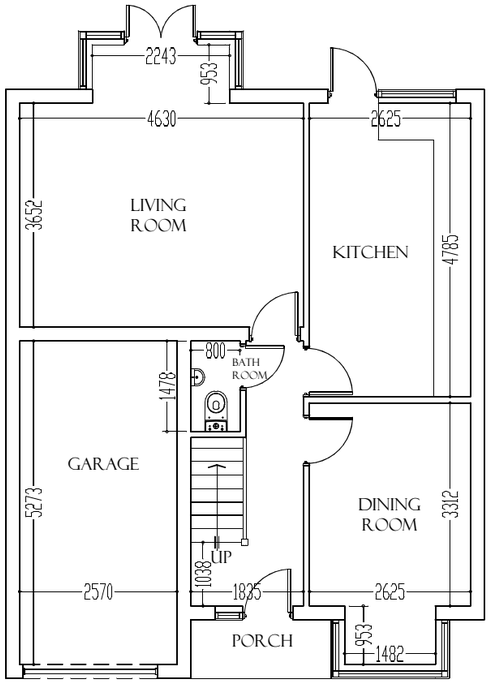

EXISTING G.F PLAN



EXISTING FRONT ELEVATION

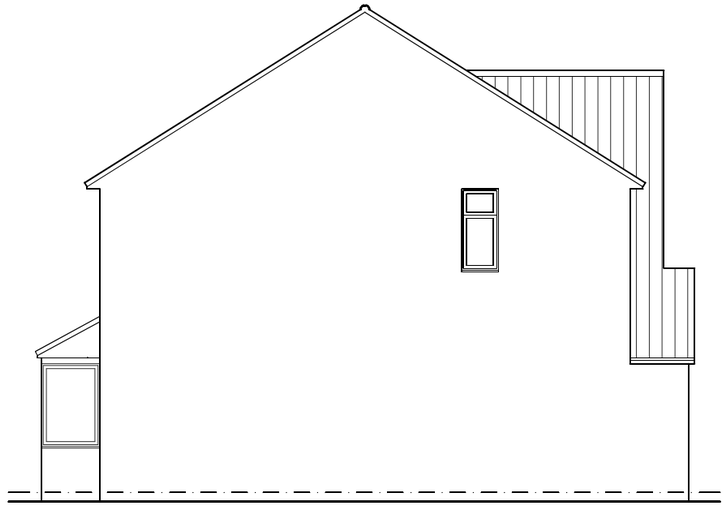

EXISTING RIGHT SIDE ELEVATION



EXISTING REAR ELEVATION

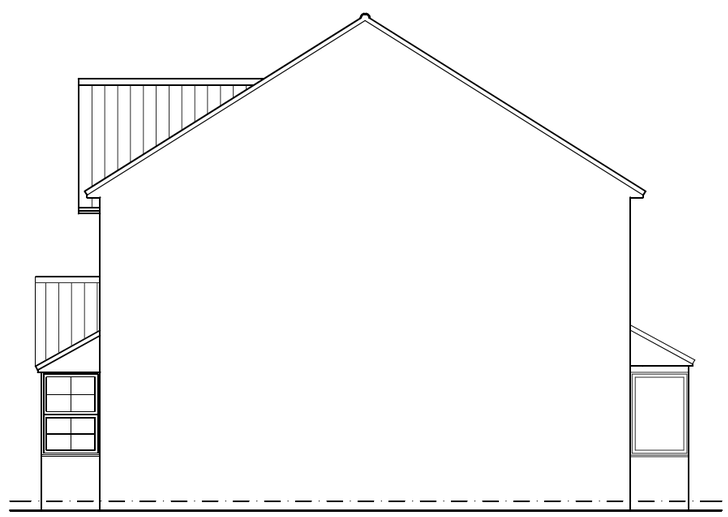

EXISTING LEFT SIDE ELEVATION

Metres

0 2 4 6 8 10

Scale: 1:100

NOTES

T Adebayo C.Eng
(Architecture, Design and Structure)
228 High Street
Barnet
EN5 5TD
Tel: 07961-161810
E-mail: sales@planandbuild.net
www.planandbuild.net

Project Title
SINGLE STOREY REAR EXTENSION

Project Address
39 QUINN WAY,
SG6 2TX

Drawing Title
EXISTING PLANS AND ELEVATIONS

Date 07 DECEMBER 2017

Drg No. PB-17/39QUIN/01

Scale 1:100