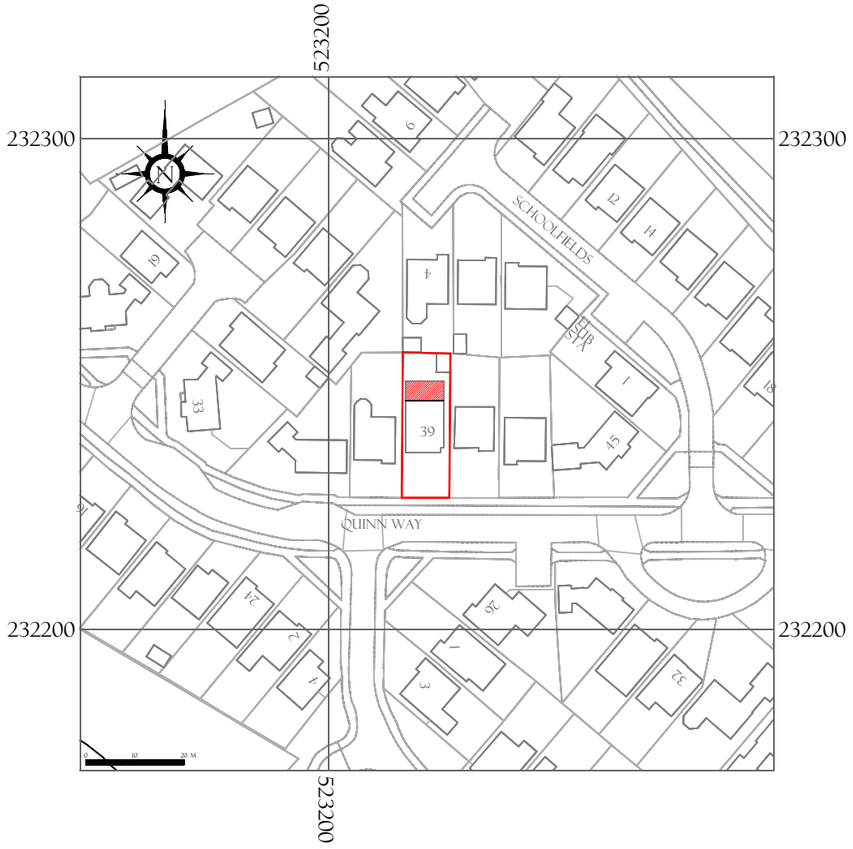

LOCATION MAP
SCALE: 1:1250

Metres

0 10 20 30 40 50

Scale: 1:500

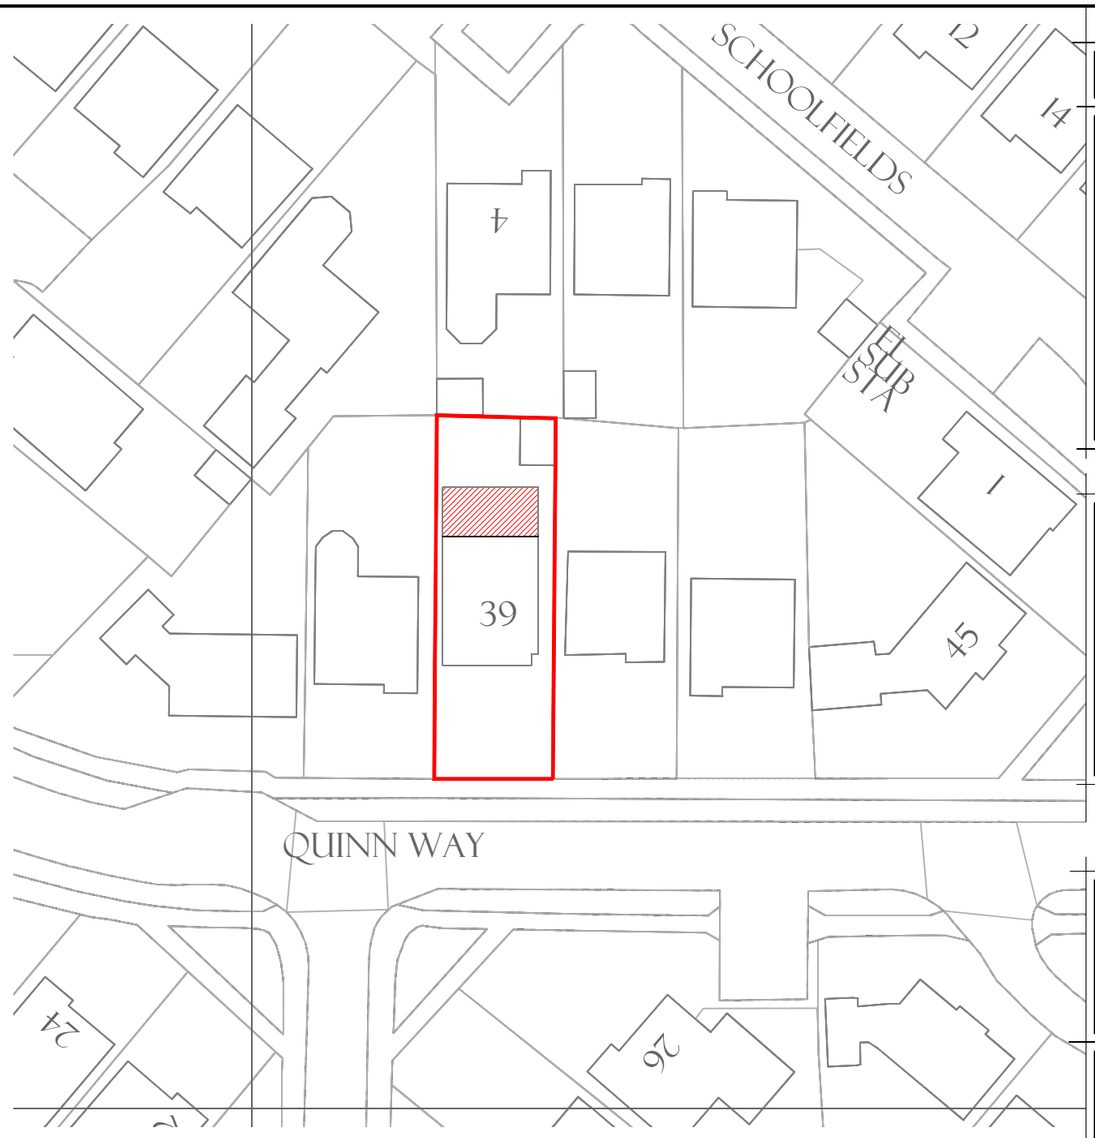

BLOCK PLAN
SCALE: 1:500

Metres

0 25 50 75 100

Scale: 1:1250

NOTES

T Adebayo C.Eng
(Architecture, Design and Structure)
228 High Street
Barnet
EN5 5TD
Tel: 07961-161810
E-mail: sales@planandbuild.net
www.planandbuild.net

Project Title
SINGLE STOREY REAR EXTENSION

Project Address
39 QUINN WAY,
SG6 2TX

Drawing Title
LOCATION MAP & BLOCK PLAN

Date 07 DECEMBER 2017

Drg No. PB-17/39QUIN/10

Scale 1:1250 & 1:500