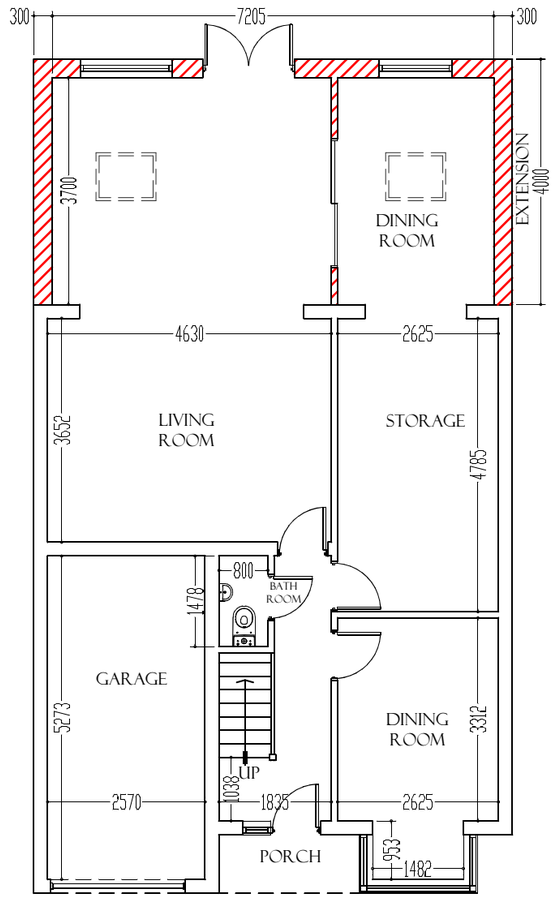

PROPOSED G.F PLAN

Metres

0 2 4 6 8 10

Scale: 1:100

NOTES

T Adebayo C.Eng
(Architecture, Design and Structure)
228 High Street
Barnet
EN5 5TD
Tel: 07961-161810
E-mail: sales@planandbuild.net
www.planandbuild.net

Project Title
SINGLE STOREY REAR EXTENSION

Project Address
39 QUINN WAY,
SG6 2TX

Drawing Title
PROPOSED PLAN

Date 16 JANUARY 2018

Drg No. PB-17/39QUIN/02

Scale 1:100