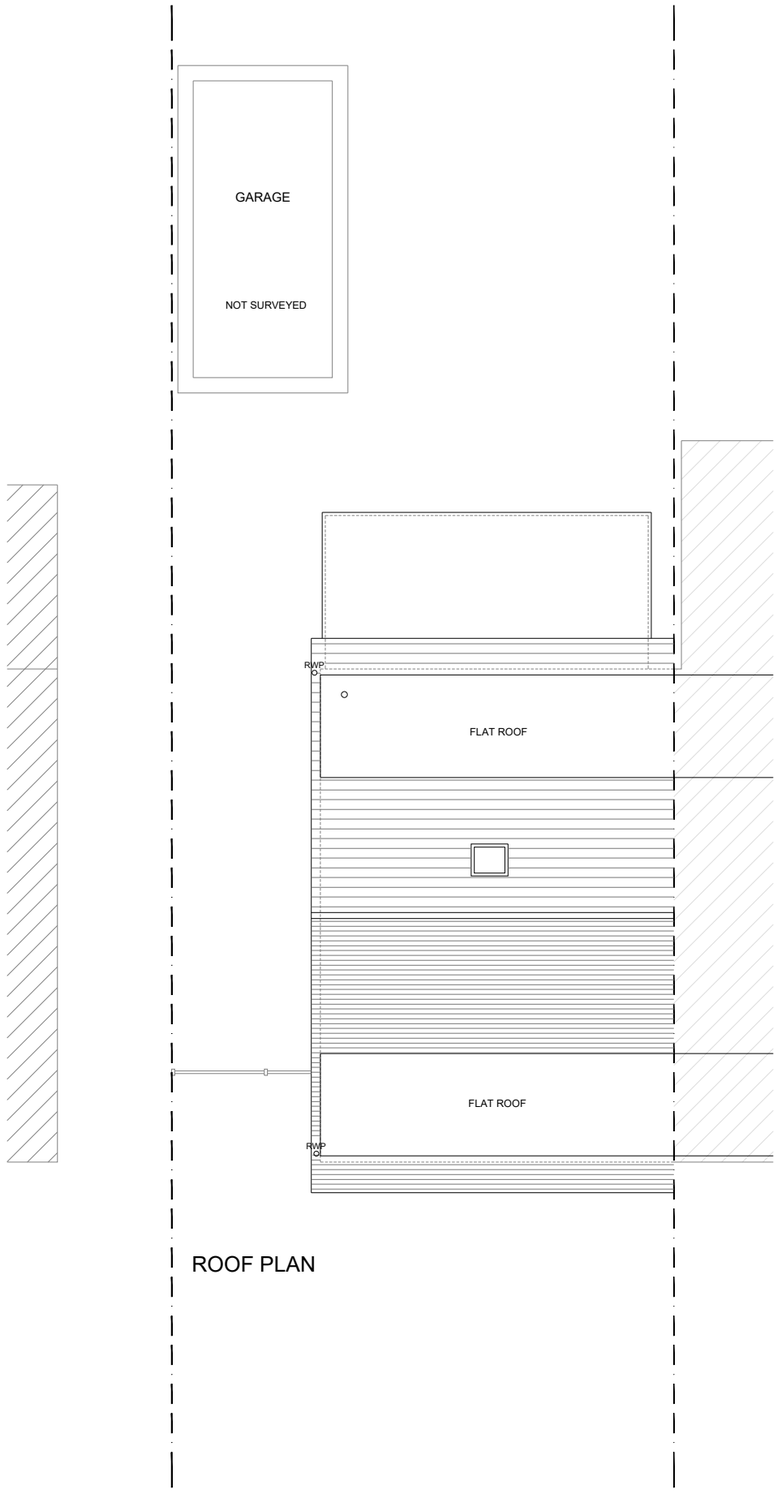

ROOF PLAN

0 1 2 3 4 5 6 7 8 9 10

SCALE BAR (METRES)

EXISTING PLANS: ROOF PLANS

18106/01-2

CLIENT: ROB HOES & NIDHI MITTAL
DATE: APRIL 2018
SCALE: 1:50 @ A1, 1:100 @ A3

8 LOWER INNINGS
HITCHIN
SG5 2NA

REVISIONS
A

WORK TO FIGURED DIMENSIONS ONLY. DO NOT SCALE FROM THIS DRAWING. CHECK DIMENSIONS ON SITE BEFORE COMMENCING WORK. ANY DISCREPANCIES TO BE REPORTED. © RACHAEL LAWTEY DRAWING NOT TO BE COPIED OR REPRODUCED WITHOUT PRIOR CONSENT.

lawteydesign
ARCHITECTURAL SERVICES
RACHAEL@LAWTEYDESIGN.CO.uk | 07964 745856