


Drawings to show height of proposed building
in context with those of neighboring properties

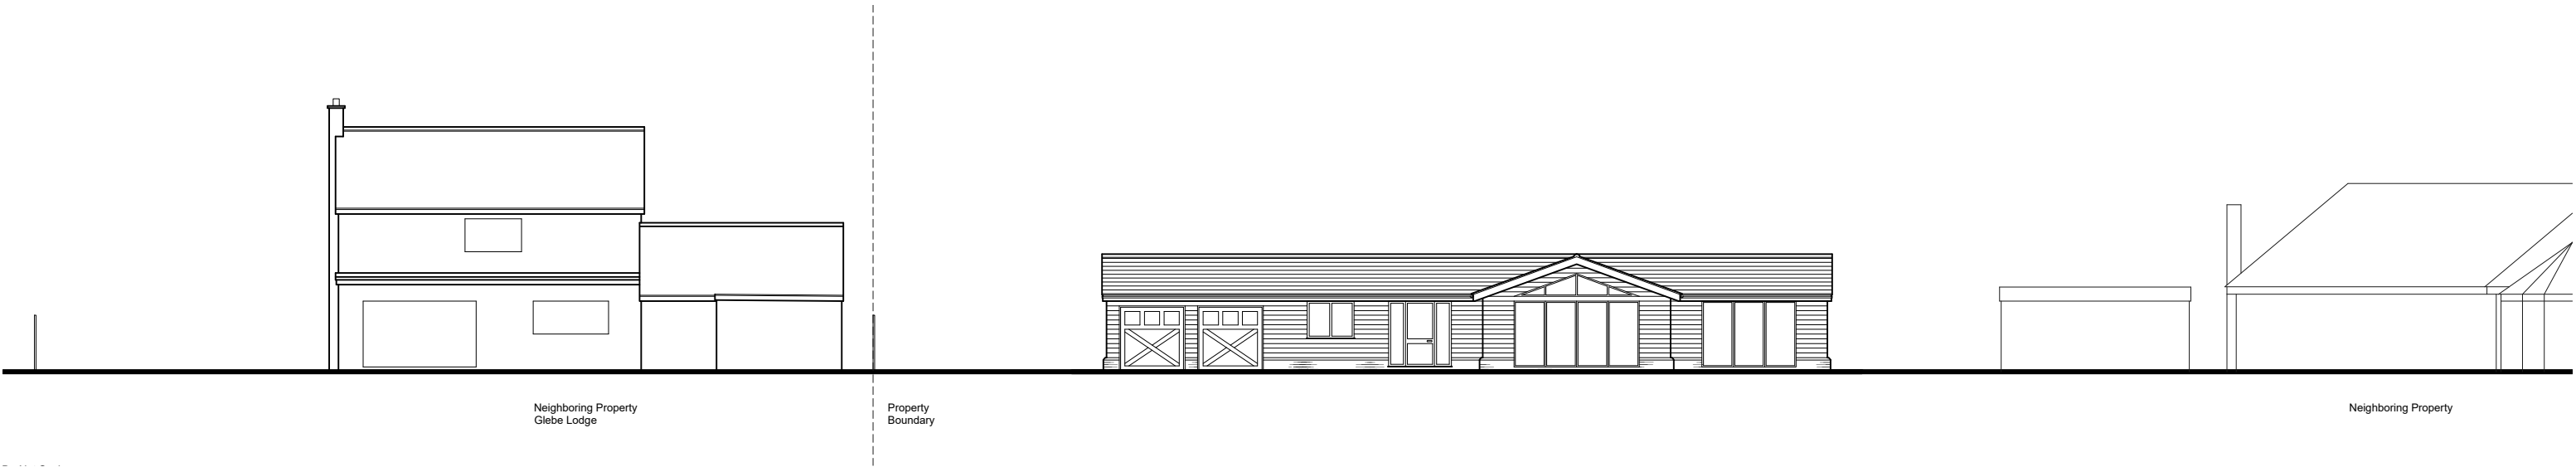

For: Mr & Mrs Jeffery 334 Toms Lane, Bedmond, Hertfordshire. WD5 0RB e: mj62p@btinternet.com		Job: Single Storey New Home Build, The Jays, land adjacent to Glebe Lodge, Holwell, Hertfordshire. SG5 3SS		
Drawings By: Mr Ryan Jeffery 25 Old School Walk, Arlesey, Bedfordshire. SG15 6YF e: ryanjeffery1@hotmail.co.uk		Title: Proposed Building In Context		
Scale: 1:200 @A3		Drawing Number: MJ25/P/03	Date: Jan '2025	Rev: