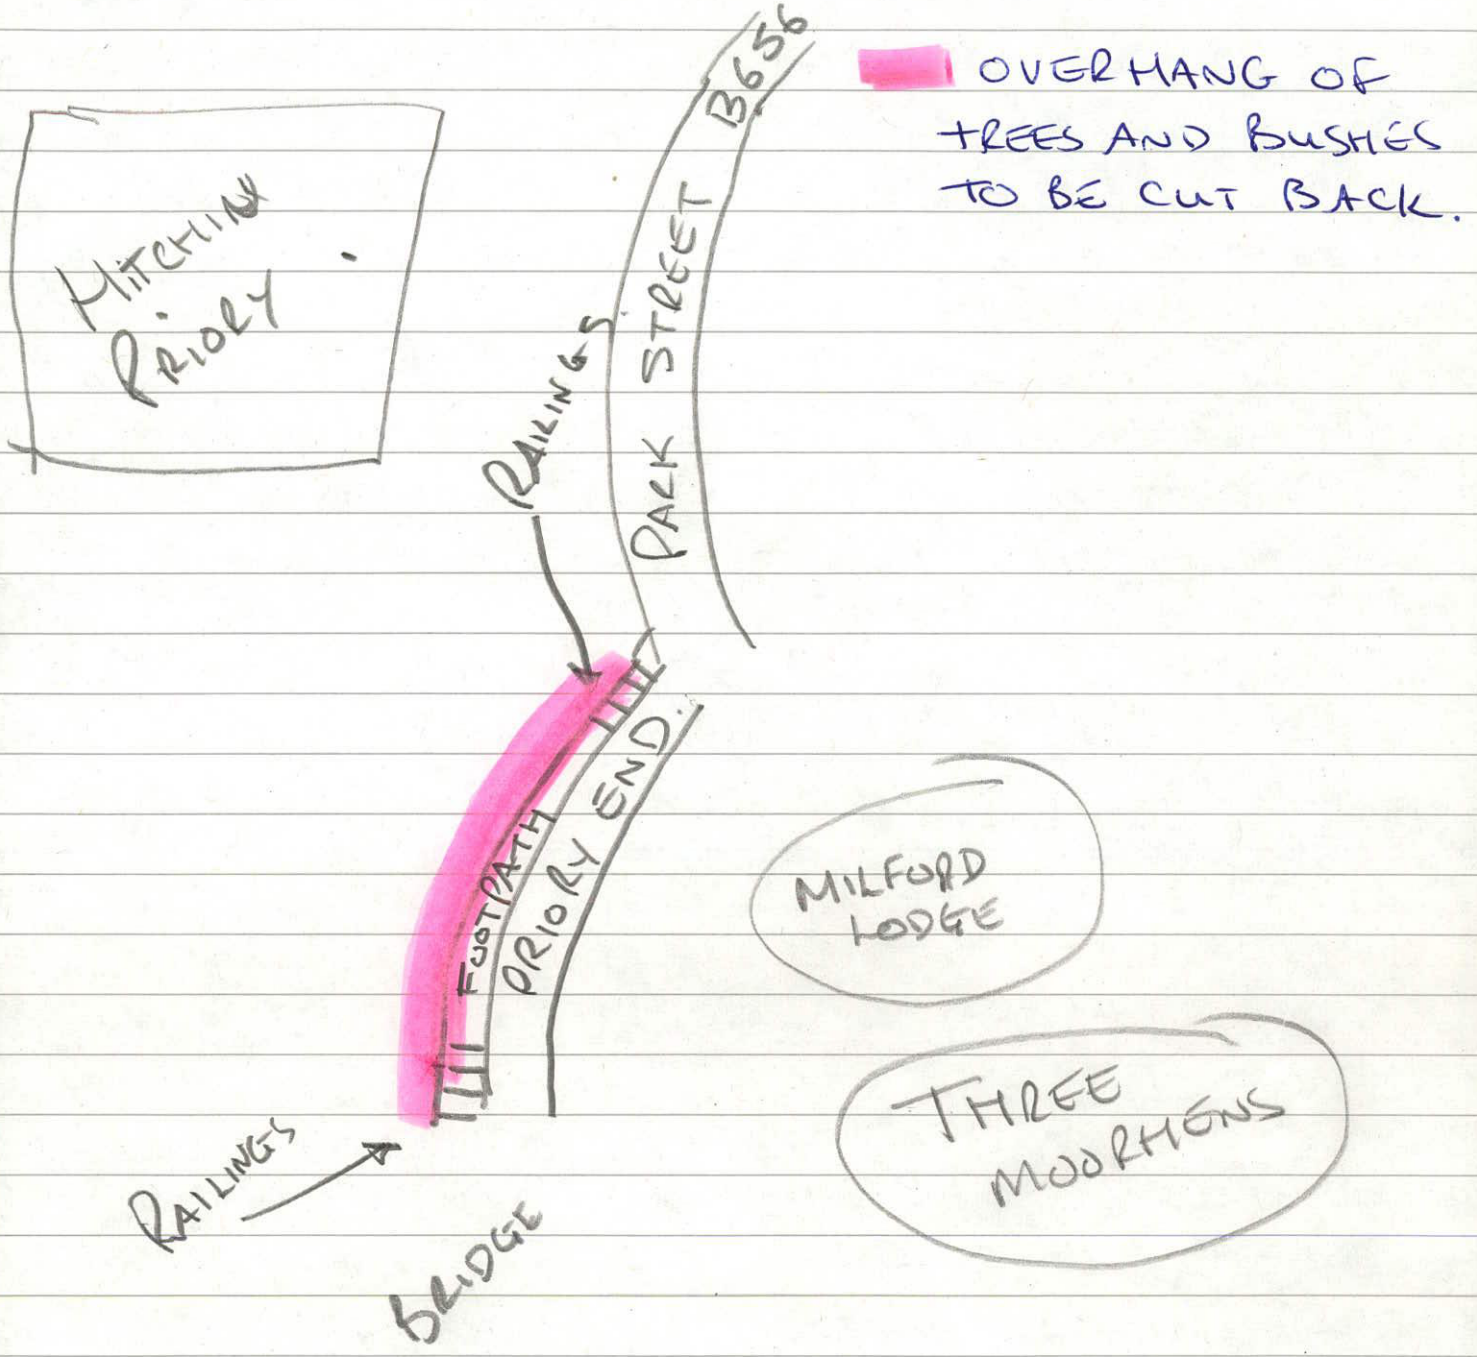
OVERHANG OF TREES AND BUSHES TO BE CUT BACK.
HITCHIN PRIORY.
RAILINGS
PACK STREET B656
FOOTPATH
PRIORY END
MILFORD LODGE
THREE MOORHENS
RAILINGS
BRIDGE