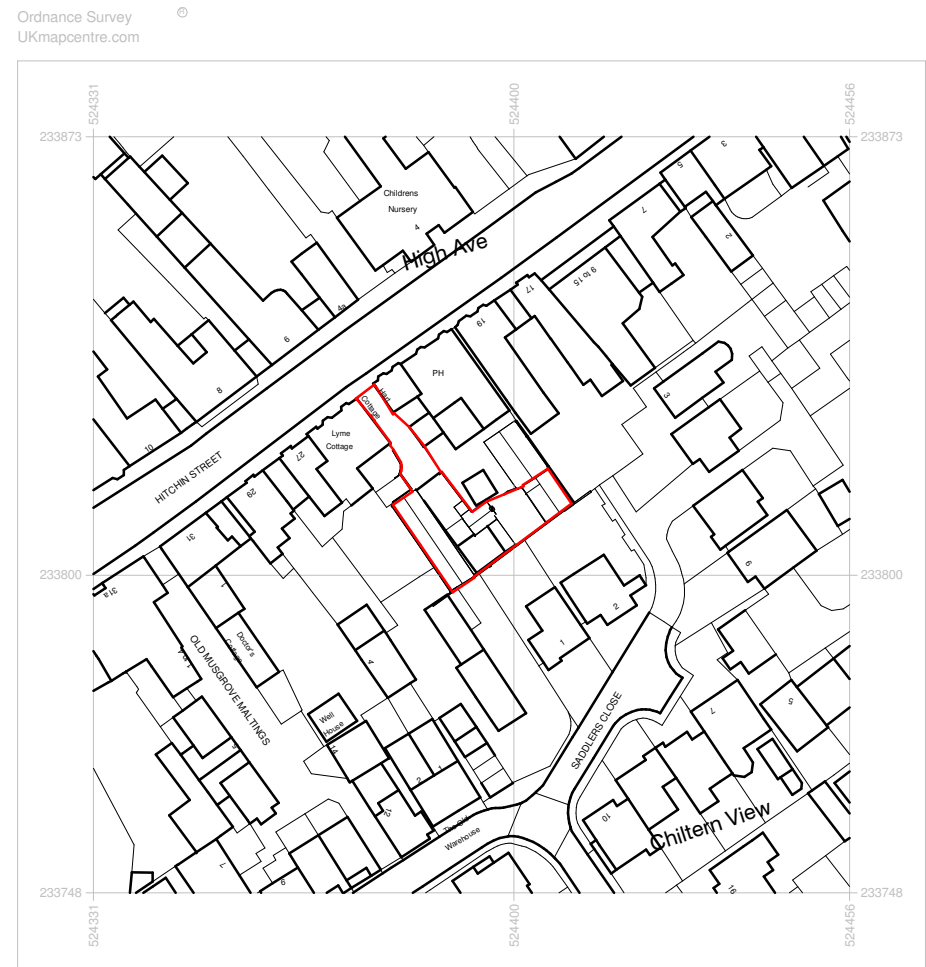
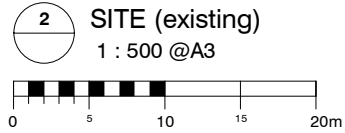


Client: Hunt and Handa Investments Ltd		Title: Location Plan		Project number: CH-2418		Drawing number: PL001		Revision: A		Revisions: Rev - A Description PLANNING ISSUE PLANNING AMENDMENTS MADE		Date 19.12.24 24.01.25		 PicklePlanning 1 Sale Drive- Baldock-SG7 6NS 07843238113 pickleplanning@gmail.com www.pickleplanning.co.uk   
Address: 23a Hitchin Street Baldock		Status: PLANNING		Scale: As indicated@A3		Drawn by: Author		Date: 10/13/24						
Sheet Size - A3														

The copyright of this drawing is vested with the author and must not be copied or reproduced without consent. Figures dimensions only to be taken from this drawing. All contractors must visit the site and be responsible for checking all existing conditions and notifying the author of any discrepancies prior to any manufacture or construction work. Note this drawing will only be to scale at stated sheet size.