


front
PROPOSED ELEVATIONS




side facing no. 53



rear
ALL NEW EXTERNAL FACING MATERIALS TO MATCH EXISTING

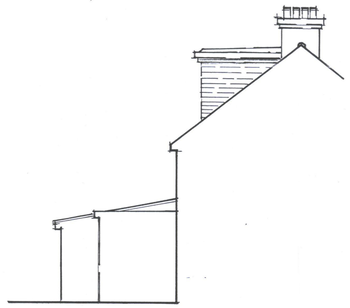


side facing no. 49

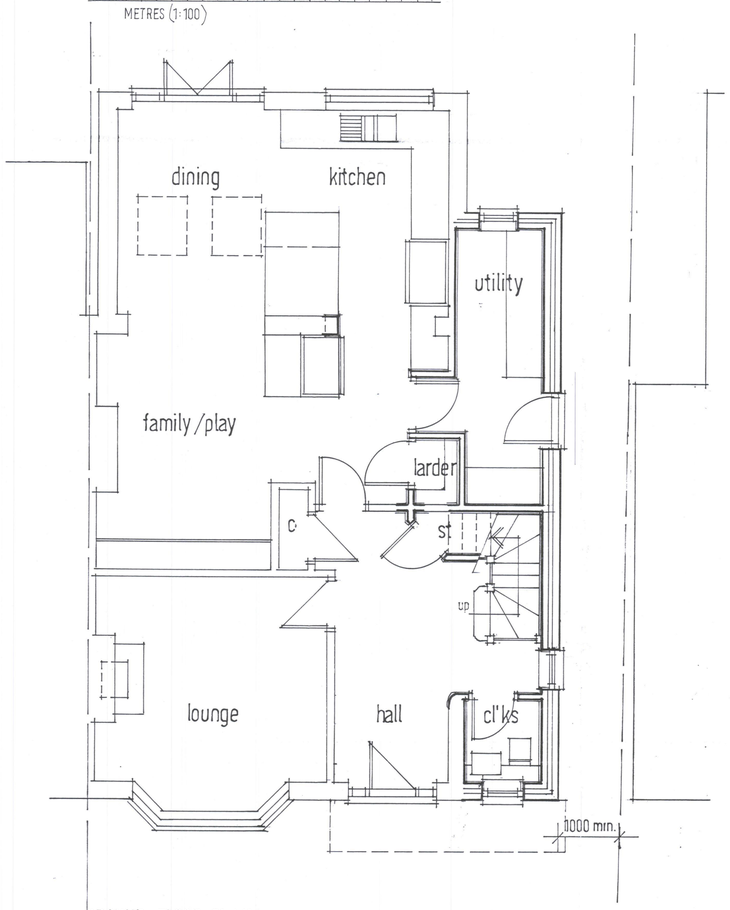


GROUND FLOOR PLAN




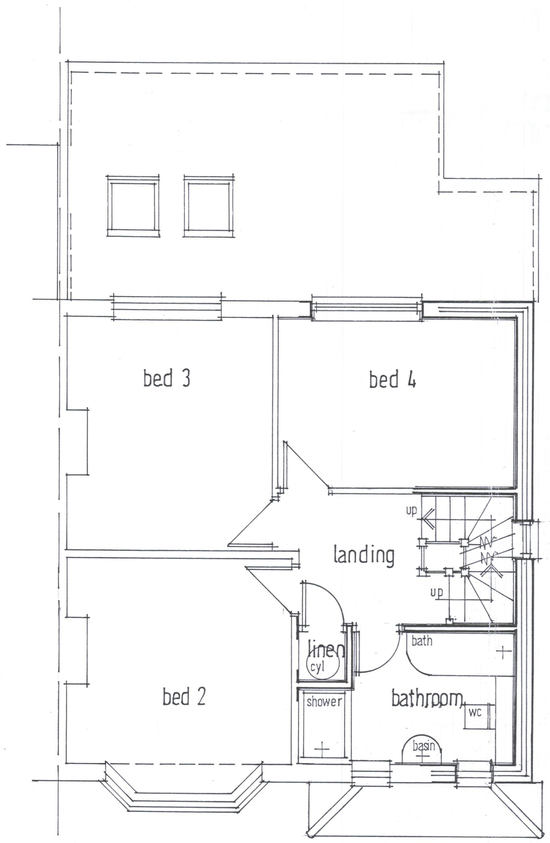


FIRST FLOOR PLAN

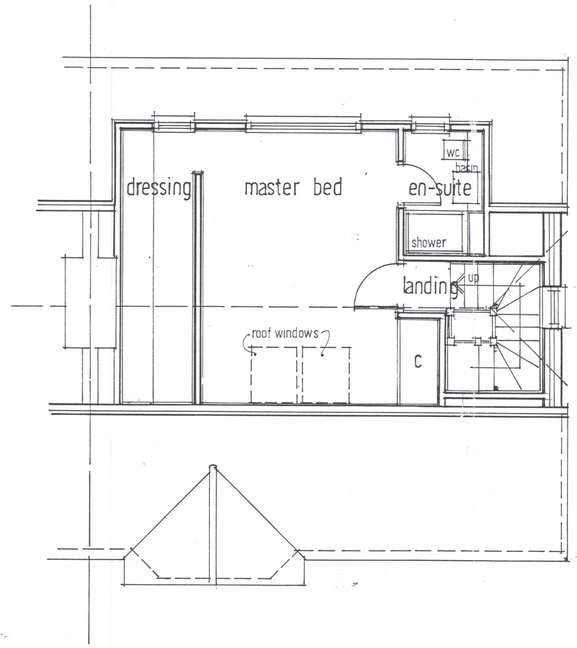

SECOND FLOOR PLAN

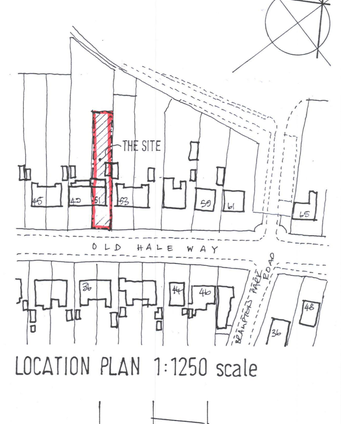

LOCATION PLAN 1:1250 scale

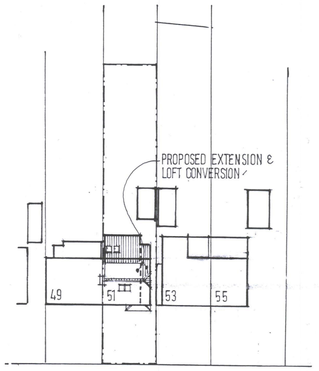

BLOCK & ROOF PLAN 1:500 scale

N.H.D.C
18 APR 2018

HEATHER MOYE B.Sc. Architectural Design Consultant
Corner House, 1 Balmoral Road,
Hitchin, Hertfordshire. SG5 1XG
Tel 01462 459910

client
MR. MRS. R. FLOOR

job
PROPOSED EXTENSION & LOFT CONVERSION
AT 51 OLD HALE WAY / HITCHIN / HERTS /

subject
PROPOSED PLANS & ELEVATIONS
(A1 sheet size)

scale 1:100, 1:50, 1:500 & 1:1250
date APR. 2018 | drawn HM
drawing no. HM - 17498 - 05 | rev.