proposed vehicular access to:
59 High Street. CODICOTE. SG4 8XB.

plan as existing.

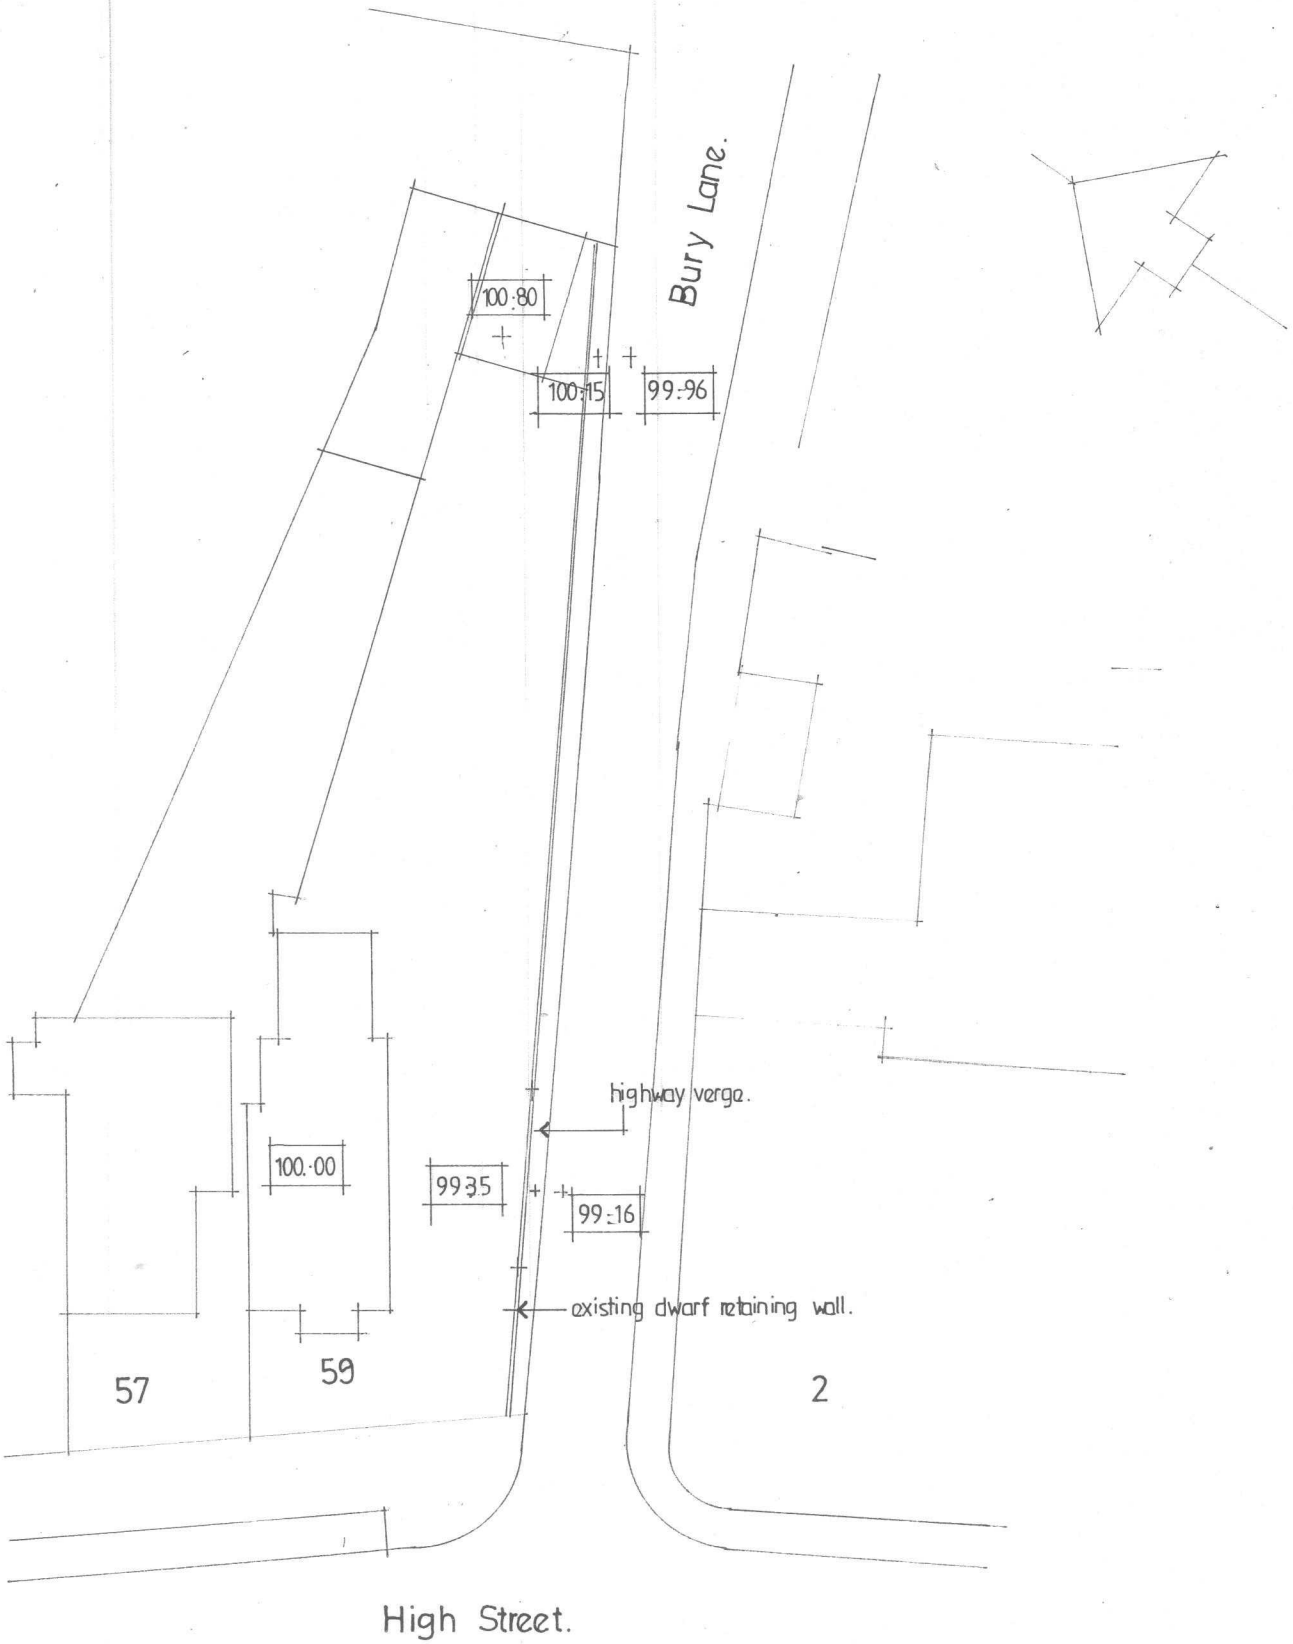

0 2 4 6 8
scale 1:200

paper size A3

drg.no. 17591/100