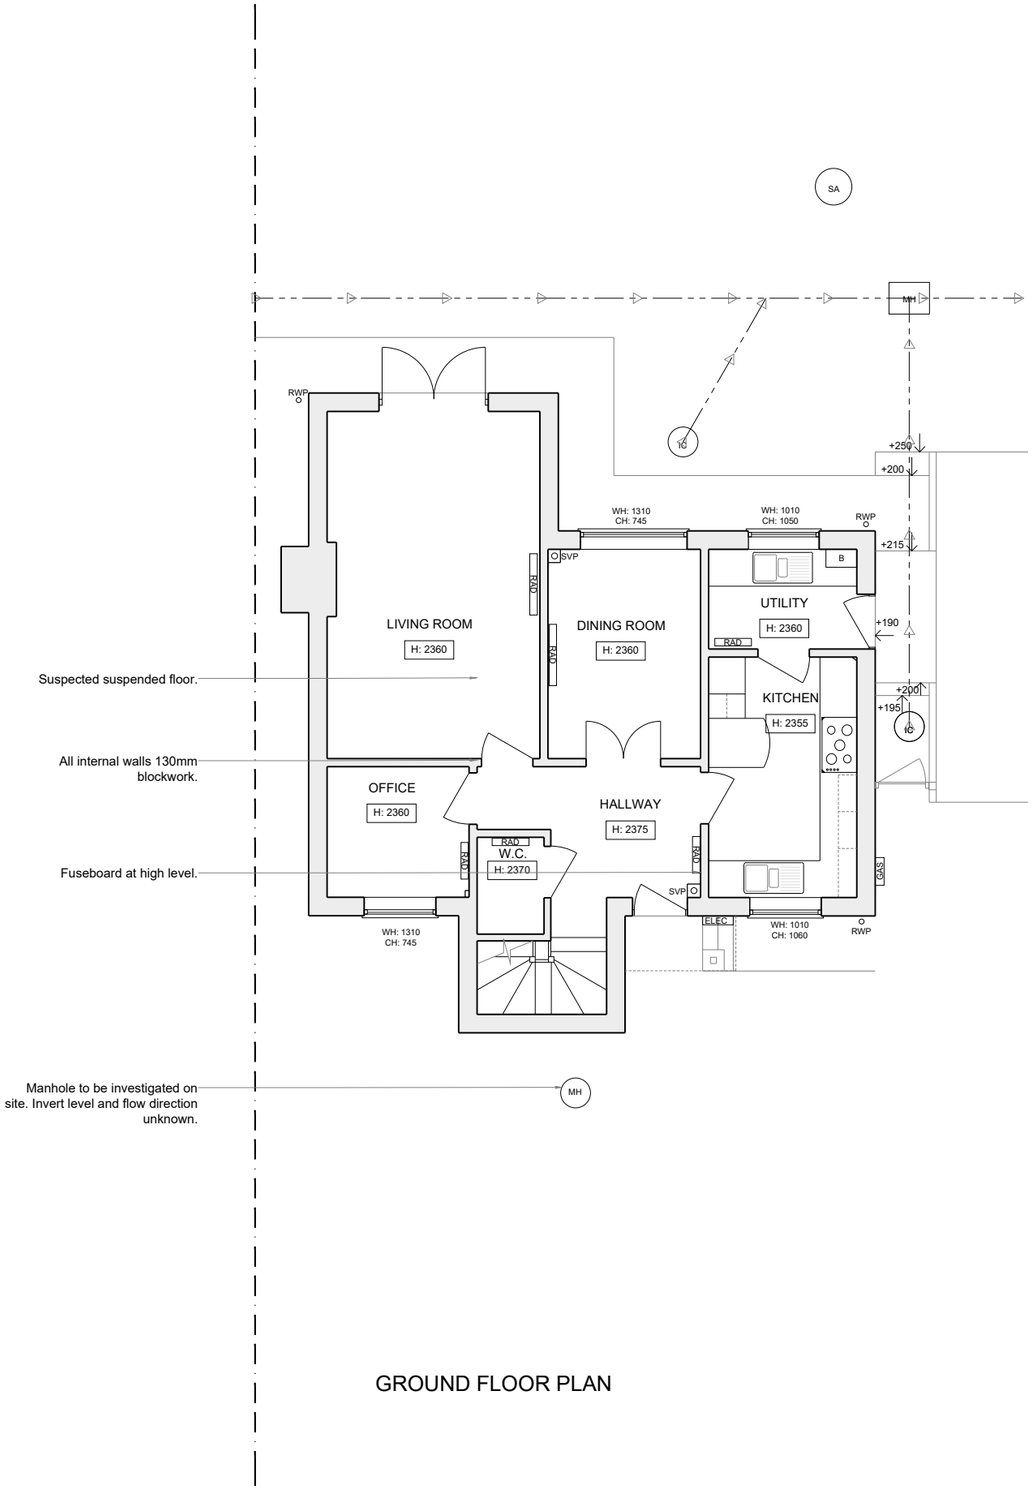

GROUND FLOOR PLAN

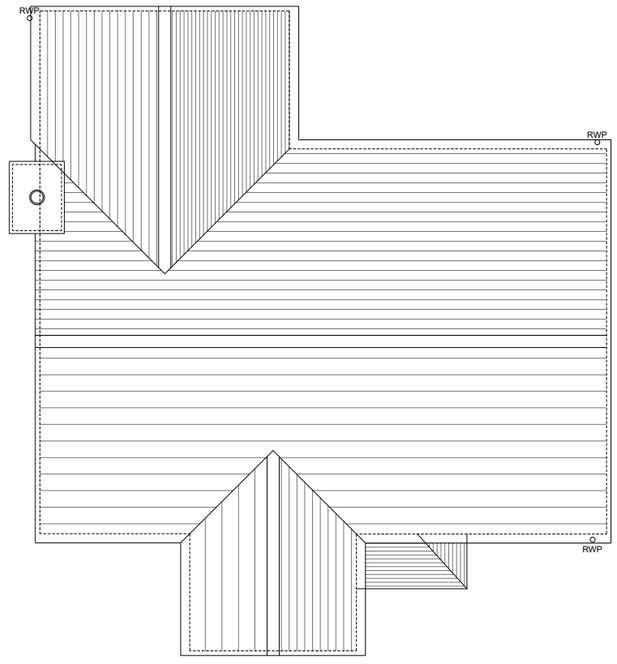

ROOF PLAN

0 1 2 3 4 5 6 7 8 9 10

SCALE BAR (METRES)

EXISTING PLANS: GROUND FLOOR & ROOF PLAN

18111/01-1

CLIENT: ANDY & JACQUI MALLET-SMITH
DATE: FEBRUARY 2018
SCALE: 1:50 @ A1, 1:100 @ A3

49 BRADWAY
WHITWELL
SG4 8BE

REVISIONS
A

WORK TO FIGURED DIMENSIONS ONLY. DO NOT SCALE FROM THIS DRAWING. CHECK DIMENSIONS ON SITE BEFORE COMMENCING WORK. ANY DISCREPANCIES TO BE REPORTED. © RACHAEL LAWTEY DRAWING NOT TO BE COPIED OR REPRODUCED WITHOUT PRIOR CONSENT.

lawteydesign
ARCHITECTURAL SERVICES
RACHAEL@LAWTEYDESIGN.CO.uk | 07964 745856