
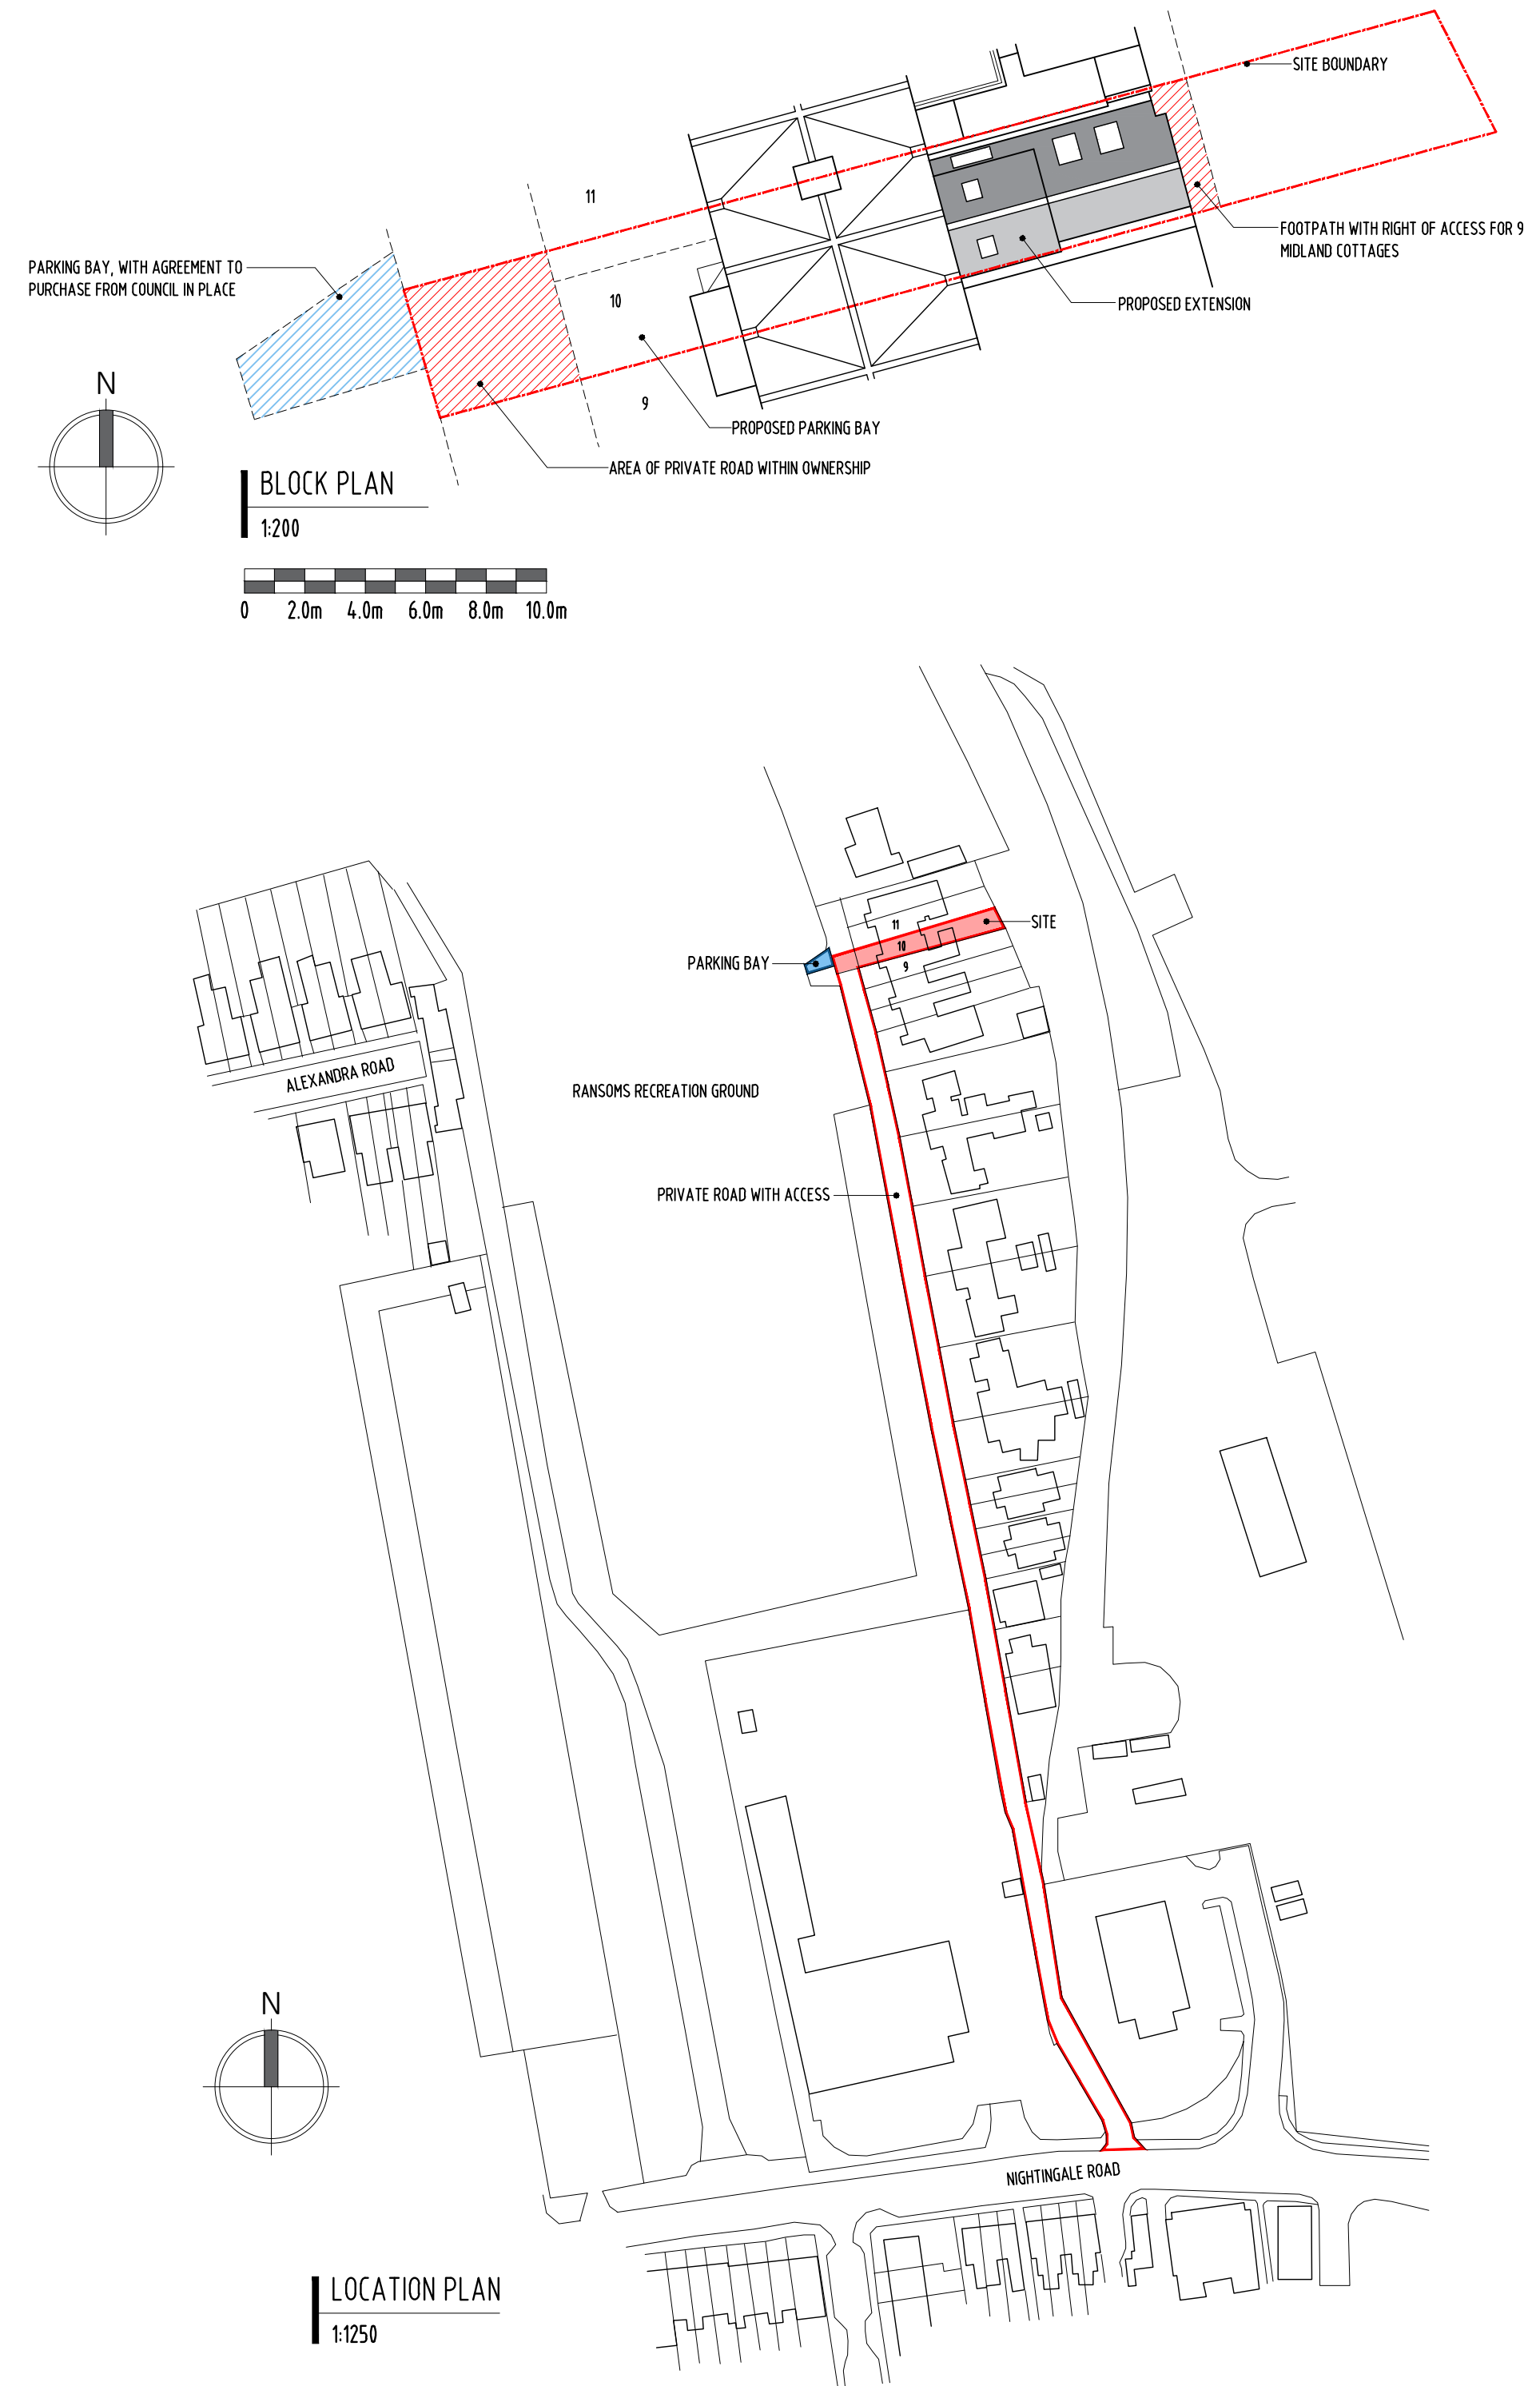
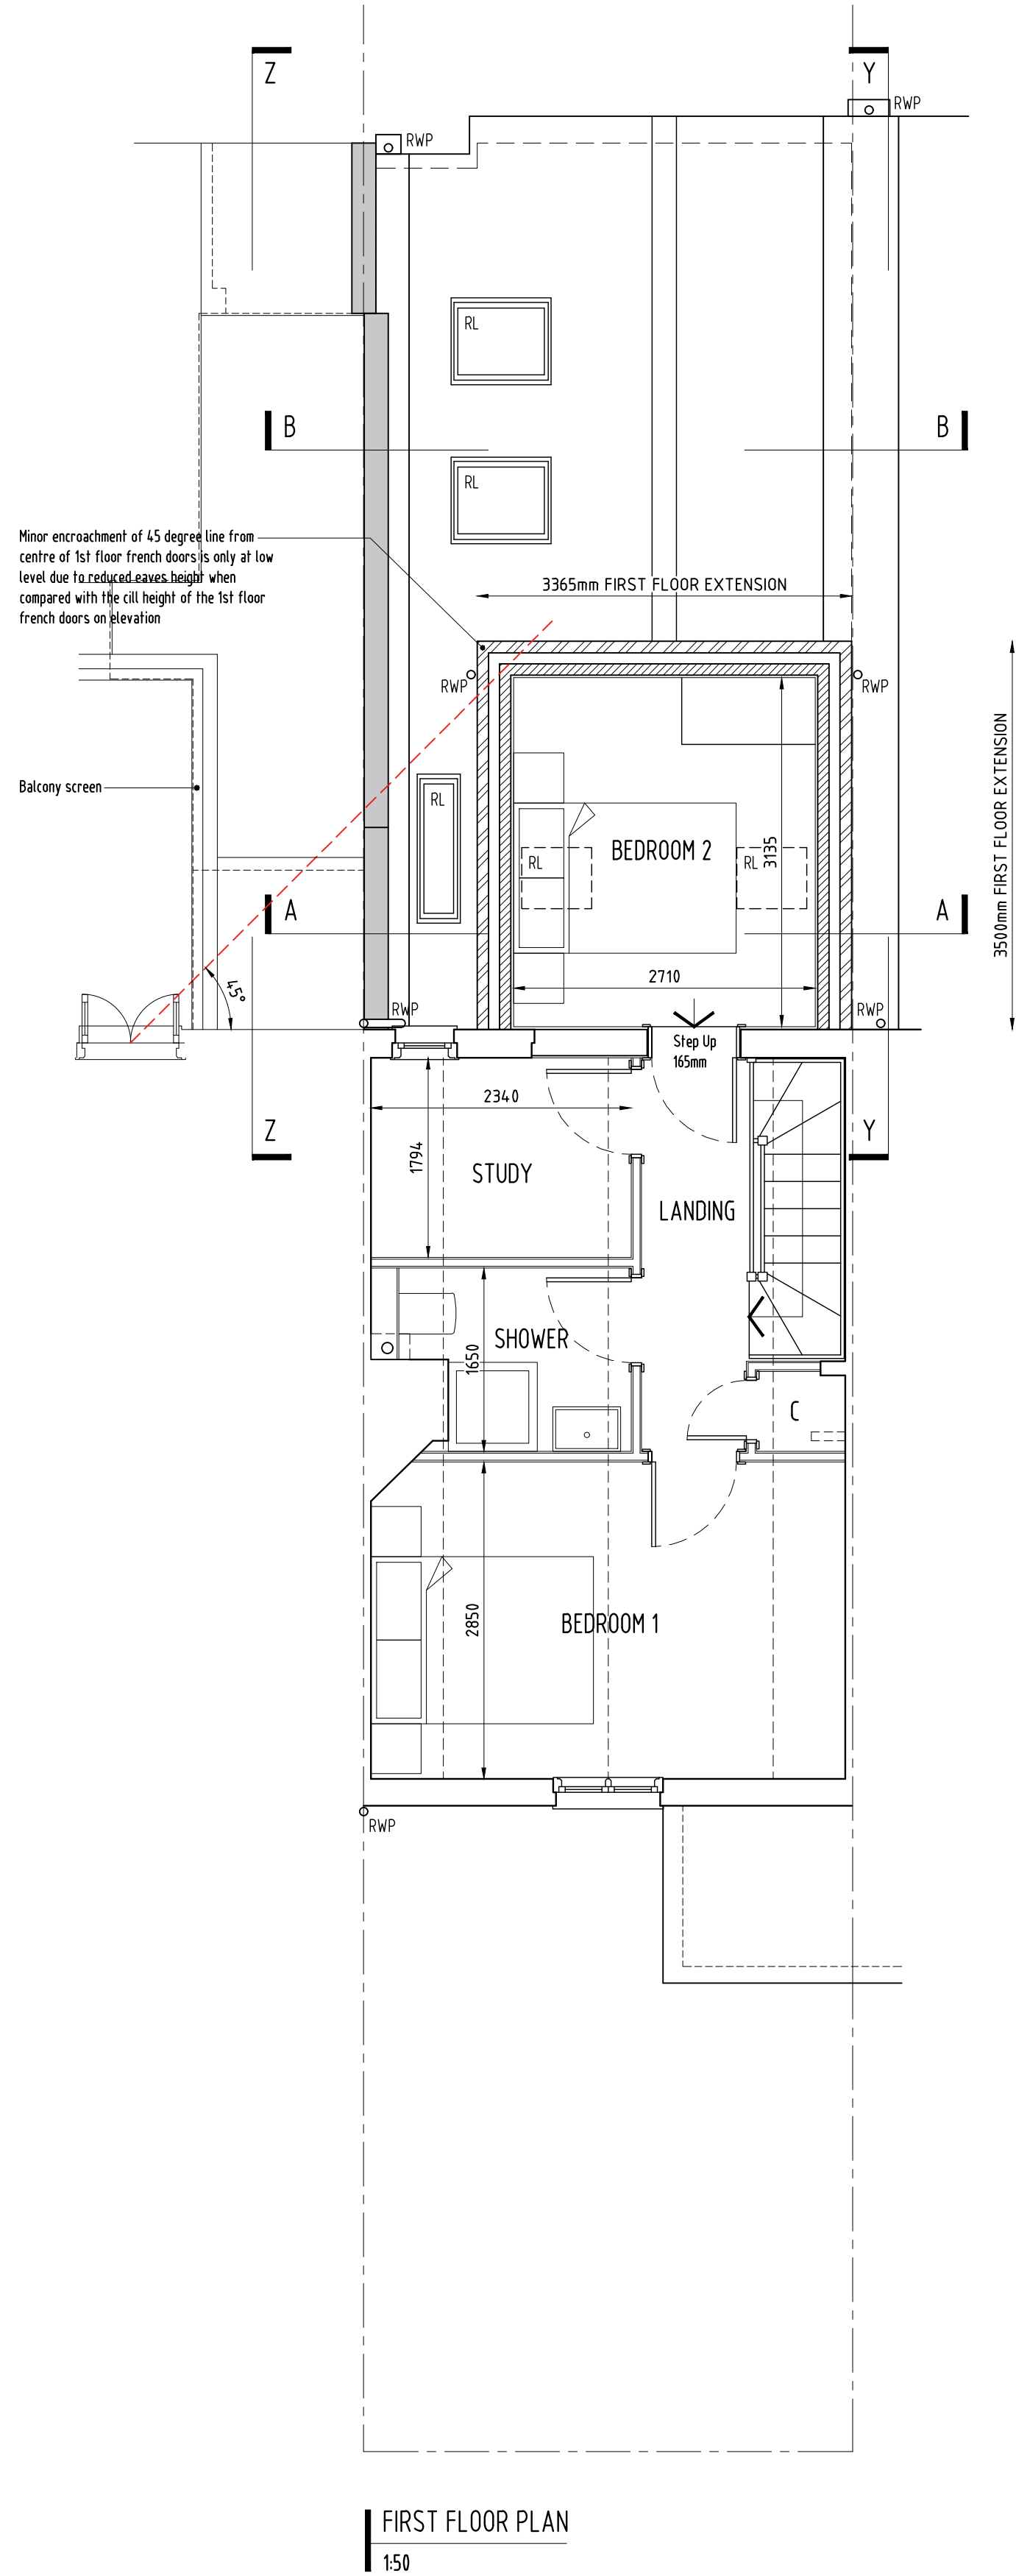


- NOTES
1. The Contractor must check and confirm all dimensions
  2. All discrepancies must be reported and resolved by the Architect before works commence
  3. All work and materials to be in accordance with current applicable Statutory Legislation and to comply with all relevant Codes of Practice and British Standards

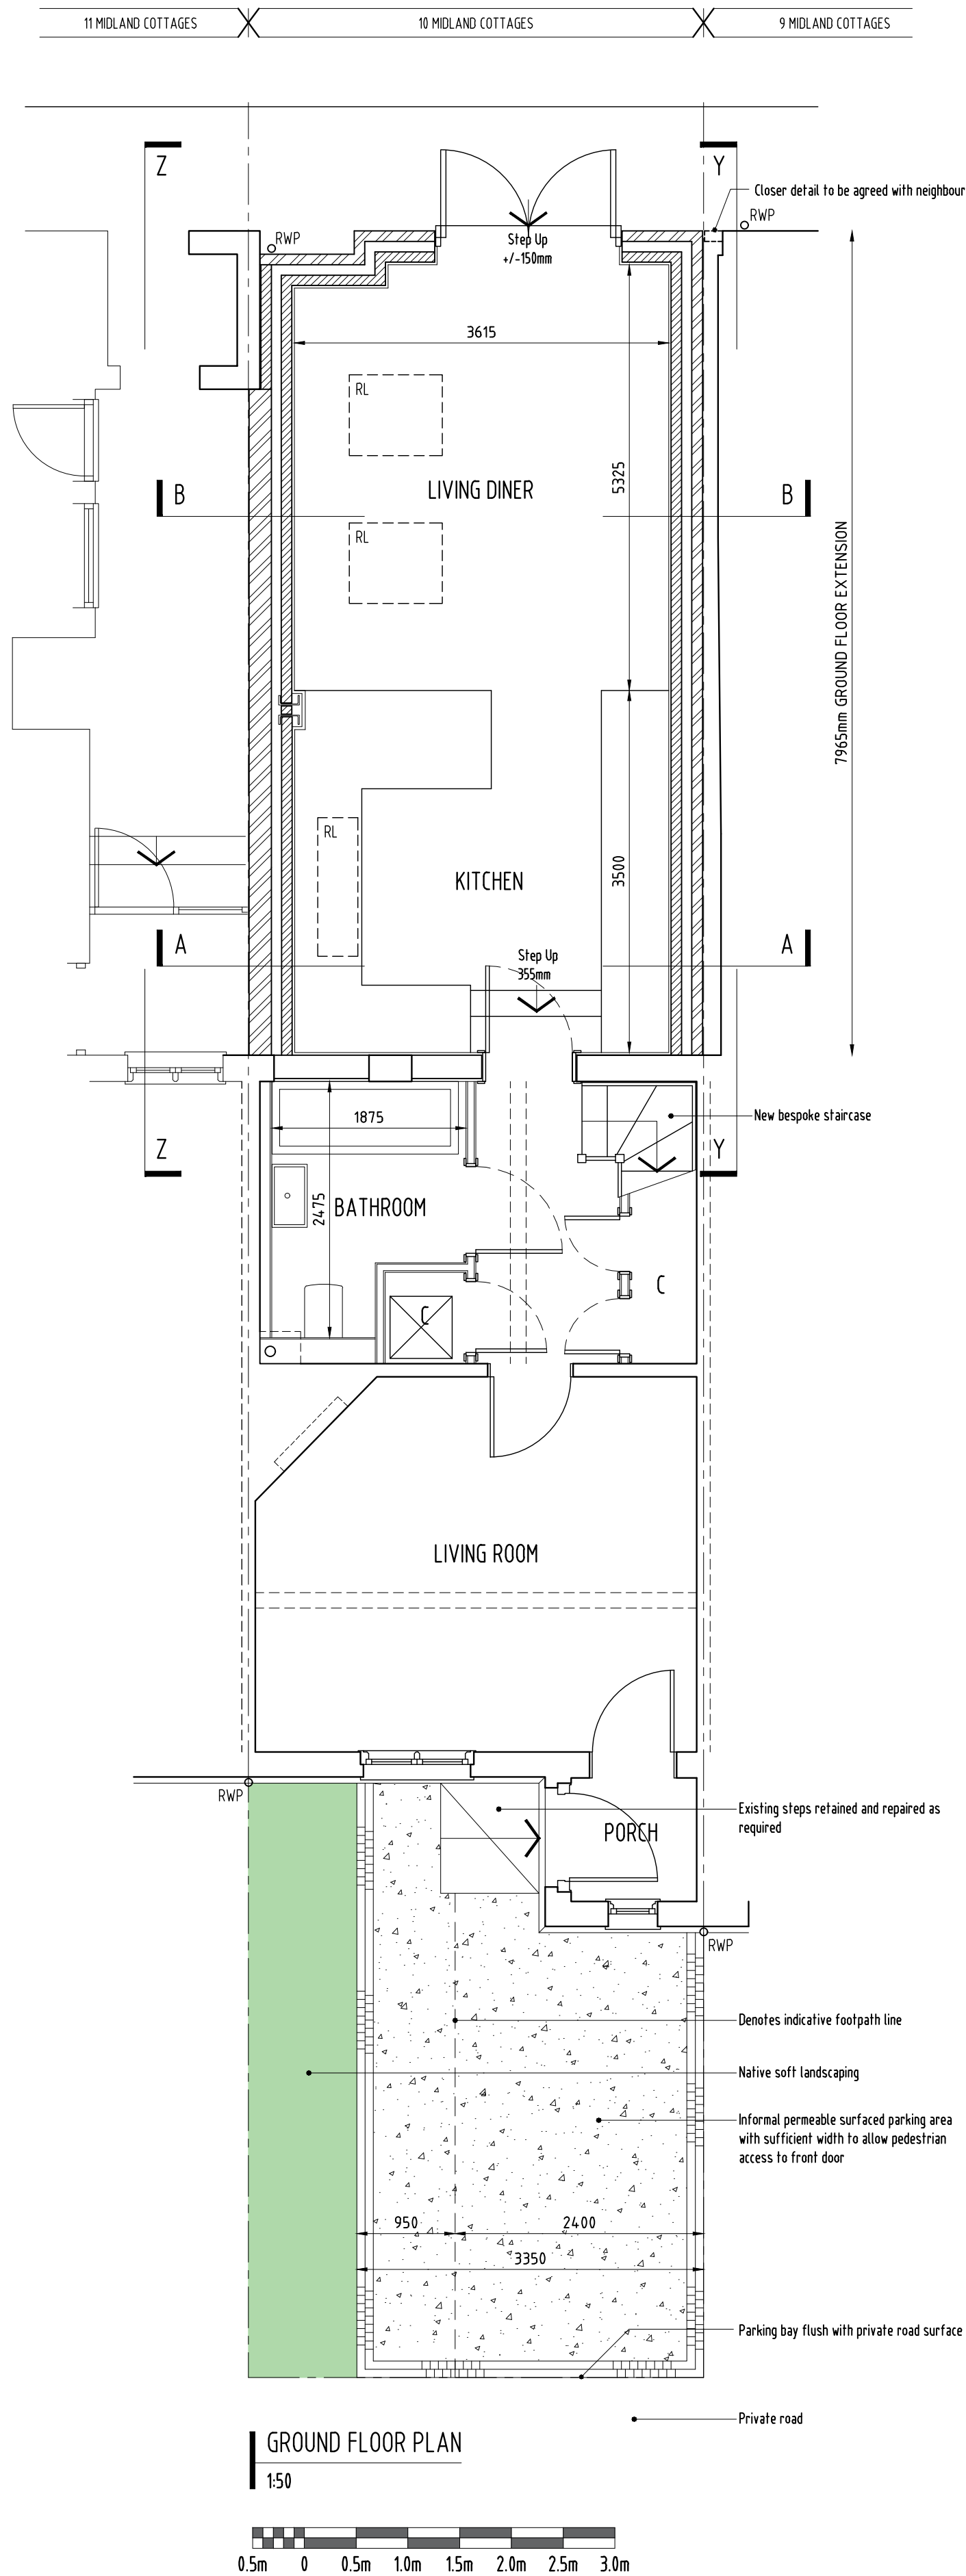

|     |          |                              |
|-----|----------|------------------------------|
| C   | 27.04.26 | Updated to Planners comments |
| B   | 04.04.26 | Planning issue               |
| A   | 15.02.26 | First issue                  |
| Rev | Date     | Description                  |

J E Isaacs - Architectural Technician  
07736437831 jim.isaacs@sky.com

Client  
Ms R Briggs

Project  
10 MIDLAND COTTAGES,  
NIGHTINGALE ROAD, HITCHIN  
HERTFORDSHIRE SG5 1RW

Drawing  
AS PROPOSED  
GENERAL ARRANGEMENTS  
PLANS

Scale  
1:50 @ A1  
JEI

Status  
PLANNING  
Date  
Jan 26

Job Number  
2601  
Drawing Number  
101  
Revision  
C