
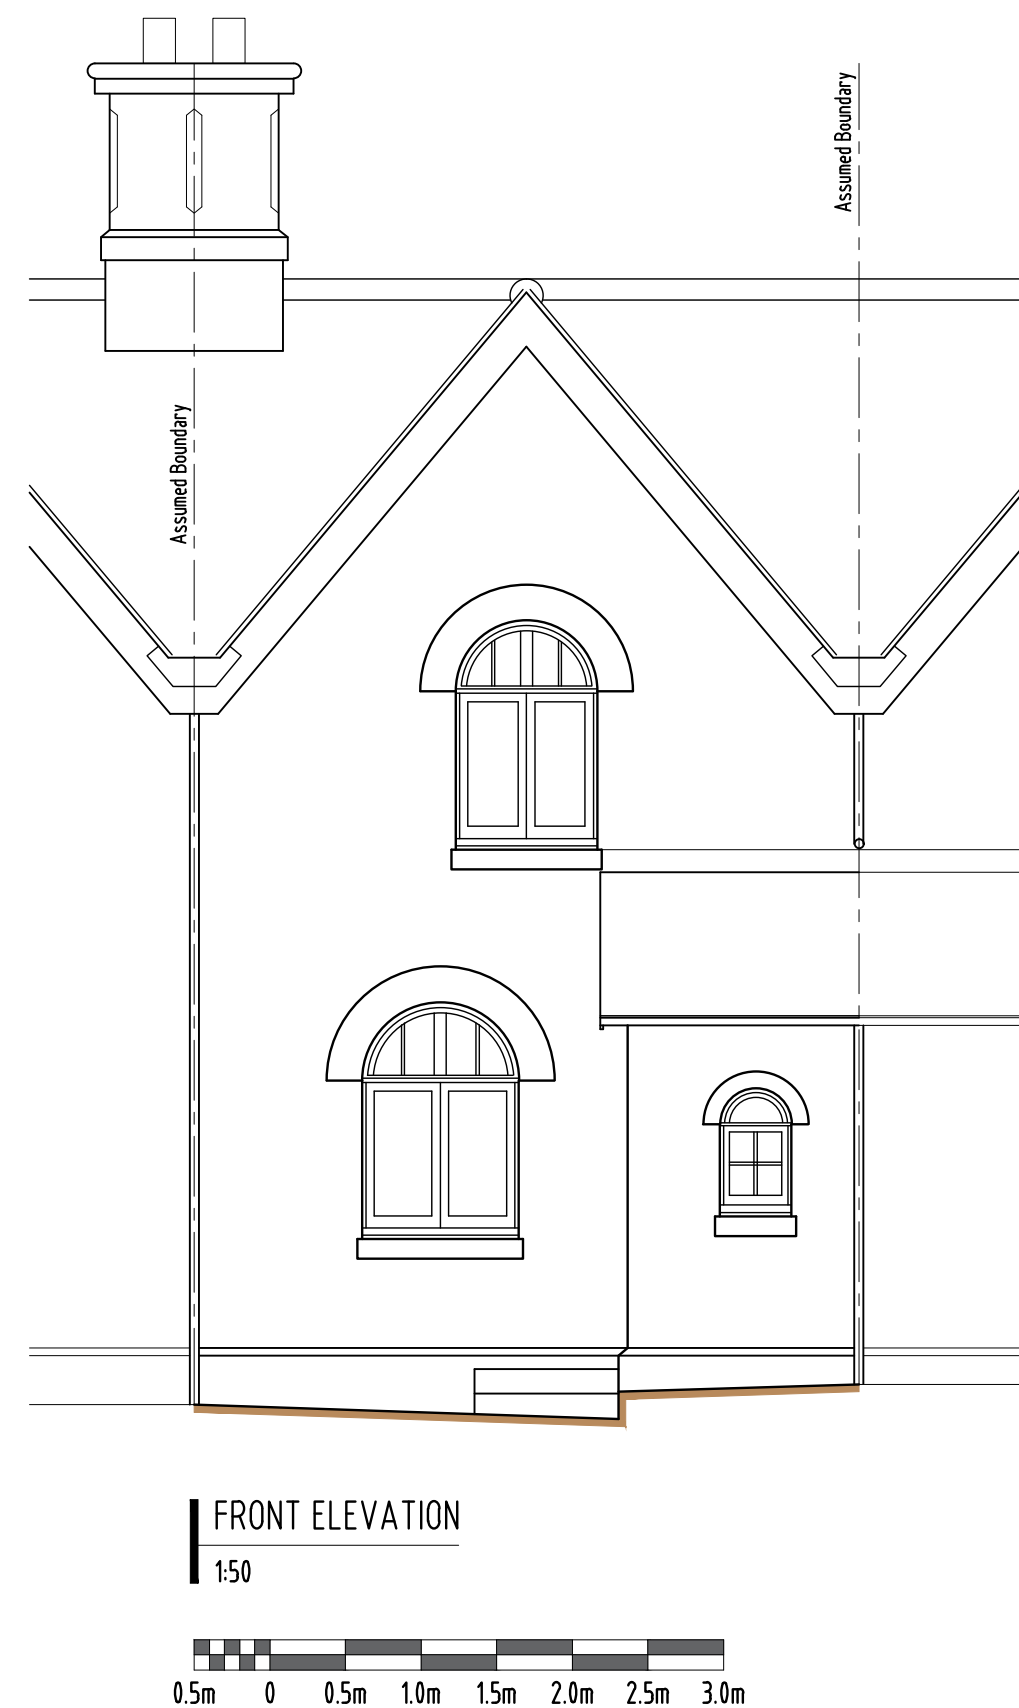
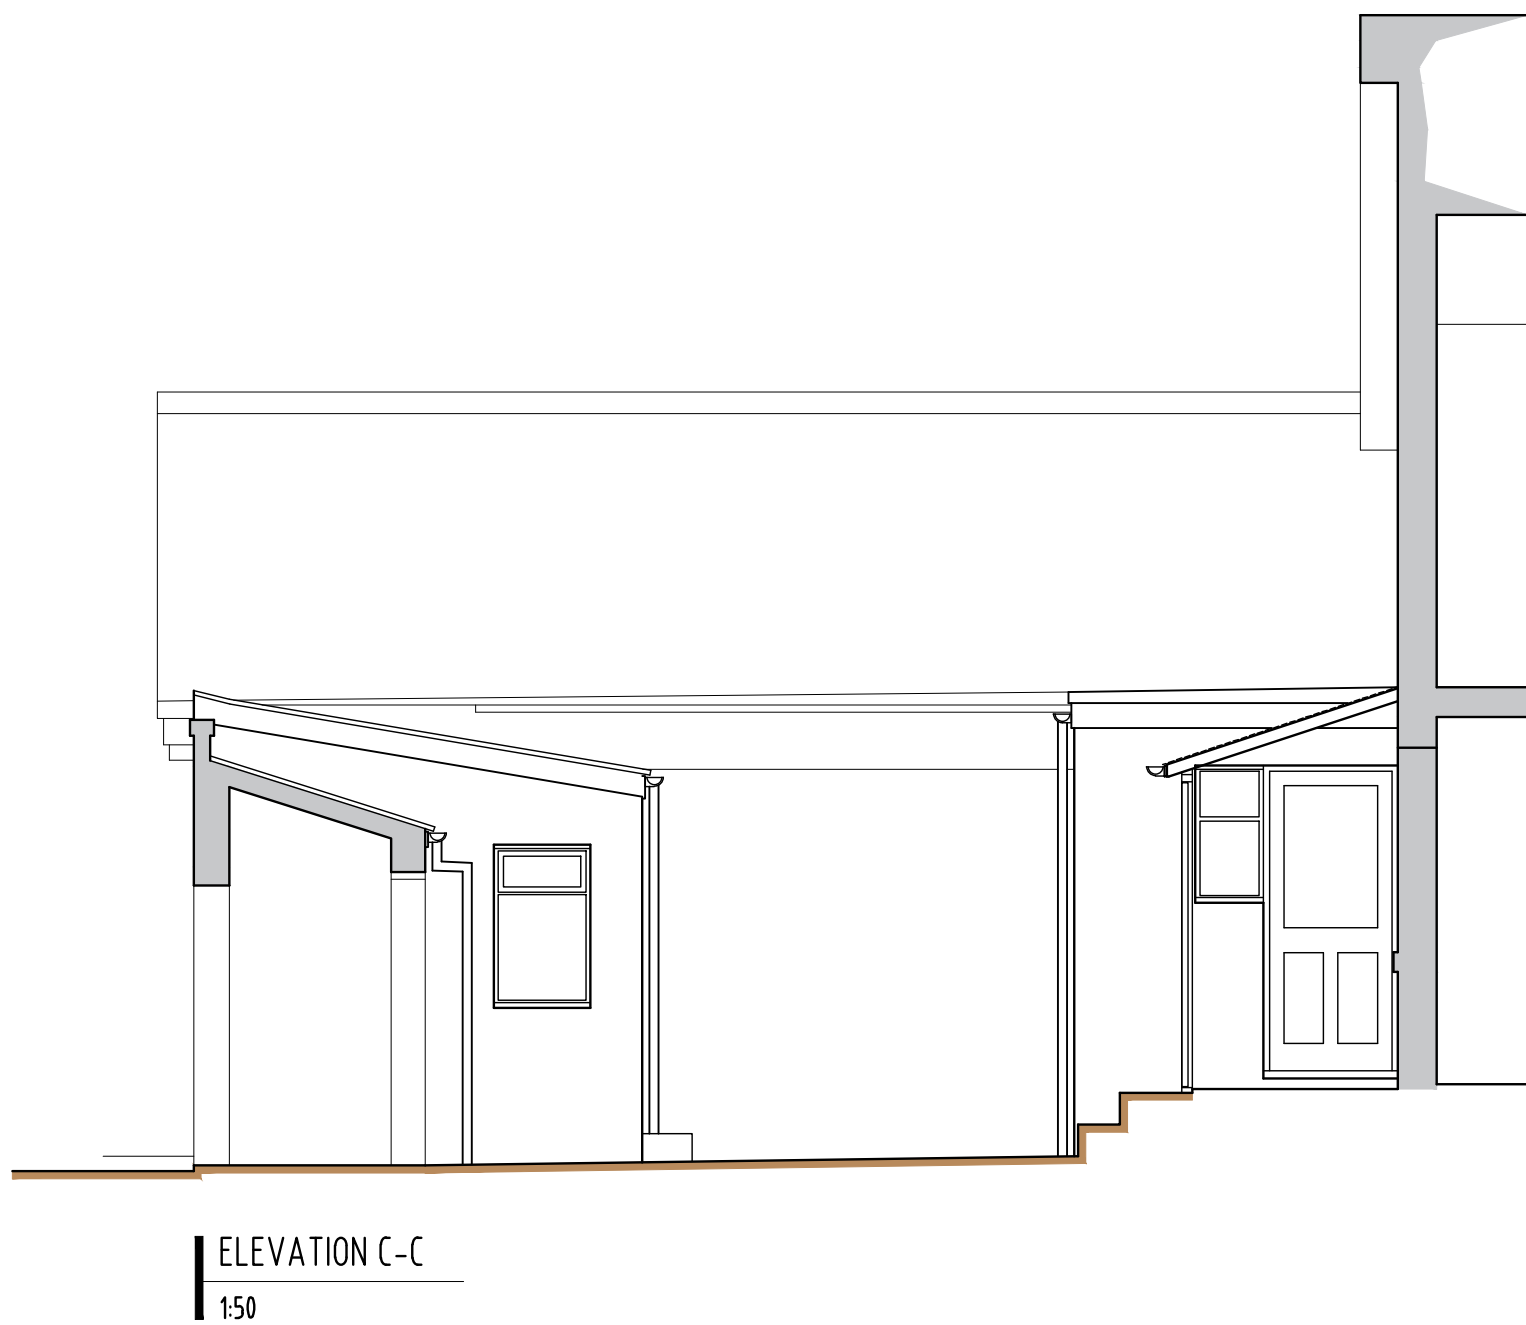
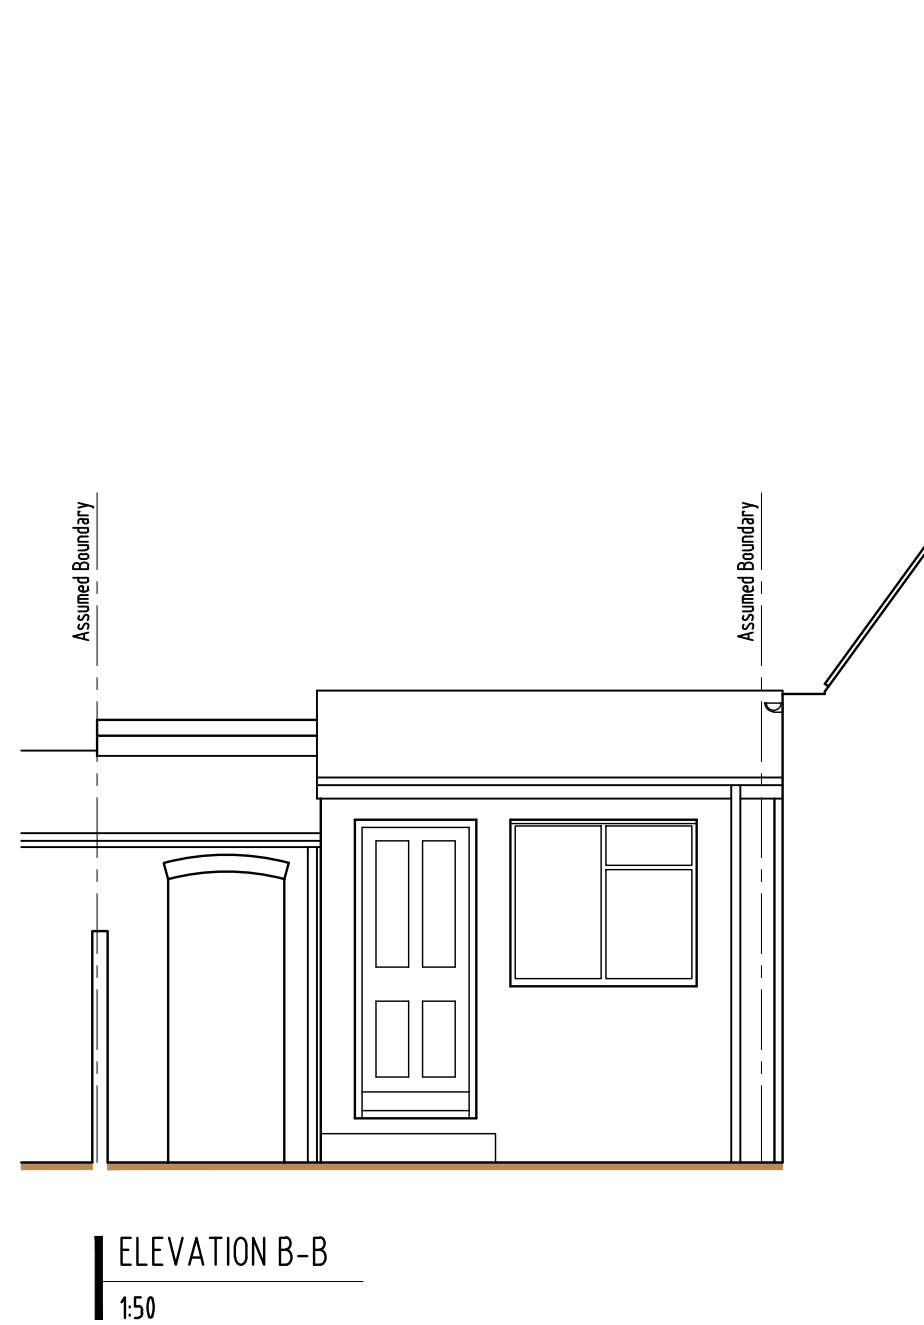
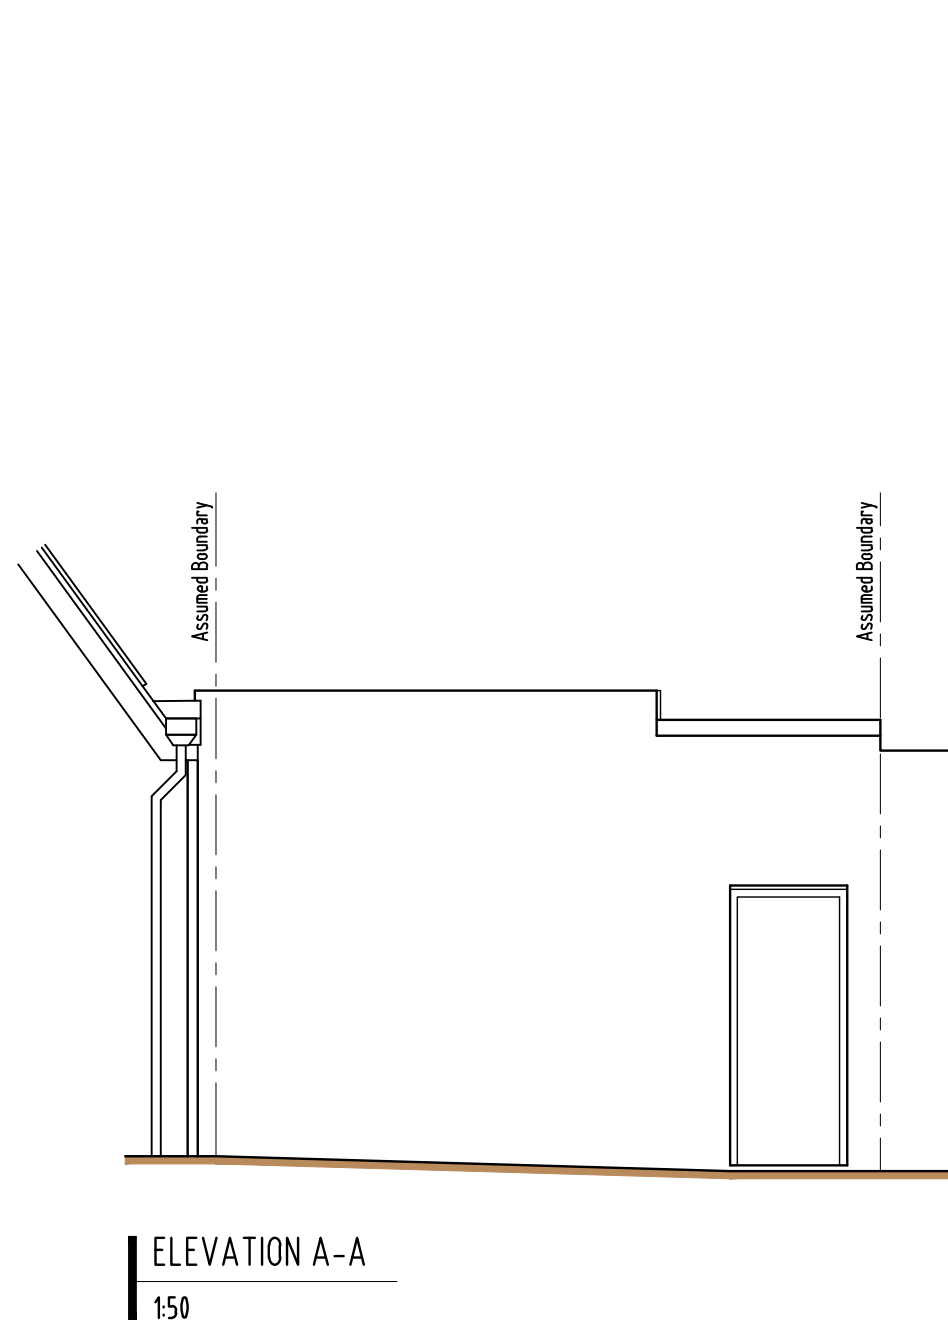
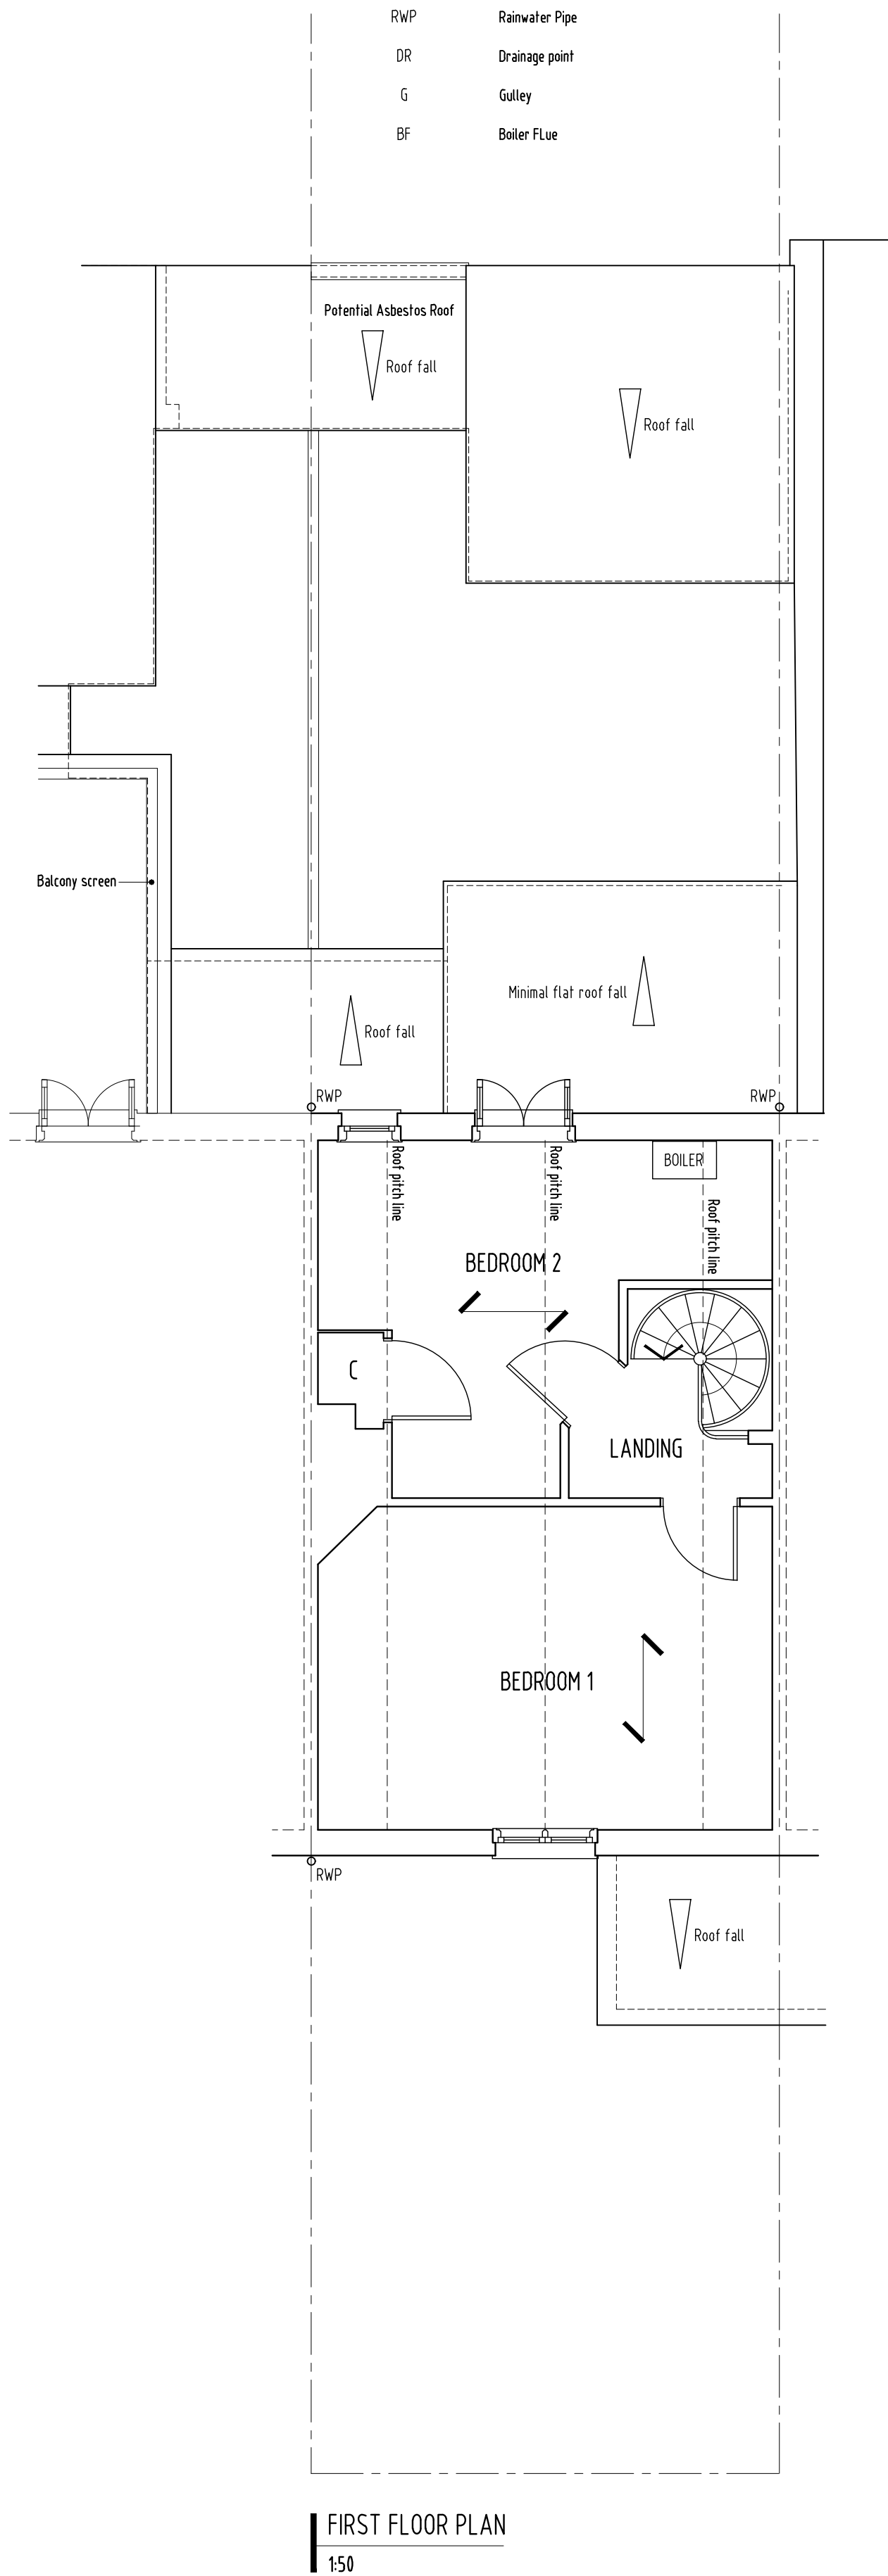


- NOTES
1. The Contractor must check and confirm all dimensions
 2. All discrepancies must be reported and resolved by the Architect before works commence
 3. All work and materials to be in accordance with current applicable Statutory Legislation and to comply with all relevant Codes of Practice and British Standards

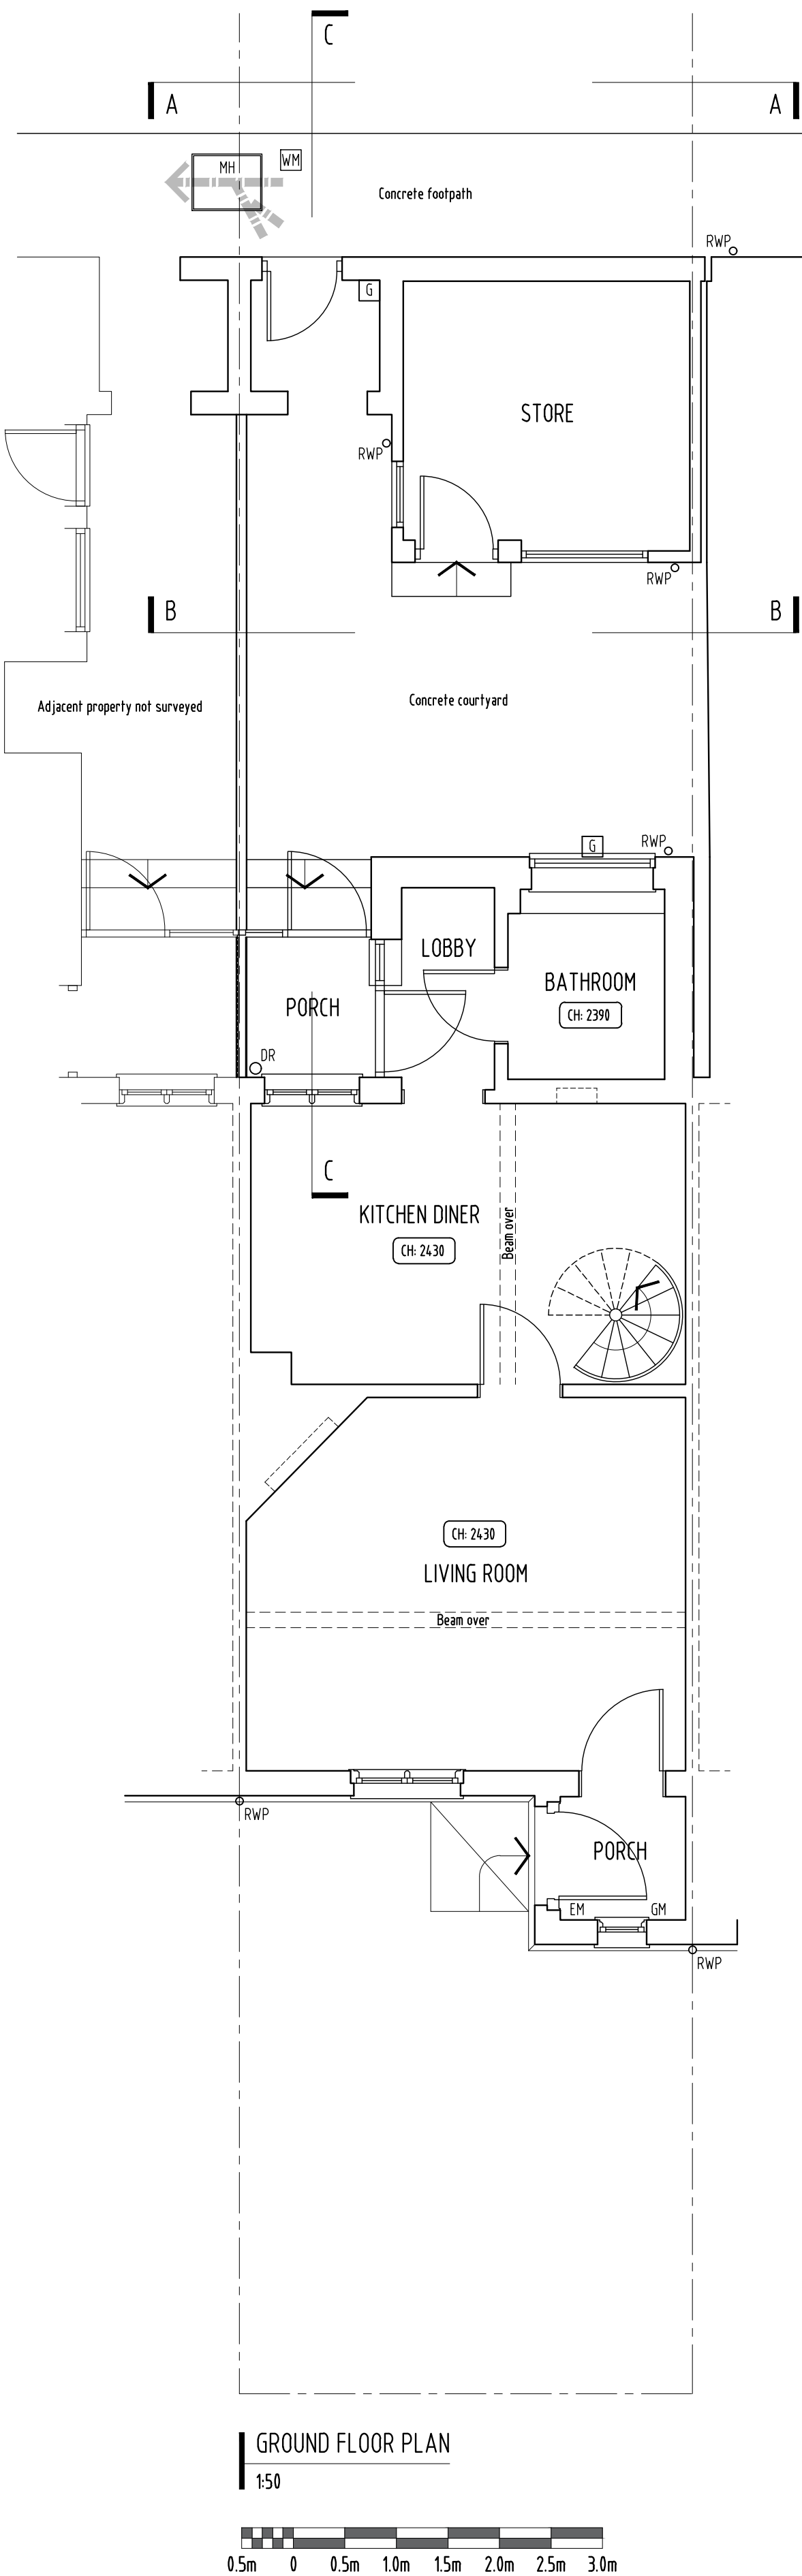

D	27.04.26	Updated to Planners comments
C	29.03.26	Planning issue
B	03.02.26	Second issue
A	23.01.26	First issue
Rev	Date	Description

J E Isaacs - Architectural Technician
07736437831 jim.isaacs@sky.com

Client
Ms R Briggs

Project
10 MIDLAND COTTAGES,
NIGHTINGALE ROAD, HITCHIN
HERTFORDSHIRE SG5 1RW

Drawing
AS EXISTING SURVEY

Scale
1:50 @ A1
Drawn
JEI

Status
PLANNING
Date
Jan 26

Job Number
2601
Drawing Number
001
Revision
D



CDM
Assumed asbestos roofing materials present, demolition / strip out contractor to carefully remove and dispose taking all necessary precautions.
Strip out contractor to ensure all services are capped and made safe.
Full review of existing materials to be carried out prior to strip out.