



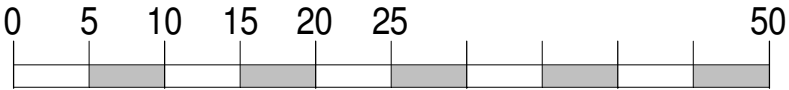

KEY:


- 1. Patio with garden beds
- 2. Lawn (as existing)
- 3. New 1.8m tall closeboard fence
- 4. Driveway extended (permeable gravel finish)
- 5. Tree group removed (G12).
- 6. Tree removed (T1)
- 7. Proposed outbuilding
- 8. Driveway for parking & turning (permeable gravel finish)
- 9. New hedgerow
- 10. New trees planted to offset loss of G12 & T1

Refer to Arboricultural report for details

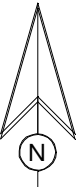

SCALE - 1:500 at A3

PROPOSED BLOCK PLAN
scale 1:500

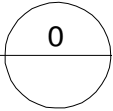

rev	date	description	by
-----	------	-------------	----

dtc

design team consultants

chartered surveyors ■ architectural designers

business & technology centre stevenage hertfordshire sg1 2dx
tel: 01438 771200 01462 670550 www.dtc.uk.net

client	RGL Developments Ltd		
project	Land Adjacent to Munts, Maiden Street Weston		
drawing title	PROPOSED BLOCK PLAN		
drawn/checked	scale	date	
w/a	1:500 @ A3	Feb.'26	
job no	drg no	rev	
L25-419	PL-002		