Client Name:
Mr Paul Rabbetts

Site Address:
High Beeches,
Mill Lane, Therfield,
ROYSTON, Herts,
SG8 9PR

Block Plan
Scale 1 : 500 @ A3

Bold Green Lines with Hatching Indicates Extent of Proposed Extension
Red Line Indicates Approximate Area of Existing Property
Bold Red Line References Boundary Outline

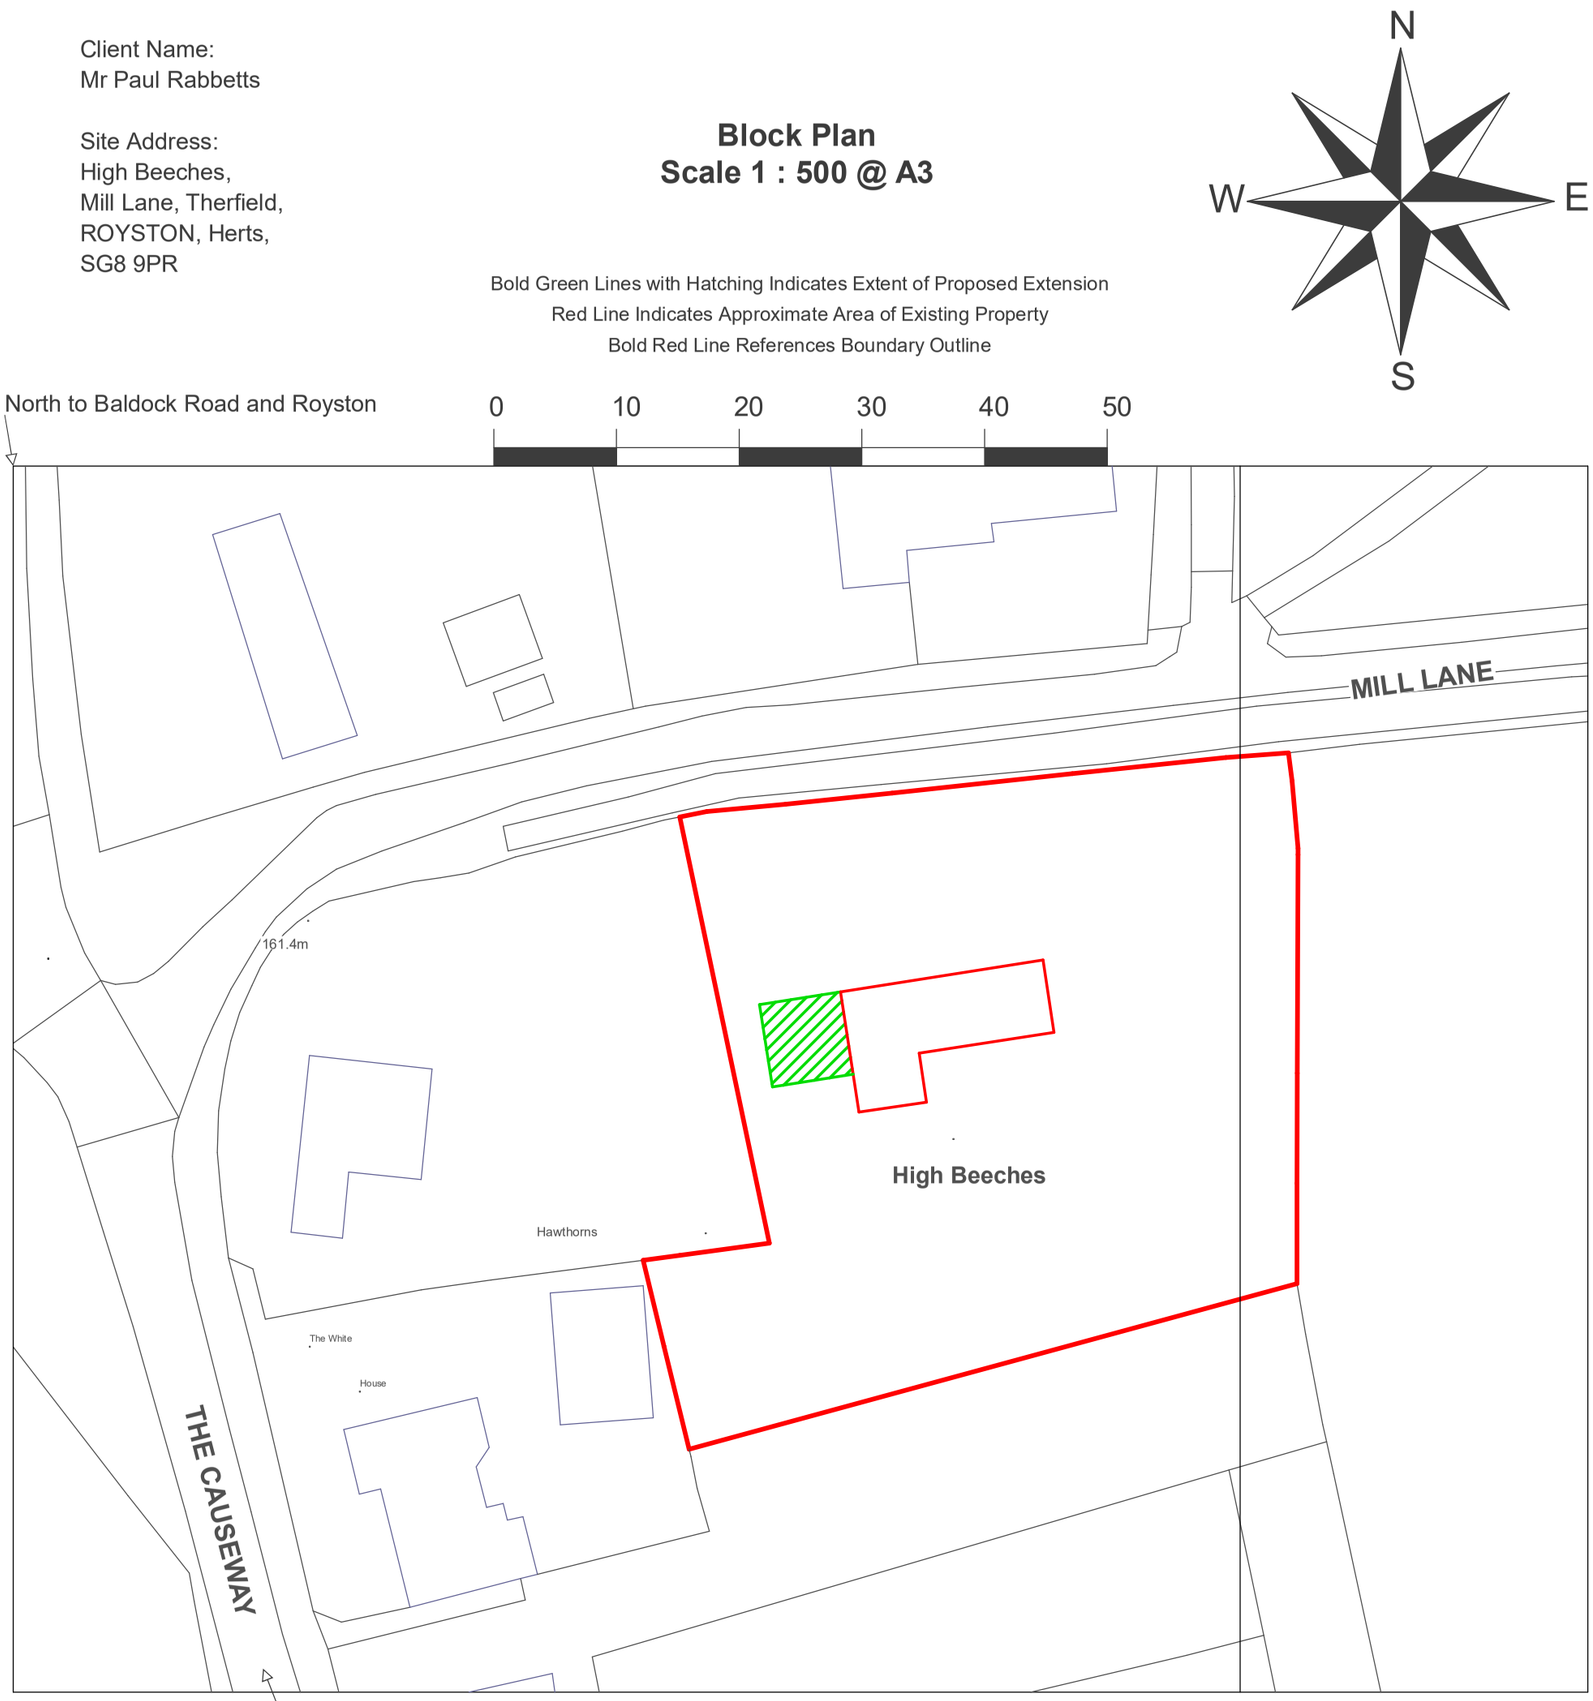

©Crown Copyright and database rights 2018 OS 100019980

Cullen Timber Design	The Hayloft, 52 High Street, Buntingford SG9 9AH 01992 554753 www.cullentimberdesign.com	Drawing title	Block Plan	Issue	Date	Comment
		Date drawn:	28-Feb-18			
		Drawn by:	RHC			