Client Name:
Mr Paul Rabbetts

Site Address:
High Beeches,
Mill Lane, Therfield,
ROYSTON, Herts,
SG8 9PR

Floor Plan
Section height:0.600
Scale:1 : 100 @ A3

0 1 2 3 4 5

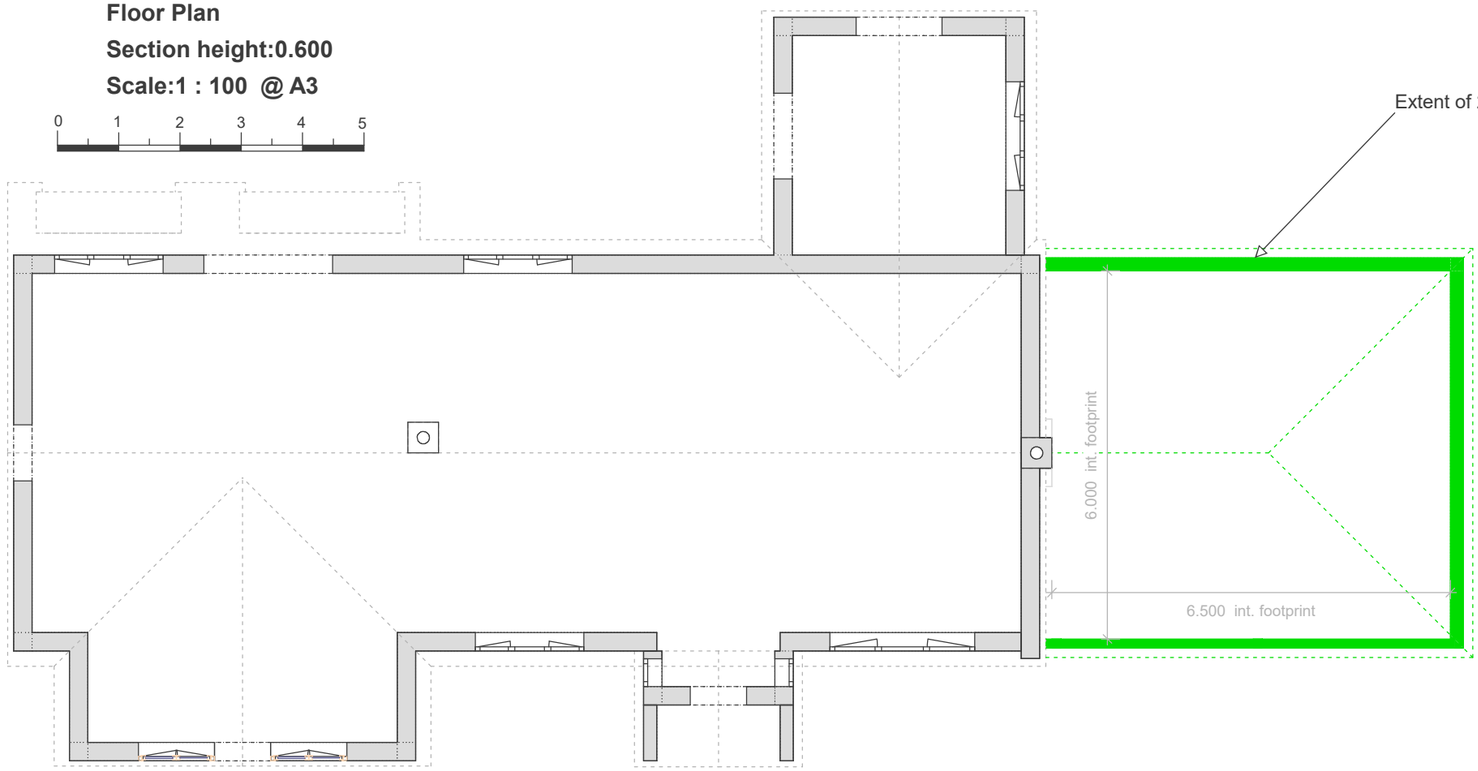



Concept 3D Rendered Views

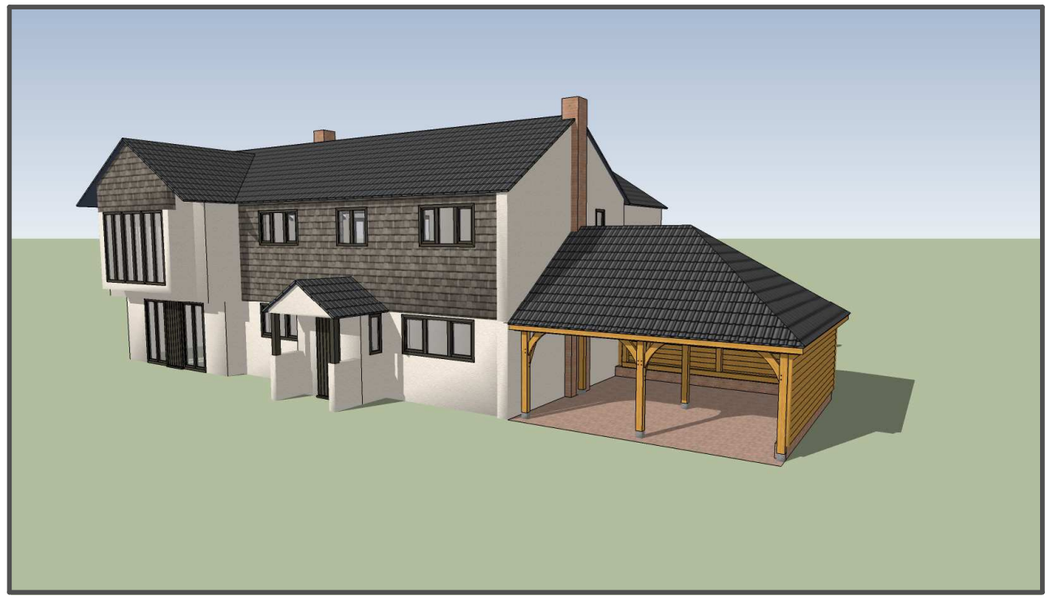

Cullen
Timber Design

The Hayloft,
52 High Street,
Buntingford
SG9 9AH
01992 554753
www.cullentimberdesign.com

Drawing title	Floor Plan	Issue	Date	Comment
Date drawn:	28-Feb-18			
Drawn by:	JPR			