0 1 2 3 4 5

Front Elevation
Scale: 1 : 100 @ A3



Side Elevation
Scale: 1 : 100 @ A3

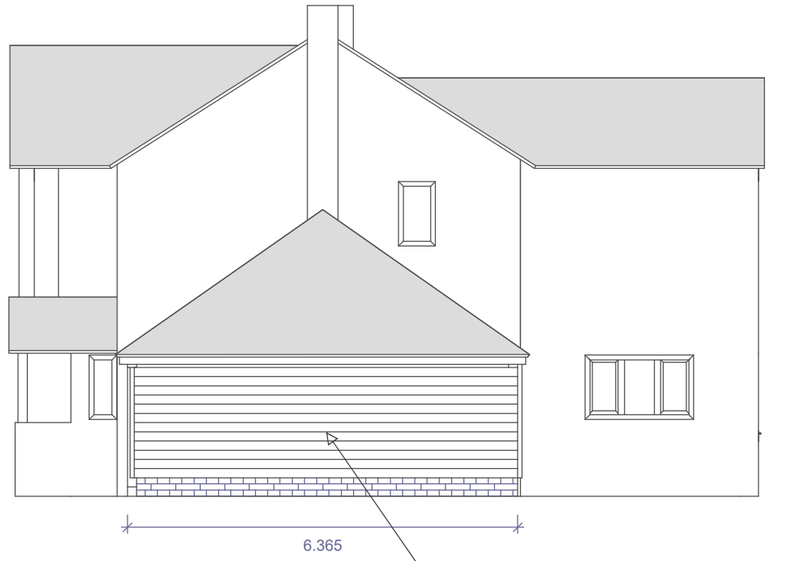

Rear Elevation
Scale: 1 : 100



Client Name:
Mr Paul Rabbetts

Site Address:
High Beeches,
Mill Lane, Therfield,
ROYSTON, Herts,
SG8 9PR

Cullen
Timber Design

The Hayloft,
52 High Street,
Buntingford
SG9 9AH
01992 554753
www.cullentimberdesign.com

Drawing title	Elevations	Issue	Date	Comment
Date drawn:	28-Feb-18			
Drawn by:	JPR			