# Location Plan
## Scale 1 : 1250 @ A3

533400m 533500m 533600m 533700m

237700m

Client Name:
Mr Paul Rabbetts

Site Address:
High Beeches,
Mill Lane, Therfield,
ROYSTON, Herts,
SG8 9PR

Bold Green Lines with Hatching Indicates Extent of Proposed Extension
Red Line Indicates Approximate Area of Existing Property
Bold Red Line References Boundary Outline

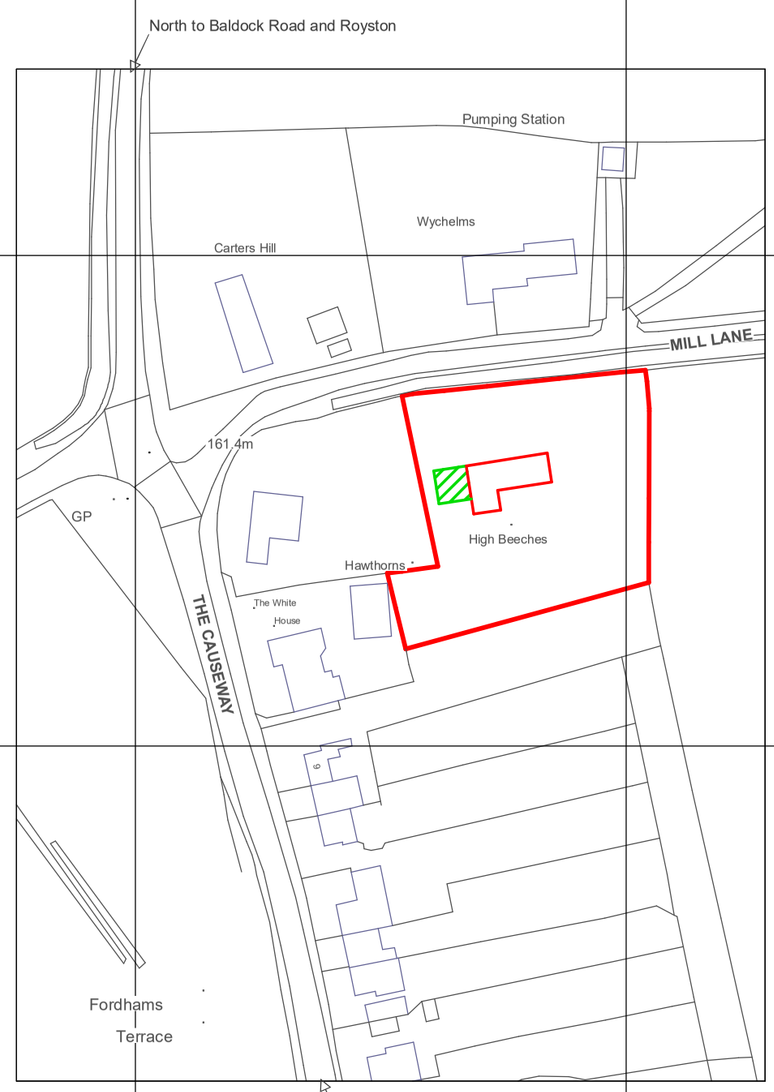


237600m

237500m

237400m

0 20 40 60 80 100

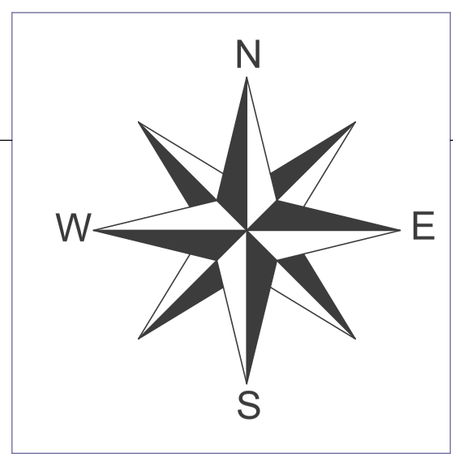


©Crown Copyright and database rights 2018 OS 100019980

Cullen
Timber Design

The Hayloft,
52 High Street,
Buntingford
SG9 9AH
01992 554753
www.cullentimberdesign.com

| Drawing title | Location Plan | Issue | Date | Comment |
|---|---|---|---|---|
| Date drawn: | 28-Feb-18 | | | |
| Drawn by: | RHC | | | |