

FRONT ELEVATION

SIDE ELEVATION

REAR ELEVATION

SIDE ELEVATION

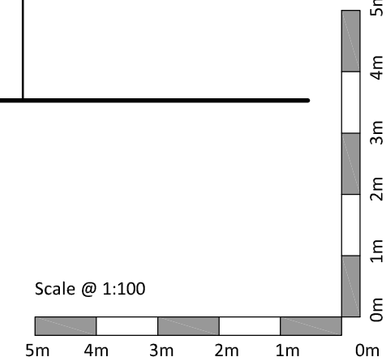

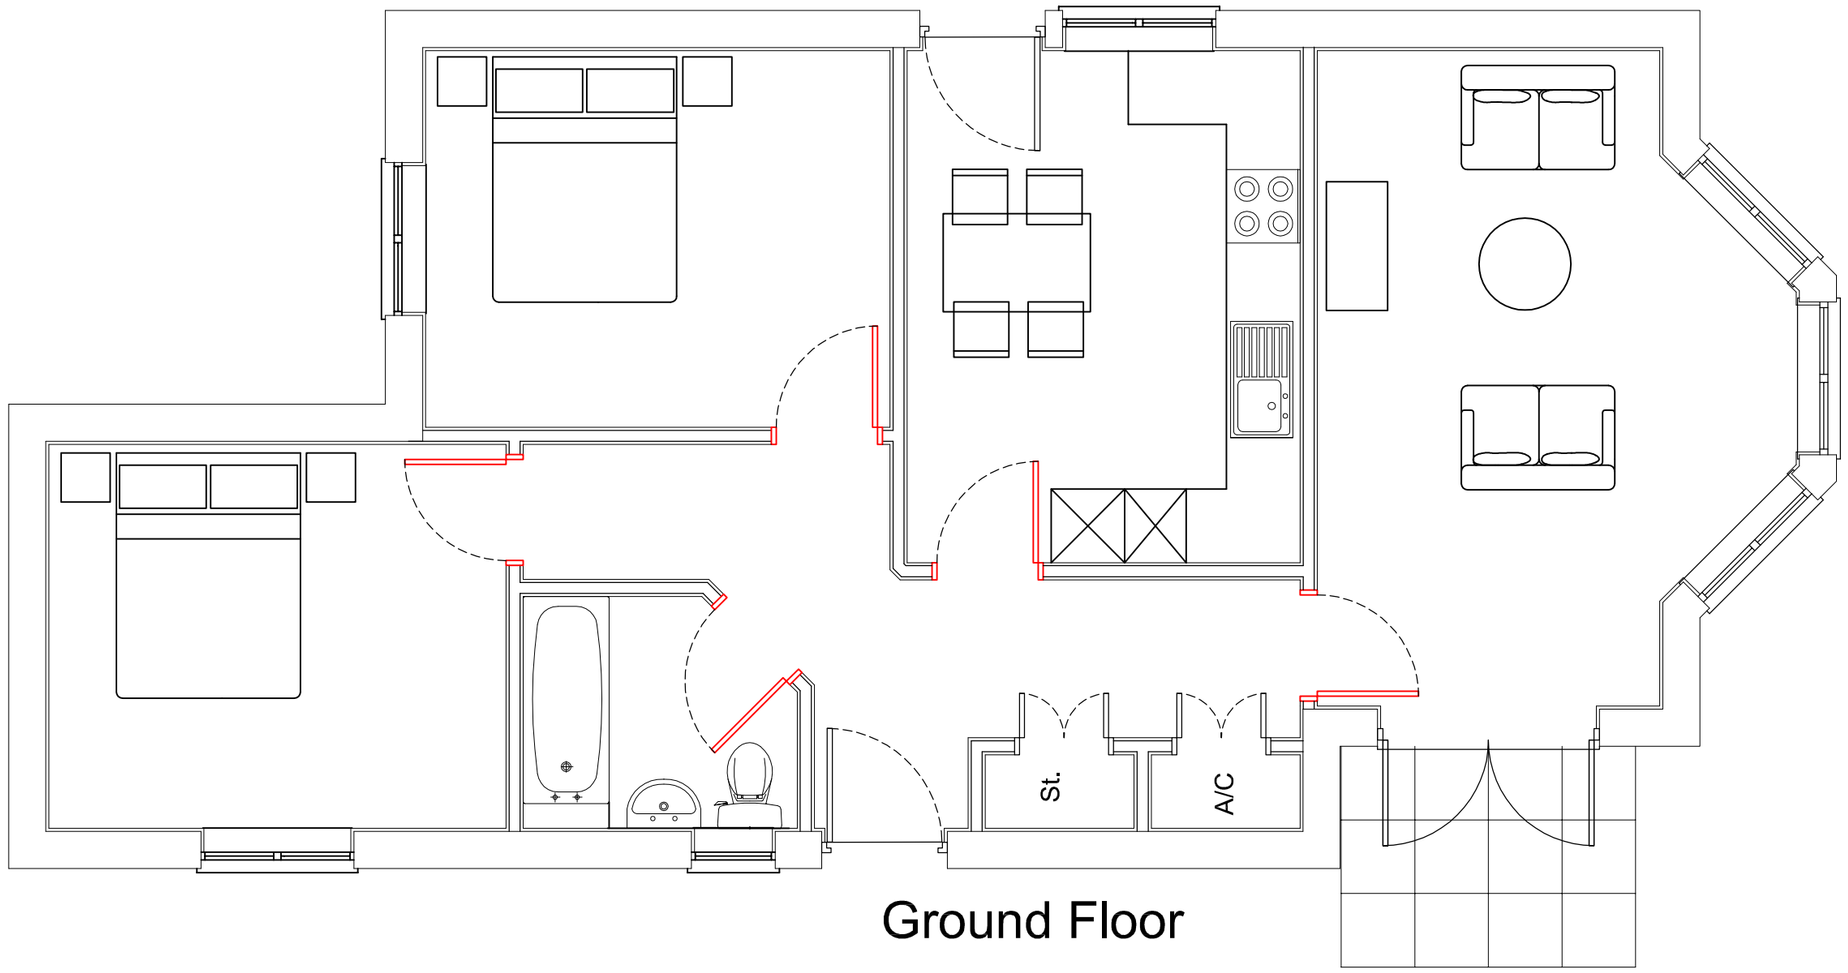

Ground Floor

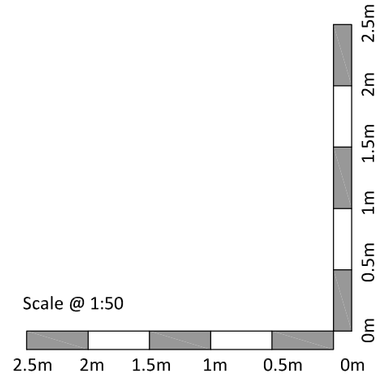

Rev.	Date	Description	By

Levitt Partnership Limited

Architects
Building Surveyors
Project Managers
Principal Designers
Land Agents

57 London Road
Biggleswade
Beds SG18 8EU
Tel.: 01767 312808
Fax: 01767 313400

Levitt Partnership

© Copyright:
This drawing shall not be reproduced in whole or in part without written permission

MAY BE SCALED FOR PLANNING PURPOSES ONLY

Client: North Herts Homes

Project:
Proposed Dwelling at Norton Road & West Avenue, Baldock.

Drawing Title:
Floor Plans & Elevations
73m²

Job No.	12615	Scale	1:50 & 1:100@A2
Drawing No.	PL02	Date	Jan 18
Rev.		Drawn	AHu
		Checked	

CAD REF:- Z:\Drawings\