

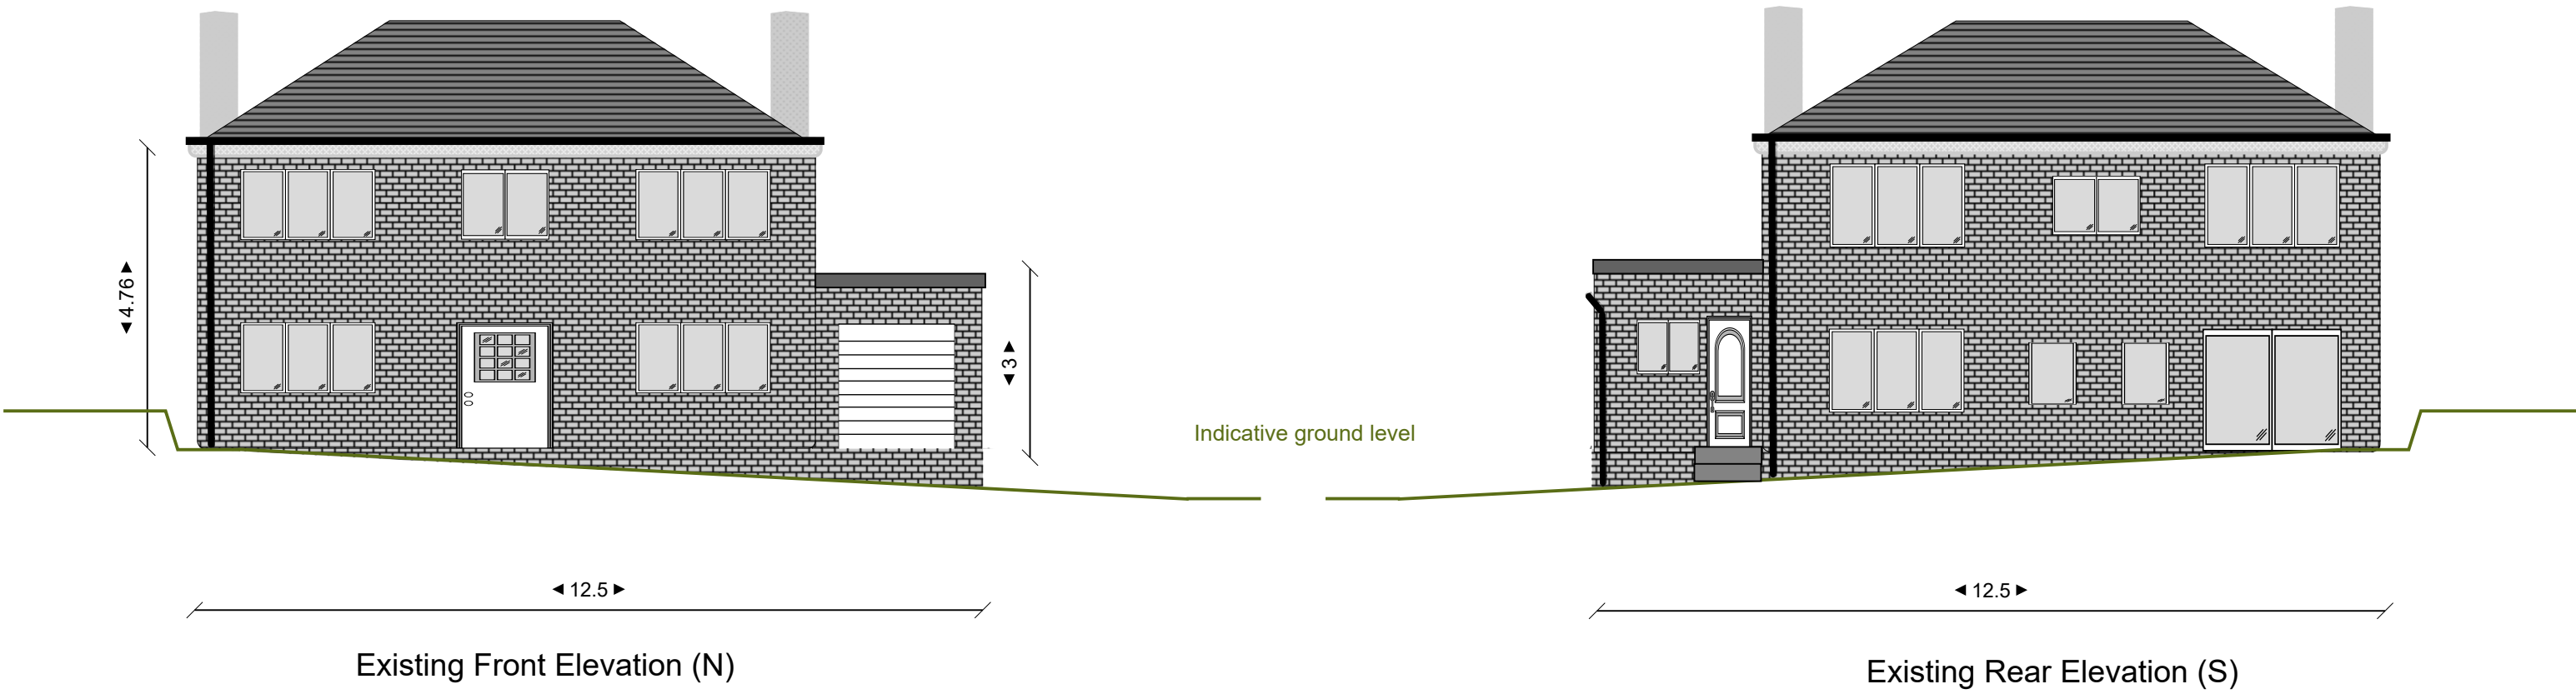


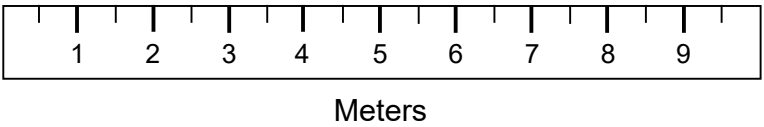

Grey/White Hatch is Soffit + Fascia
Black Line above it is the Guttering

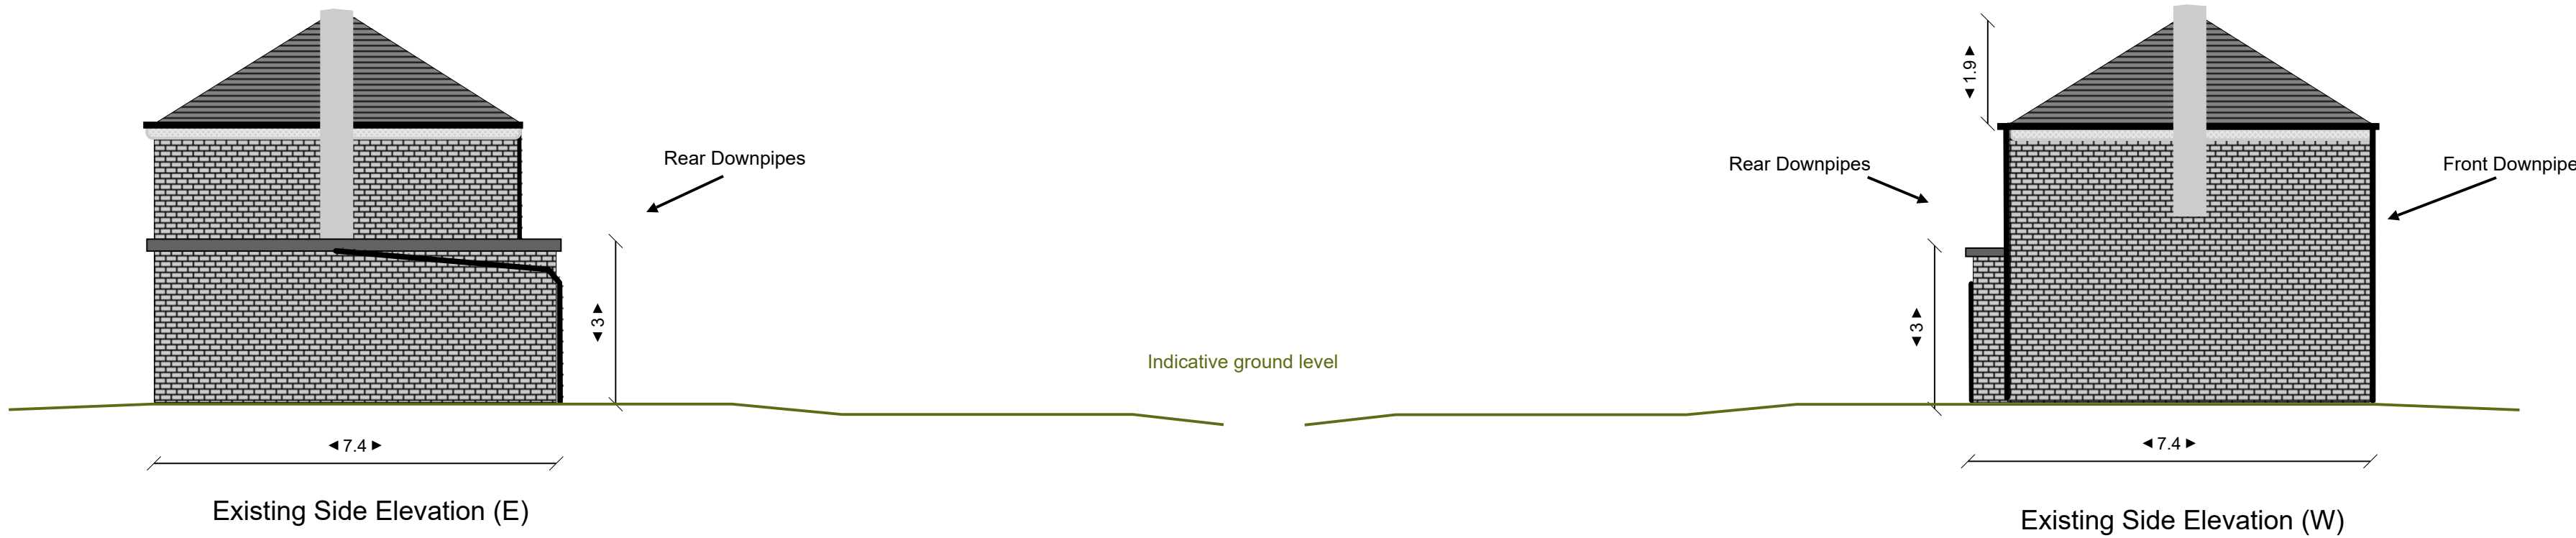

Site:	11 Westfield Close, SG5 2HF	Drawing:	001	Project:	005	Client:	Tej Singh	Notes: All Dimensions and Site Boundaries are to be checked on site as necessary.	AGENT: Mainty Group Consulting Ltd 18A Newport Business Centre Newport road NP19 4RF
Title:	Existing Front, Side & Rear Elevation	Scale:	1:100	Date:	27/03/2026	Rev:	C		