




Silver Birch, 3m Span, 8m height.
Unaffected by works

All boundary fencing will remain
as existing - it follows the red line
of the boundary

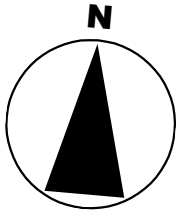

Neighbor No. 9

Neighbor No. 13

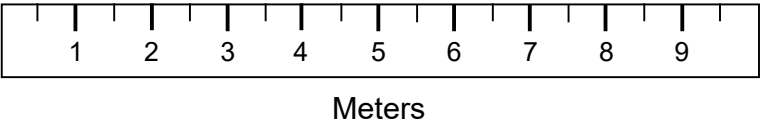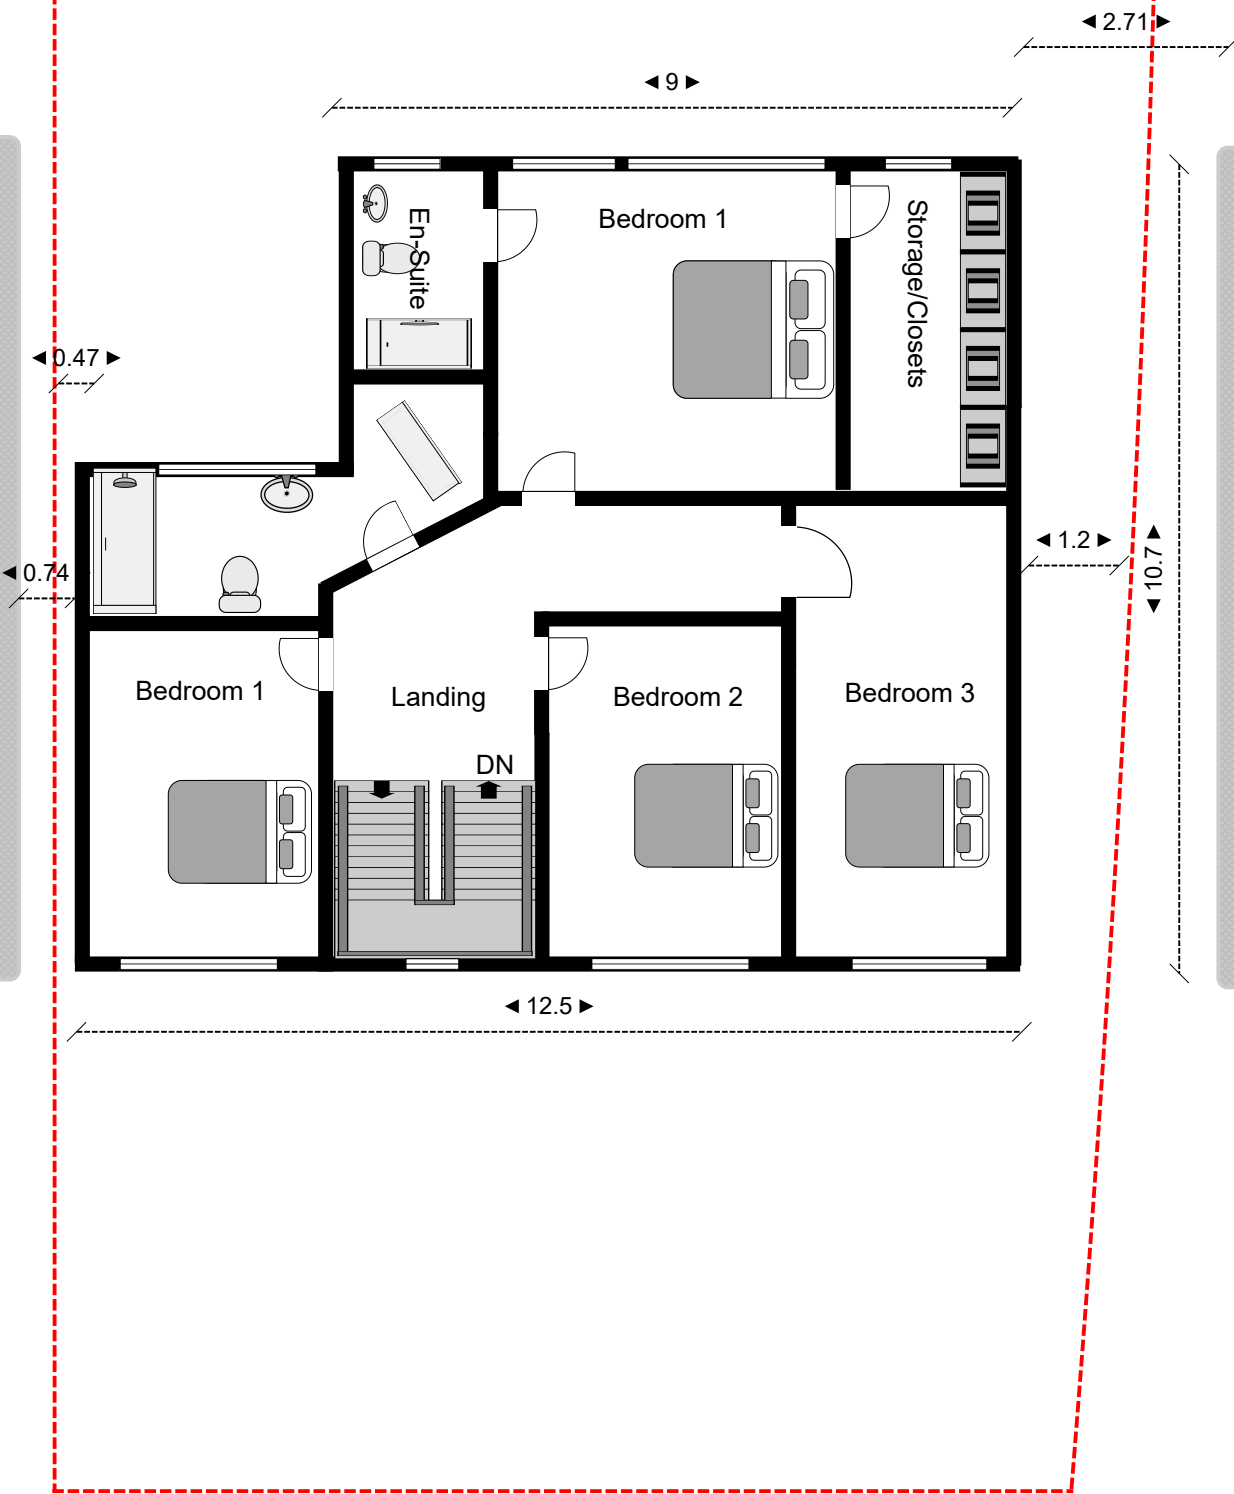

Site:	11 Westfield Close, SG5 2HF	Drawing:	007	Project:	005	Client:	Tej Singh	Notes:	No windows on either side elevation. Therefore No overlooking. All Dimensions and Site Boundaries are to be checked on site as necessary.	AGENT: Mainty Group Consulting Ltd 18A Newport Business Centre Newport road NP19 4RF
Title:	Proposed Site Plan - First Floor	Scale:	1:100	Date:	27/03/2026	Rev:	C			