


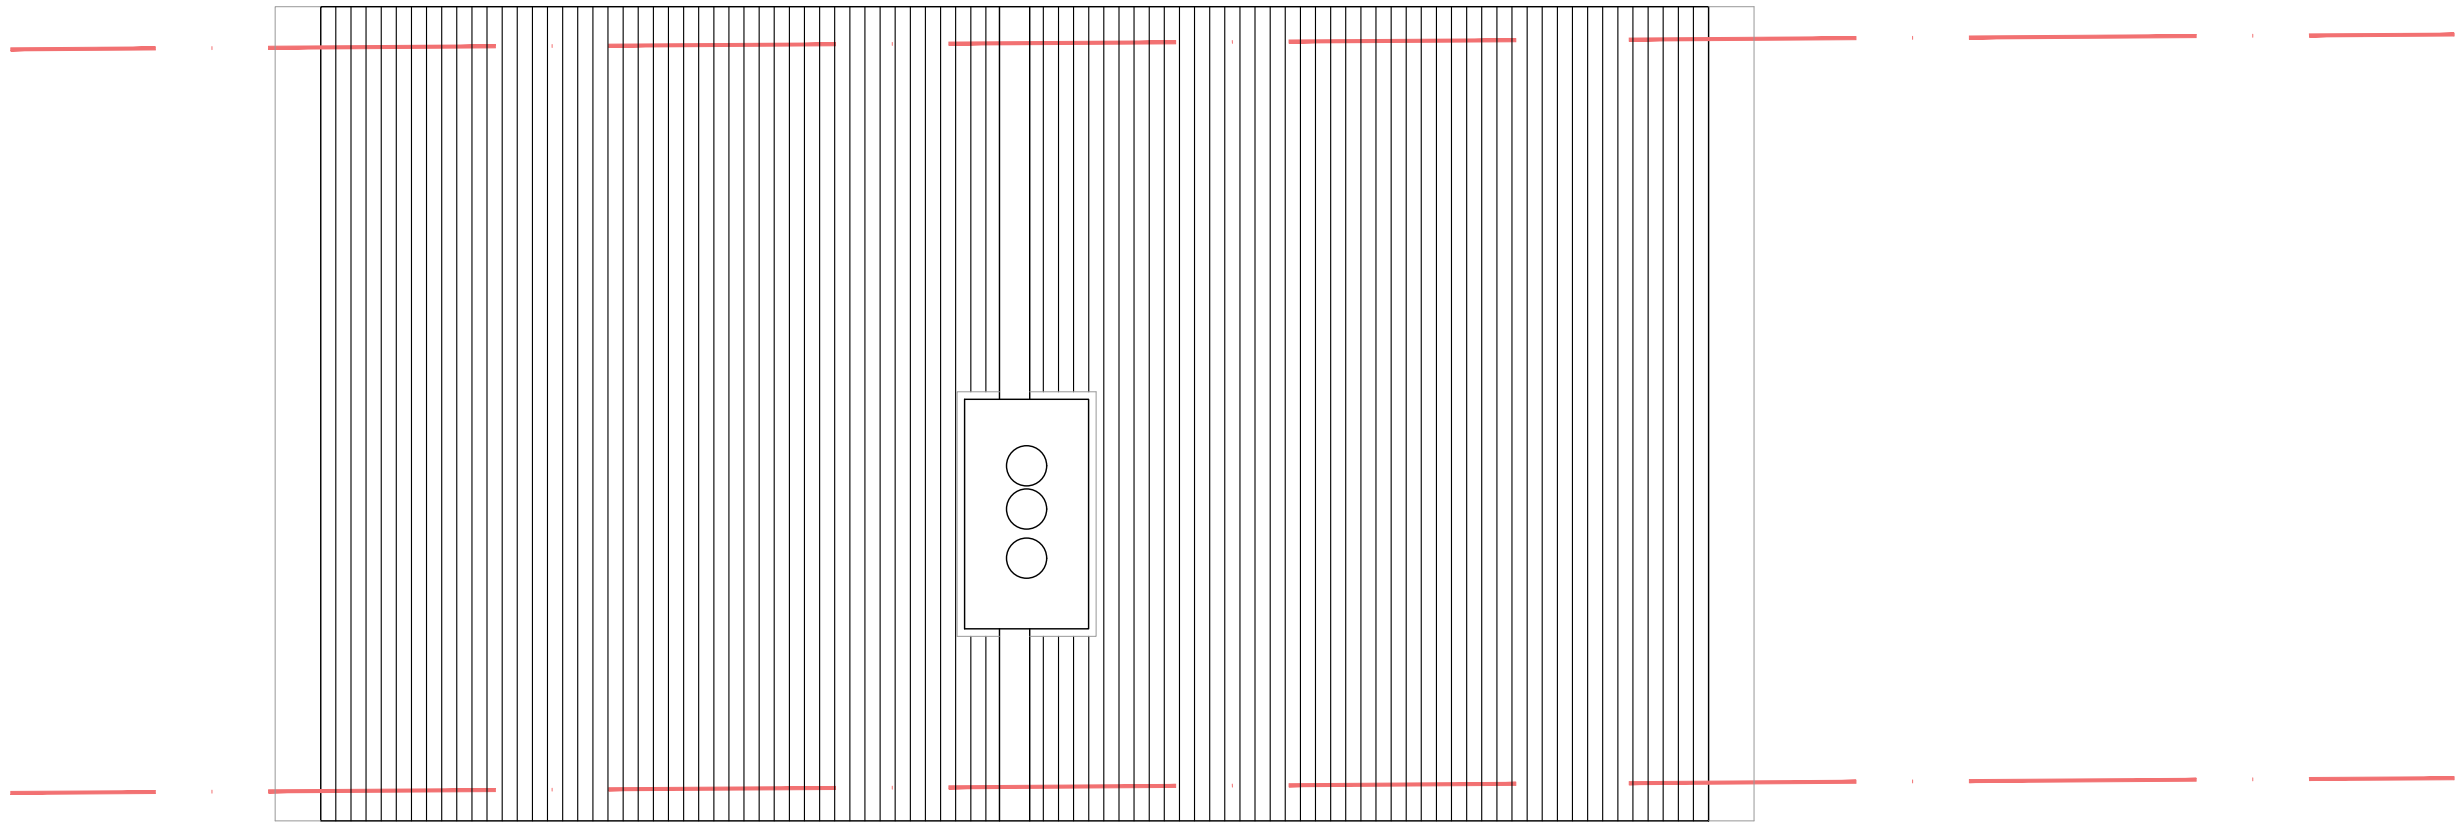

Notes:

- a. Existing chimney breast
- b. Existing loft hatch
- c. Existing en-suite



Note: This drawing is copyright

Michael Collins Architect LLP

Note: to be read in conjunction with Structural Engineers
Information, specification and drawings

23 Tilehouse Street
Job No. 206 Existing Roof Floor Plan

017

All setting out dimensions to be checked on site by
contractor and any discrepancies to be noted ASAP.
Windows, steelwork, to be site sized.

Stage: Stage 2
Status: Preliminary

REVISION Scale
1:50@A3