


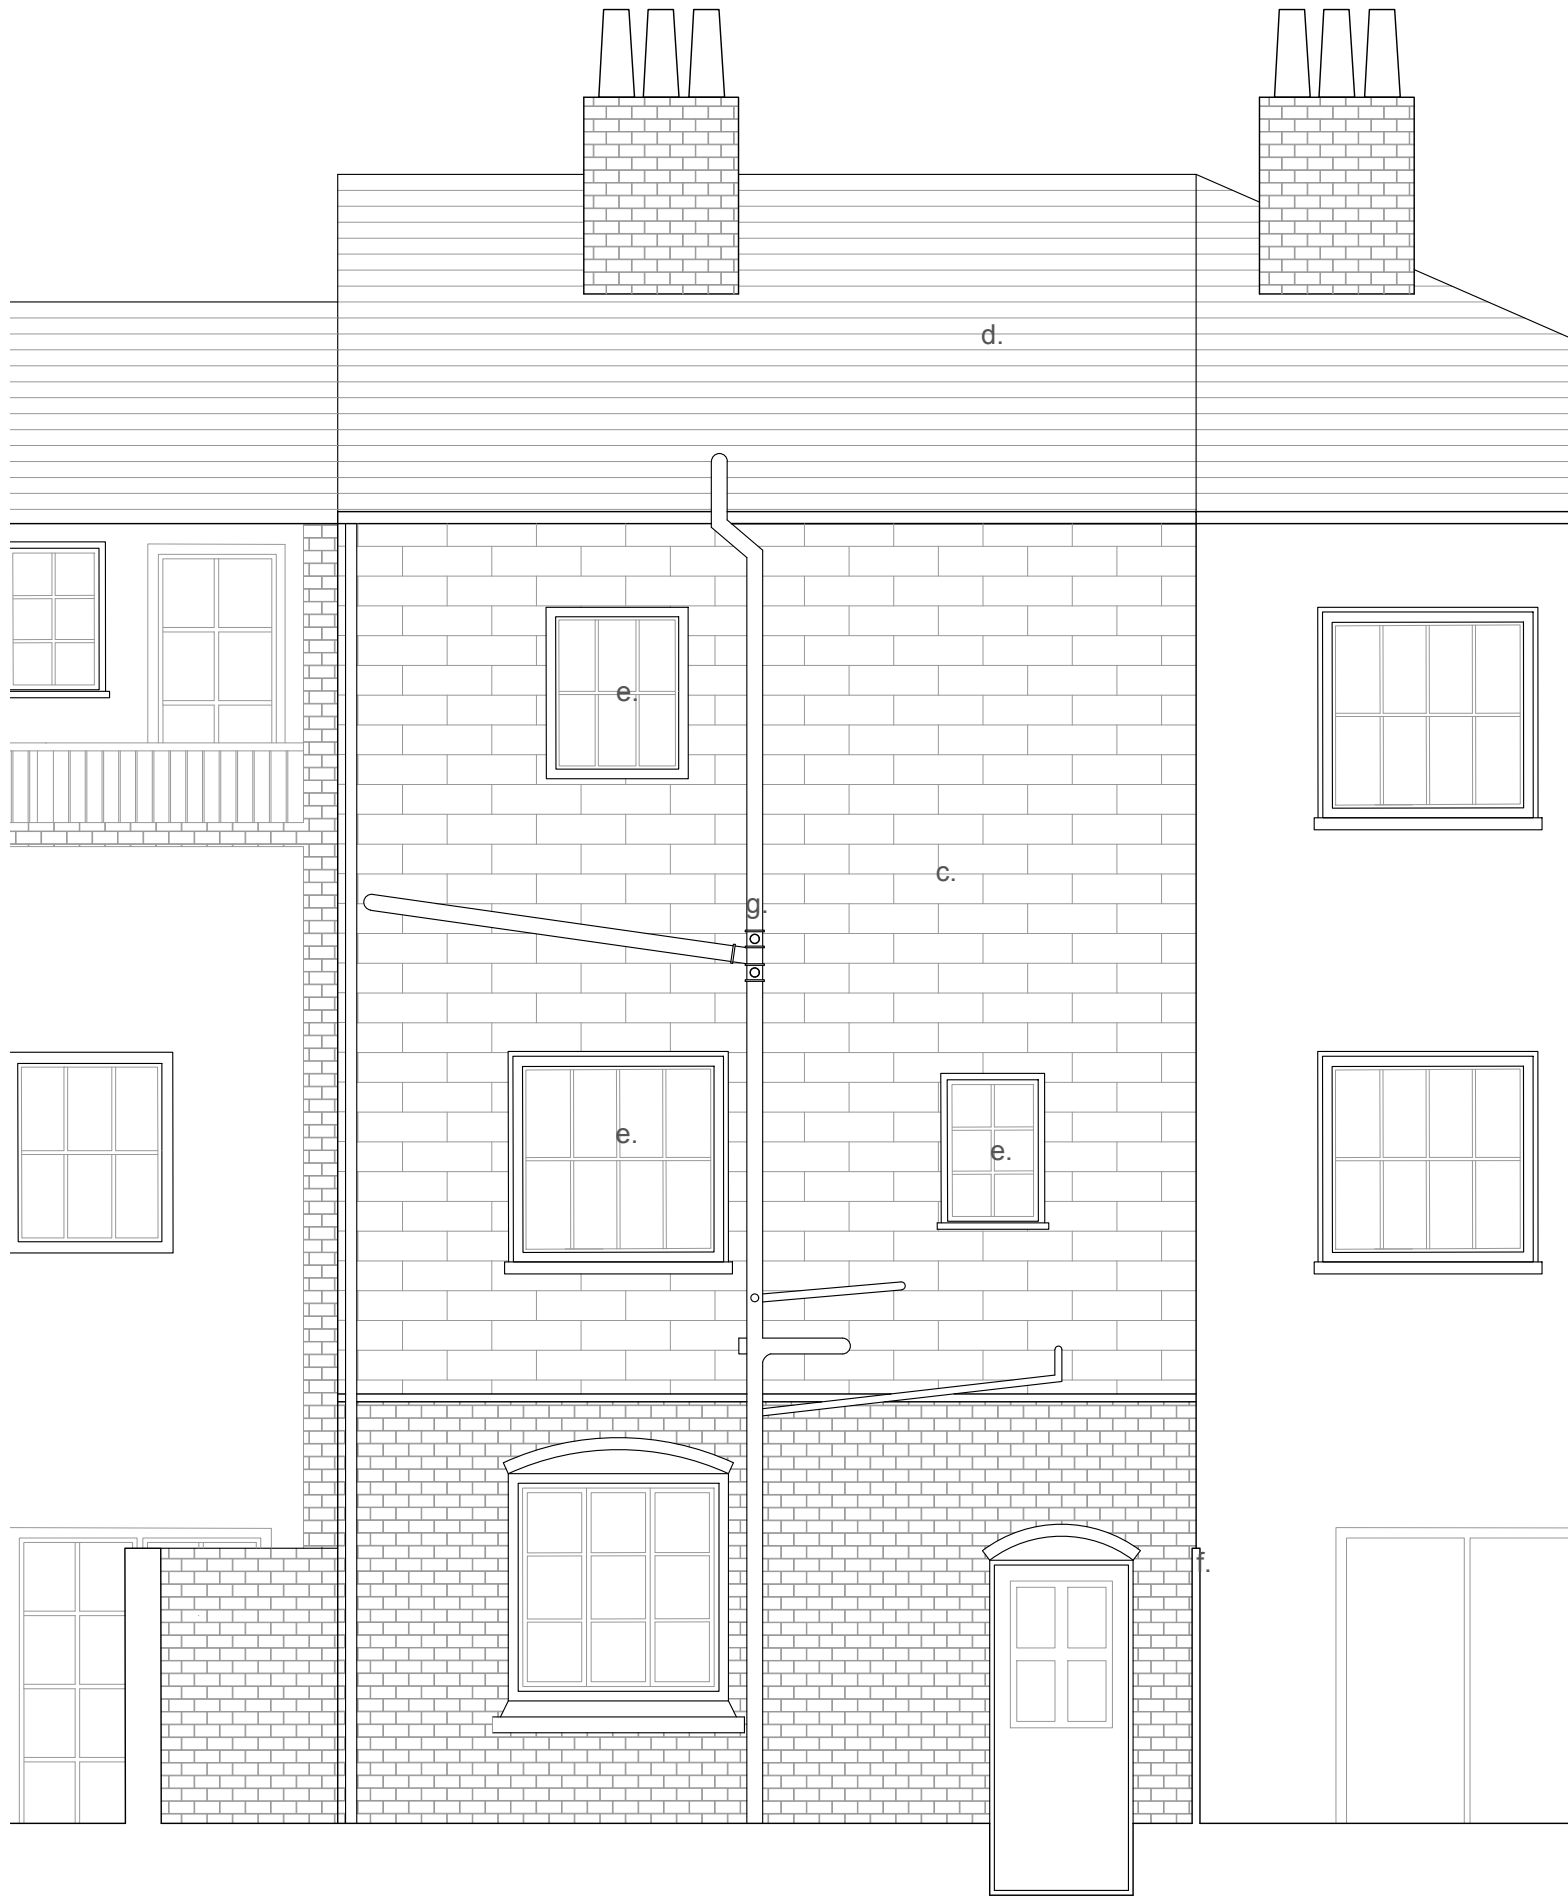

- Notes:
- a. Existing brickwork
 - b. Existing painted Brickwork
 - c. Existing Painted Blockwork
 - d. Existing clay tile roof
 - e. Existing timber sash and case windows
 - f. Existing 2 meter high fence
 - g. Existing Rainwater goods



Note: This drawing is copyright

Michael Collins Architect LLP

Do not scale from this drawing
Note: to be read in conjunction with Structural Engineers
Information, specification and drawings

23 Tilehouse Street
Job No. 206 Existing Rear Elevation

All setting out dimensions to be checked on site by
contractor and any discrepancies to be noted ASAP.
Windows, steelwork, to be site sized.

Stage: Stage 2
Status: Preliminary

011

REVISION Scale
1:50@A3