


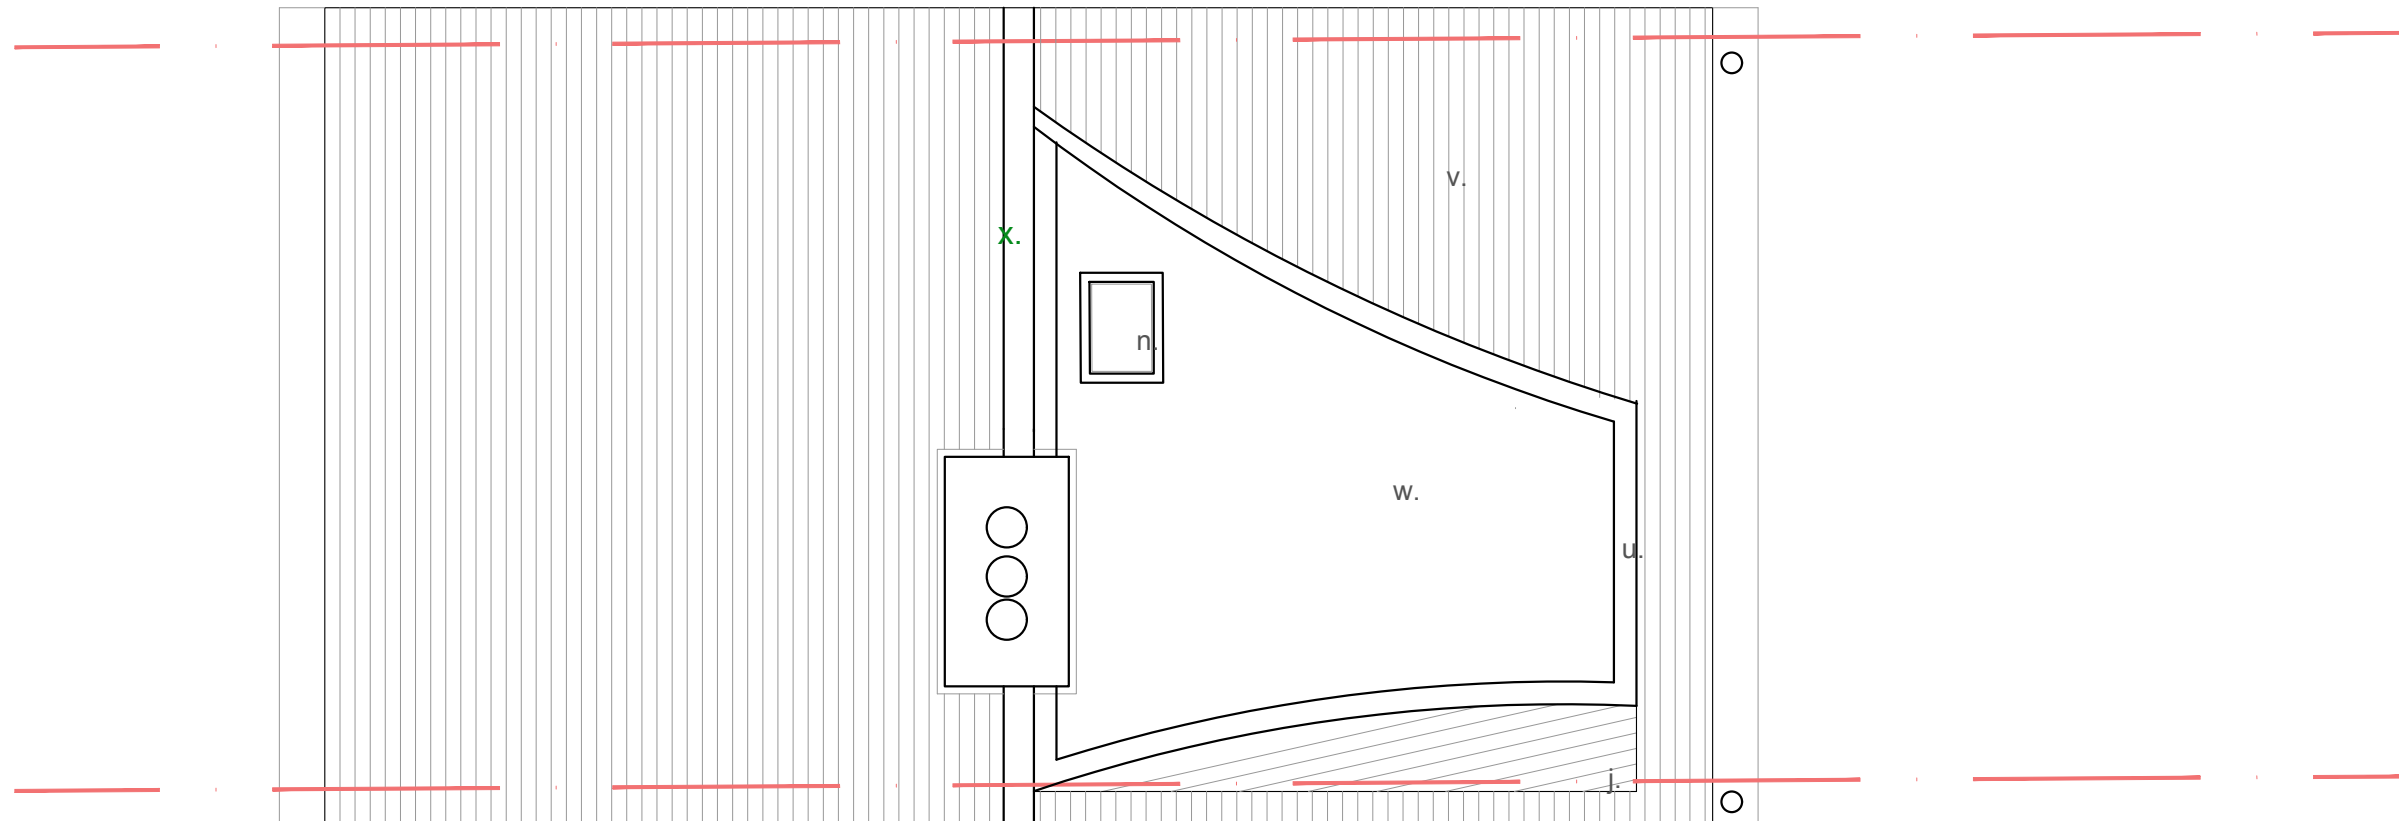

Notes:

- | | |
|---|---|
| a. Existing coal chute opened and glazed | m. Ceiling opened over existing stair |
| b. New basement office | n. Rooflight over |
| c. New stud partitions | o. New sash and case window |
| d. Existing tanking membrane retained | p. New office and gallery |
| e. Newtanking system and underpinning | q. New lightweight stair |
| f. Rooflight over | r. Existing chimney retained |
| g. Existing stone steps retained | s. new aluminum framed window with oak surround |
| h. existing timber beam/ceiling over retained | t. Existing plaster and lath ceiling retained |
| i. New glazed light well | u. oxidised copper cladding to match new clay tiles |
| j. Zinc roof | v. replacement handmade clay tiles |
| k. existing gate retained | w. New single ply membrane |
| l. new low level window below | x. New dry fixed ridge vent |



0 1 2

Note: This drawing is copyright

Michael Collins Architect LLP

Note: to be read in conjunction with Structural Engineers
Information, specification and drawings

23 Tilehouse Street

Job No.
206

Proposed Roof Plan

025

All setting out dimensions to be checked on site by
contractor and any discrepancies to be noted ASAP.
Windows, steelwork, to be site sized.

Stage: Stage 2
Status: Preliminary

REVISION Scale
1:50@A3