




Location Plan 1:5000

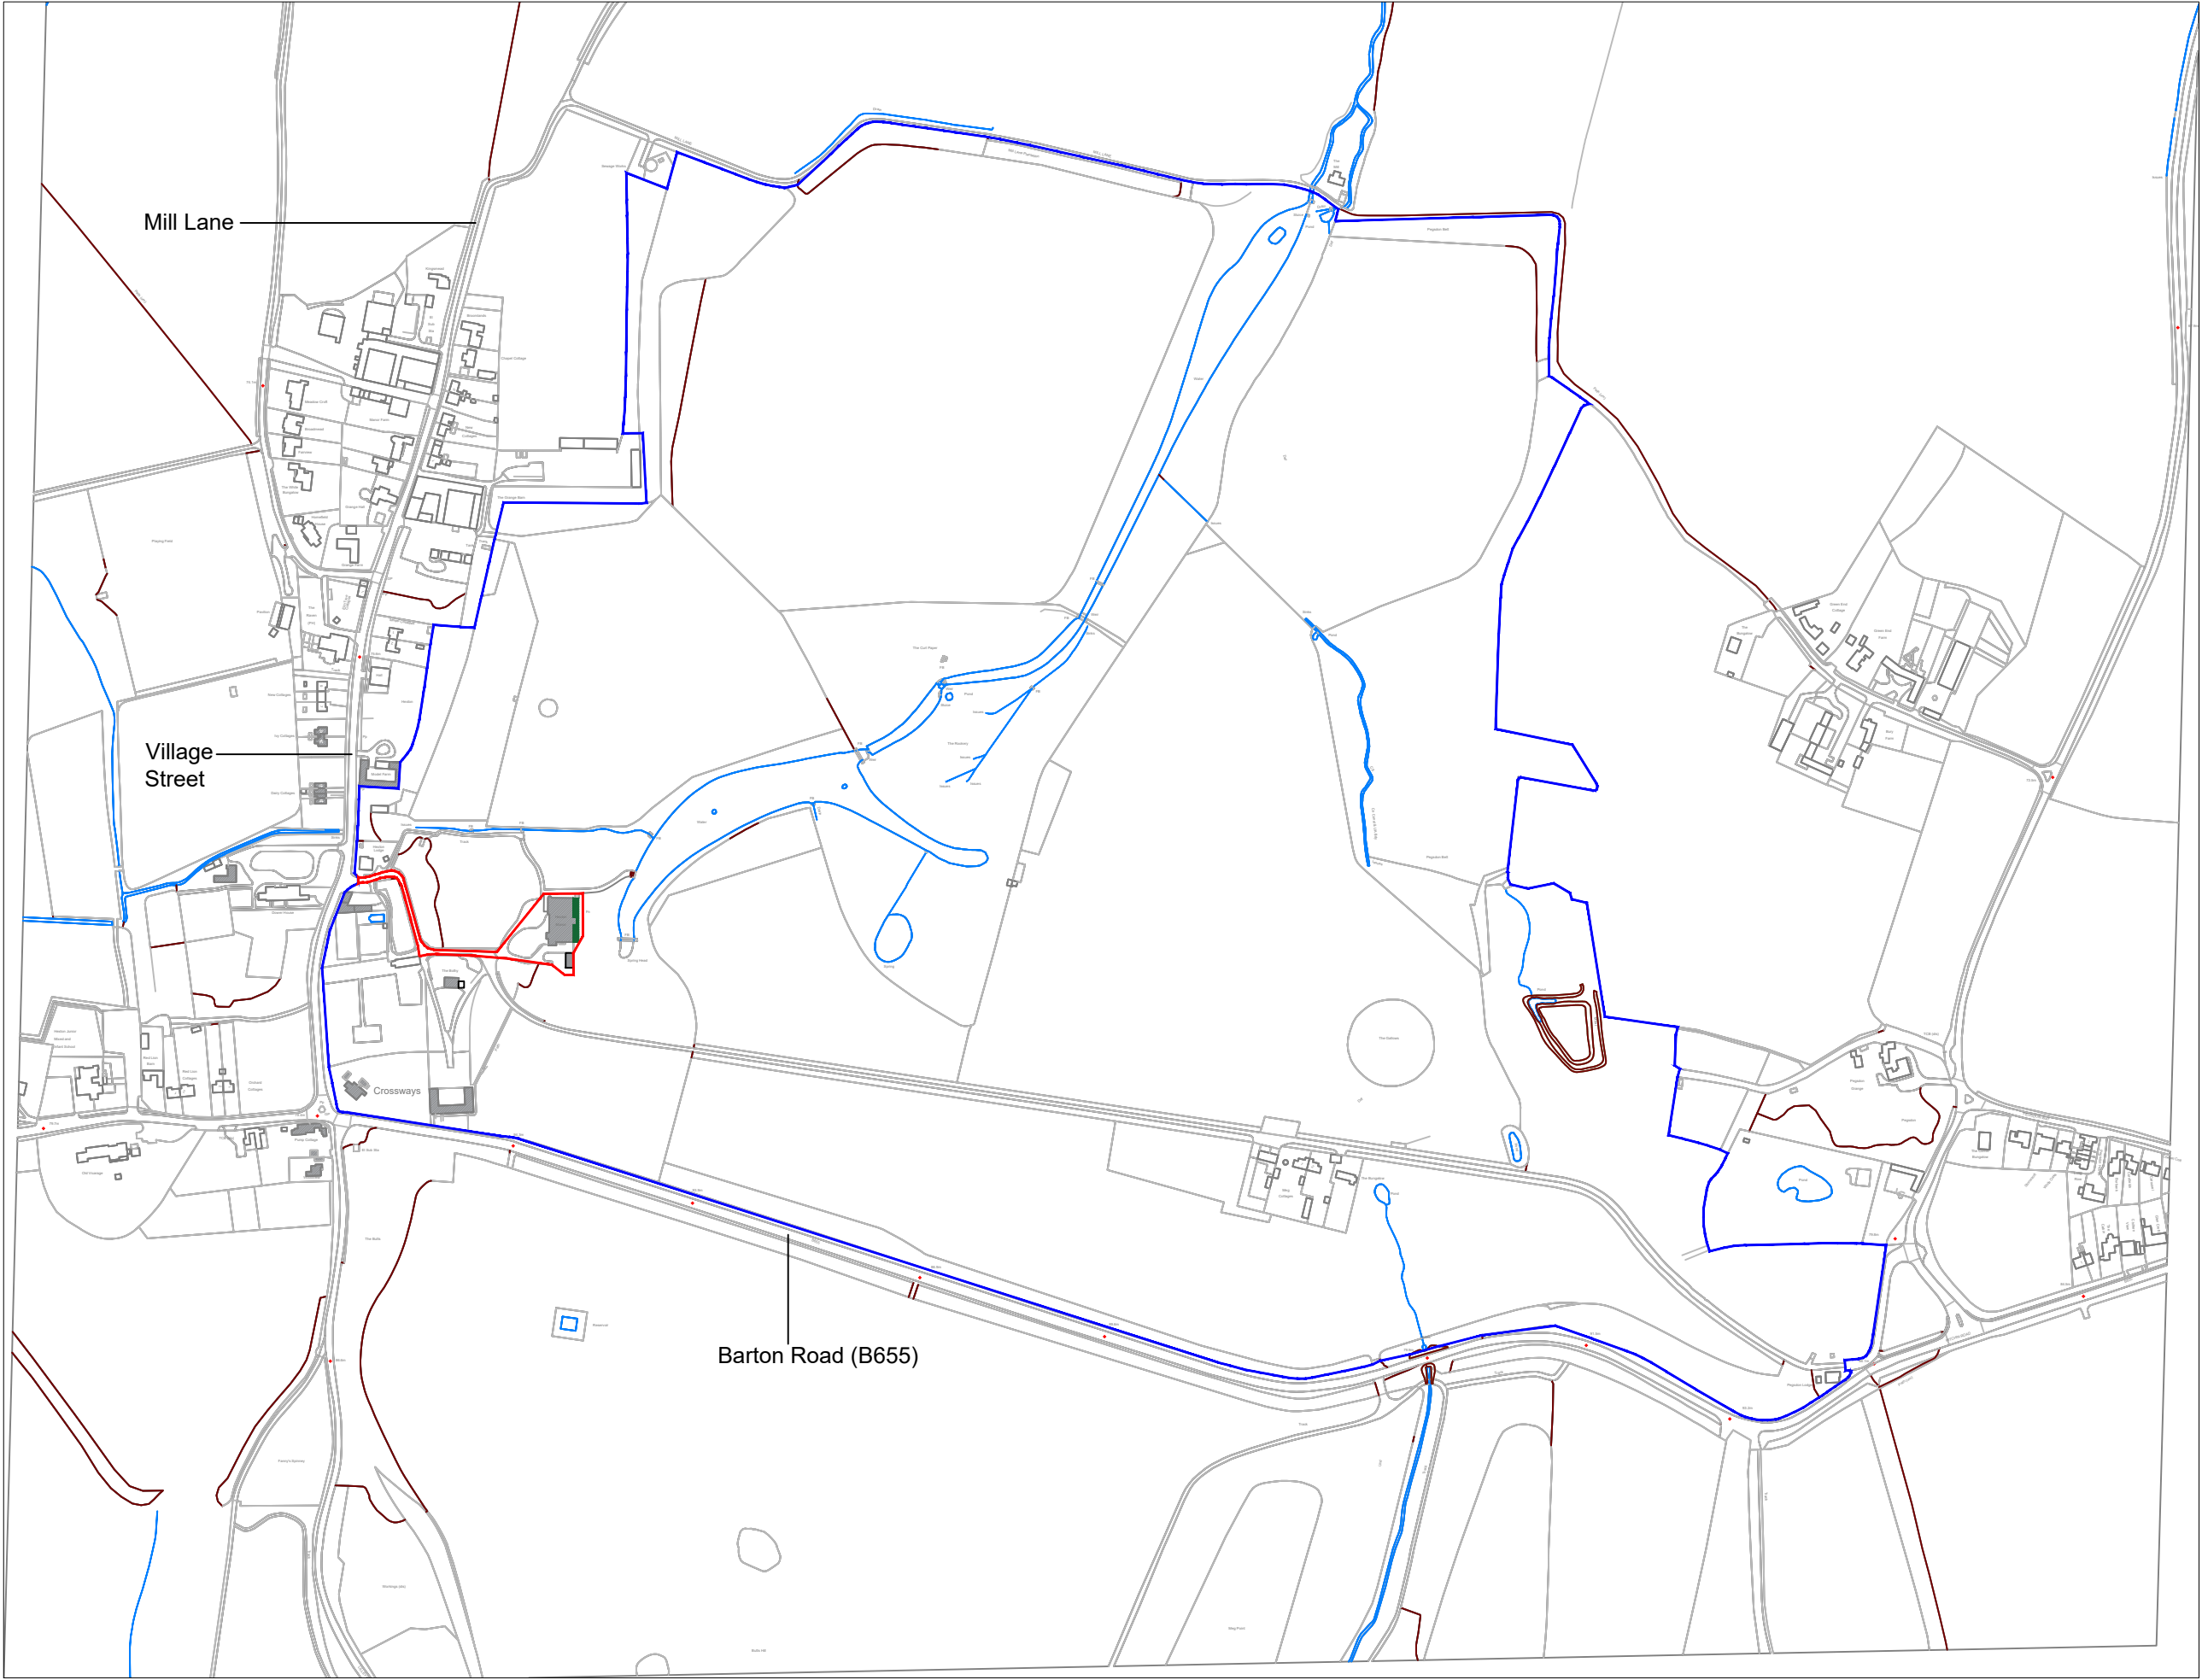


Site Plan 1:1250

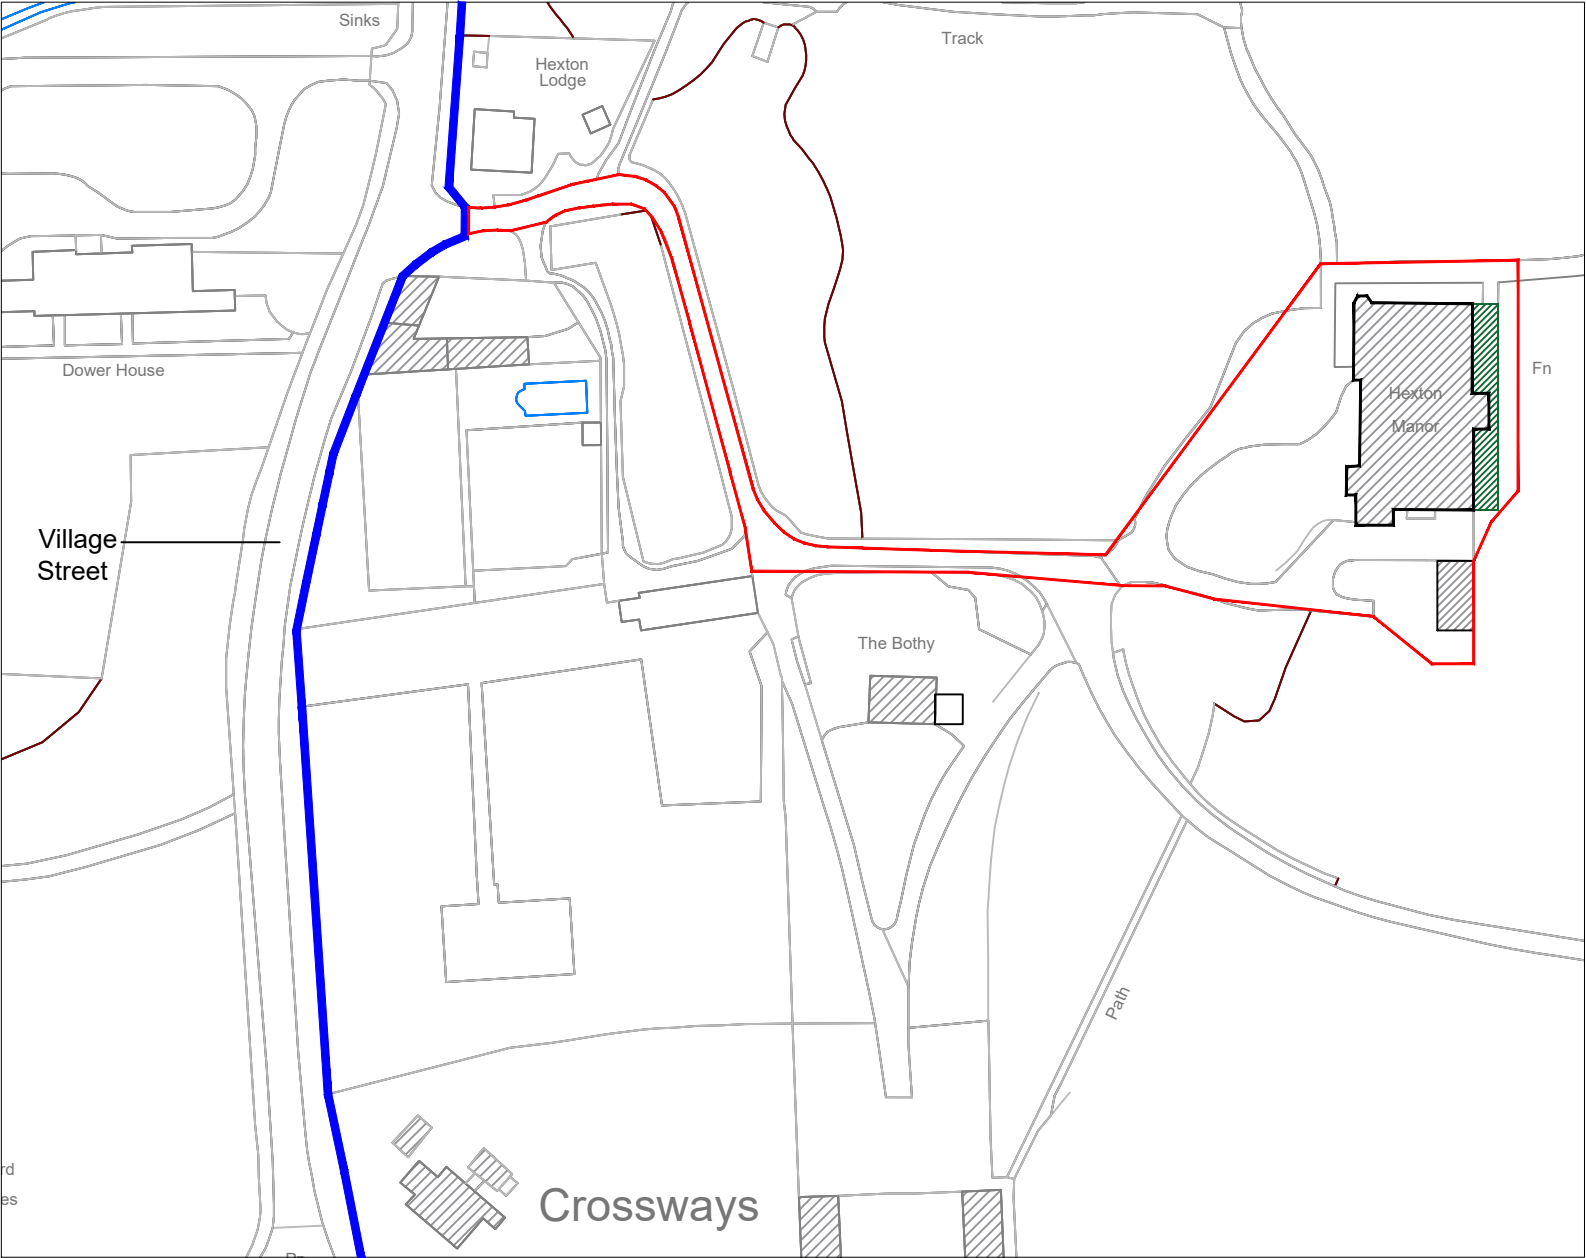

1:1250 Scale Bar

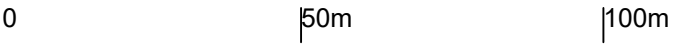

1:5000 Scale Bar

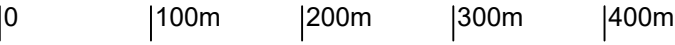

**Architech Limited**  
Architectural and Building Consultants  
Tel. 01462 634293 / 07768 123899

**Project**  
Hexton Manor, Hexton,  
Hertfordshire

**Title**  
Proposed Rear Patio  
Replacement

**Date** July 2026 **Scale** 1:1250 1:5000 **Status** Planning

2023 / 32 / 1003 **A2**

© THIS DRAWING IS COPYRIGHT