NORTH HERTFORDSHIRE DISTRICT COUNCIL

Location Plan - Scale 1:1250 at A4 - Closed Public Conveniences, Barkway Street, Royston, Hertfordshire SG8 9EE

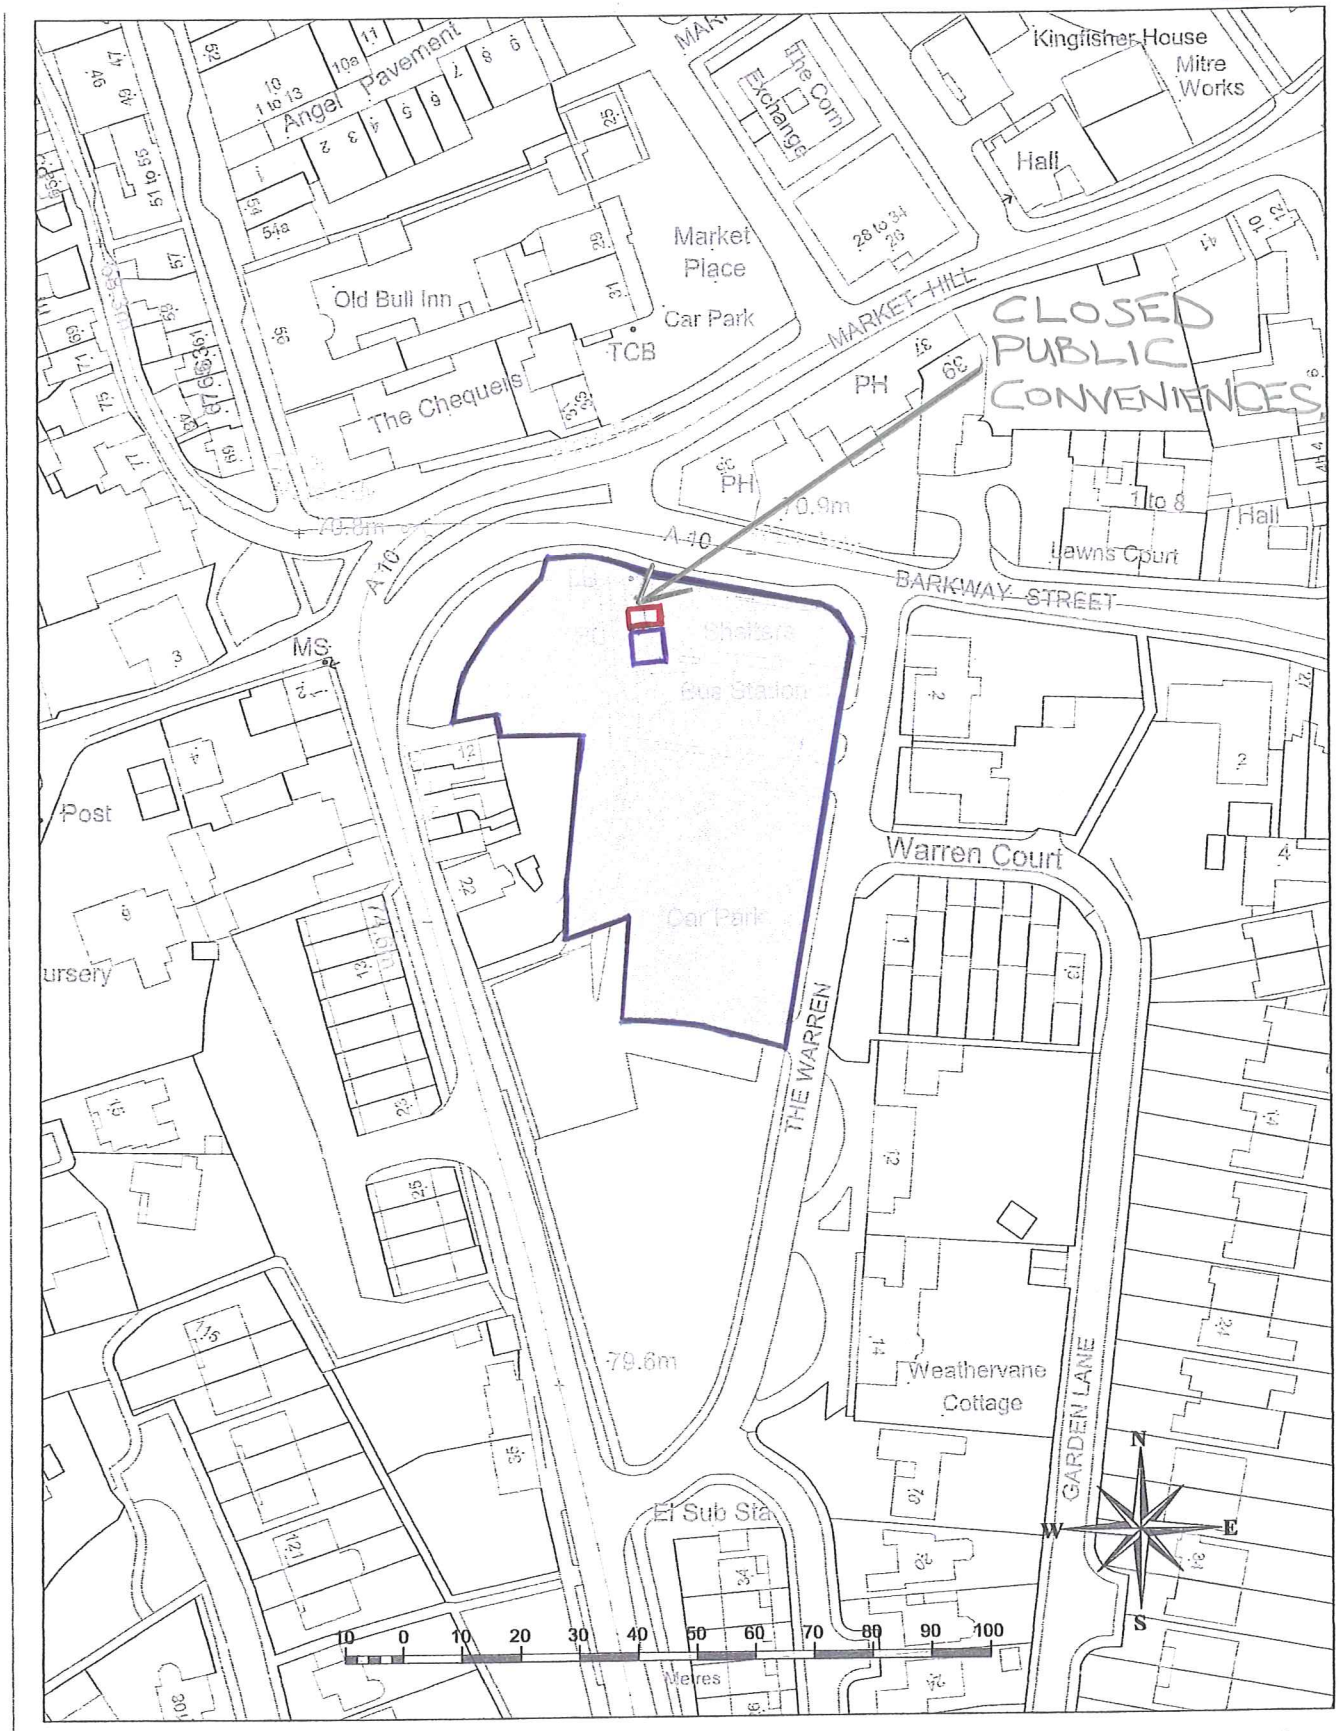

Scale: 1:1250
Date: 26:02:18

© Crown copyright and database rights 2018 Ordnance Survey 100018622

N