



Rev.	Date:	By:	Chck:	Appr:	Description:
P02	19.01.26	BHD	BHD	BHD	Issued for Listed Building Consent Application
P01	19.01.25	BHD	BHD	BHD	Do not scale from this drawing, referred to address validation comments


Key:

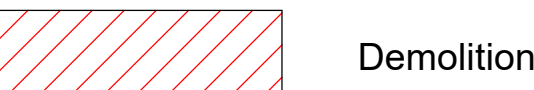


Demolition

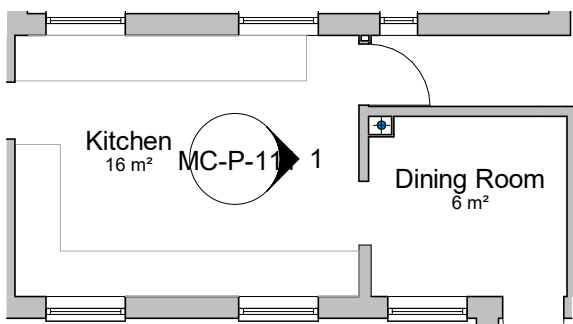


Existing GF Plan
1 : 100

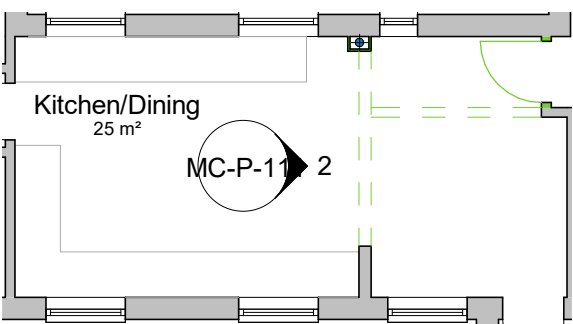

Proposed GF Plan
1 : 100

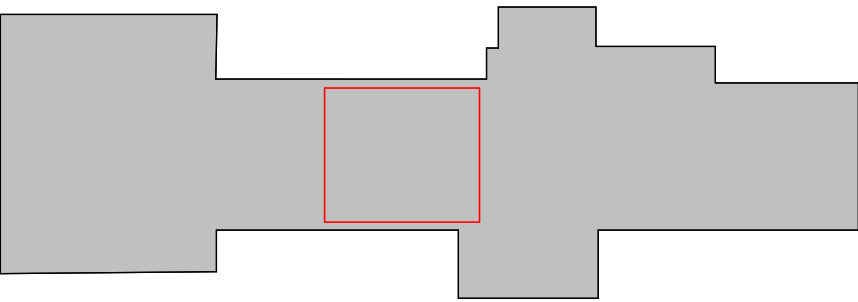

Key Plan:

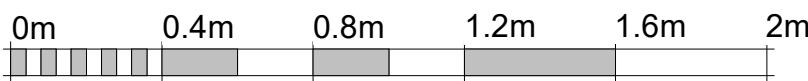

VISUAL SCALE 1:20 @ A1

Bessie Holloway Davies
Architect ARB
tel+44 (0)7826529060
bessiehd@gmail.com
14 Pixley Street
London
E14 7DF


Client:
Tracey Holloway
Job Title:
Mill Cottage, Purwell Lane, SG4 0NF
Drawing Title:
Internal Works - Elevations & Views
(Existing / Proposed)

Job/ Dwg No/ Rev: MC-P-111 P02


Drawn:	Checked:	Appr:	Date:
BHD	BHD	BHD	19.01.26

Drawing Status: LBC Scale(s):

As indicated
A1
@ A3

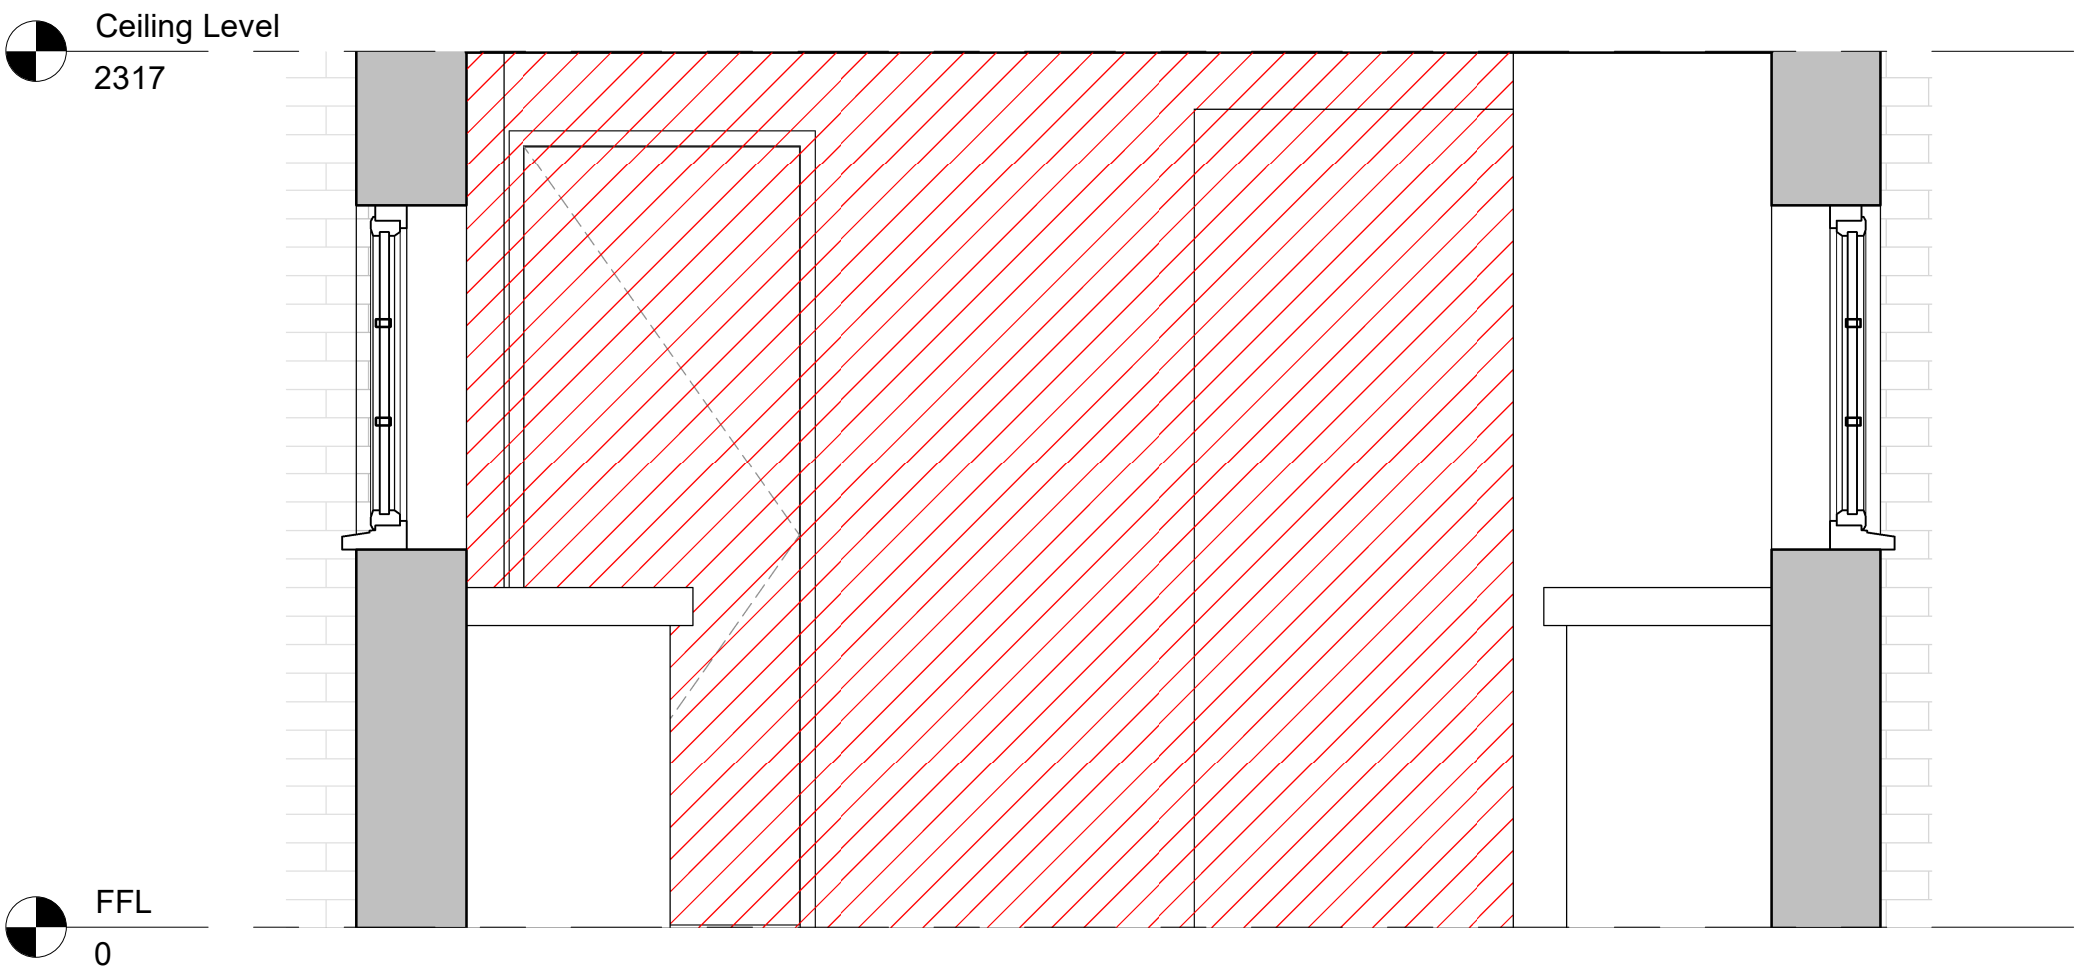


1 Existing Internal Elevation 01
1 : 20

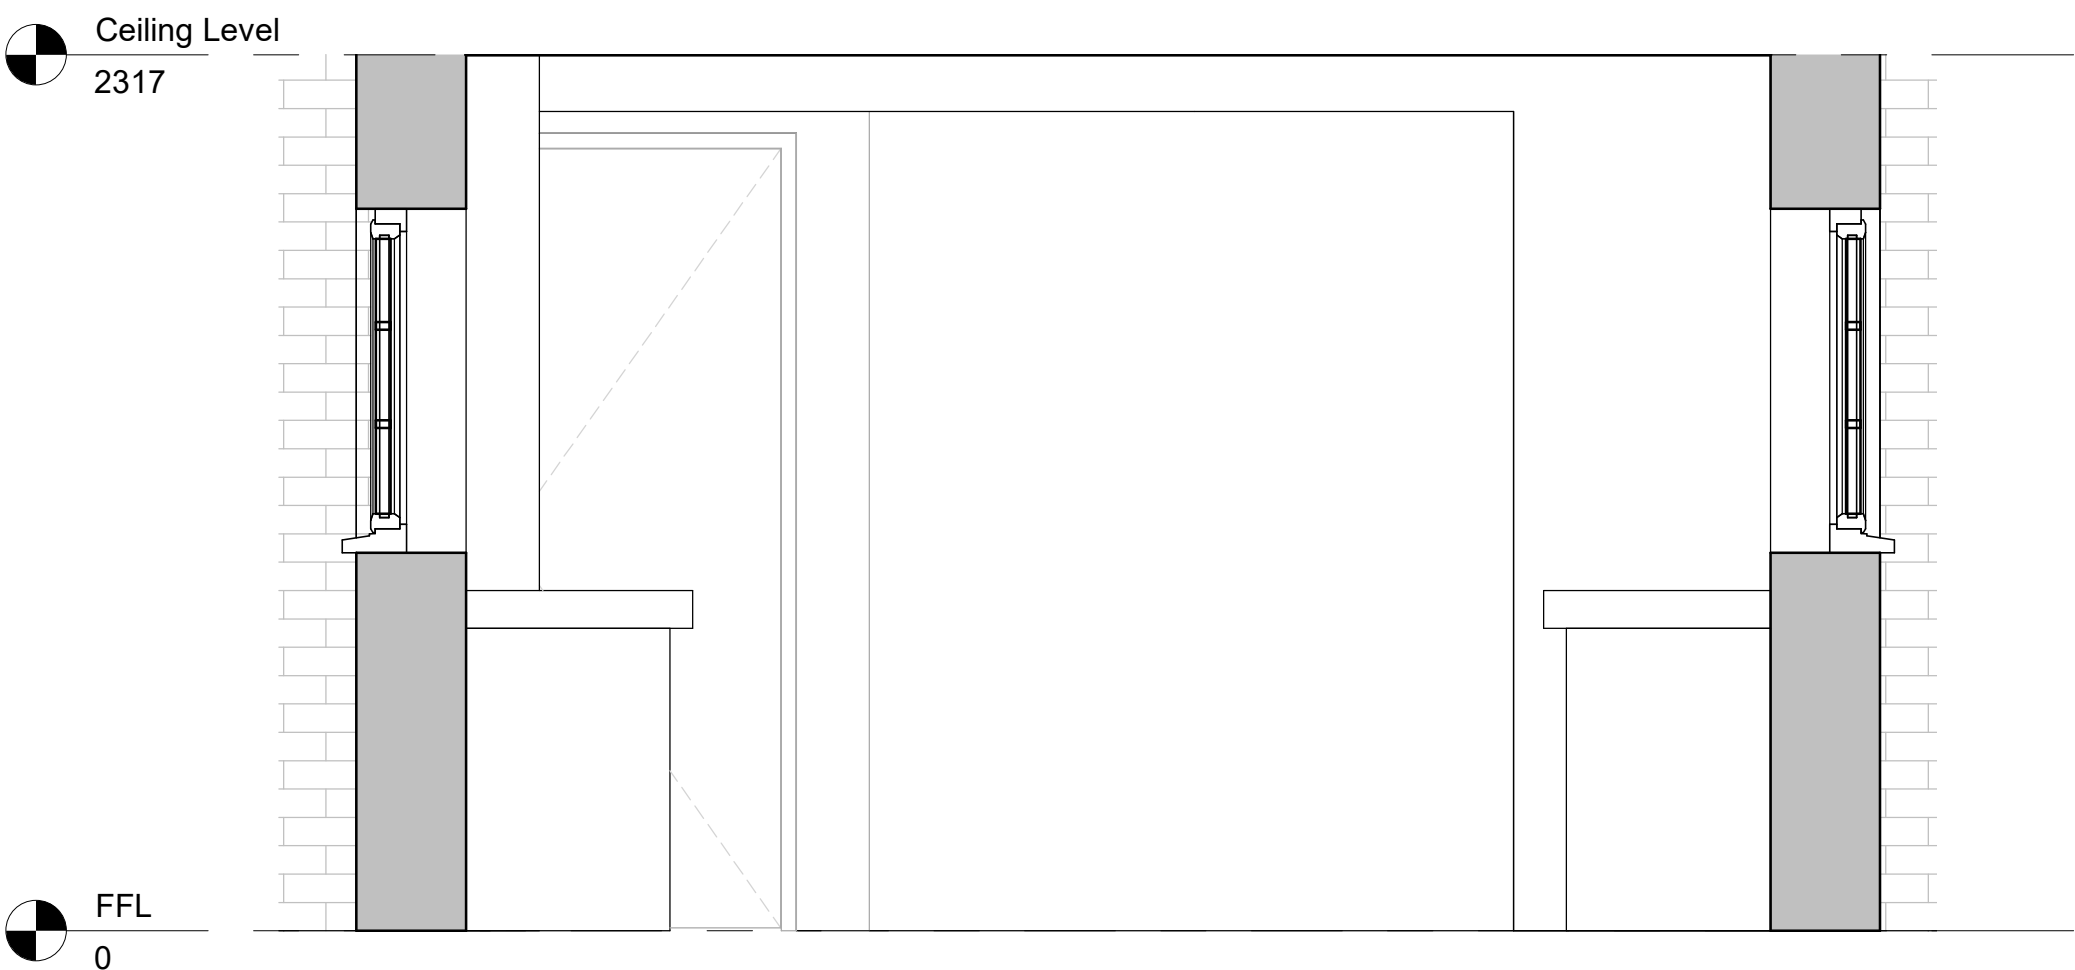

2 Proposed Internal Elevation 01
1 : 20



Existing 3D View

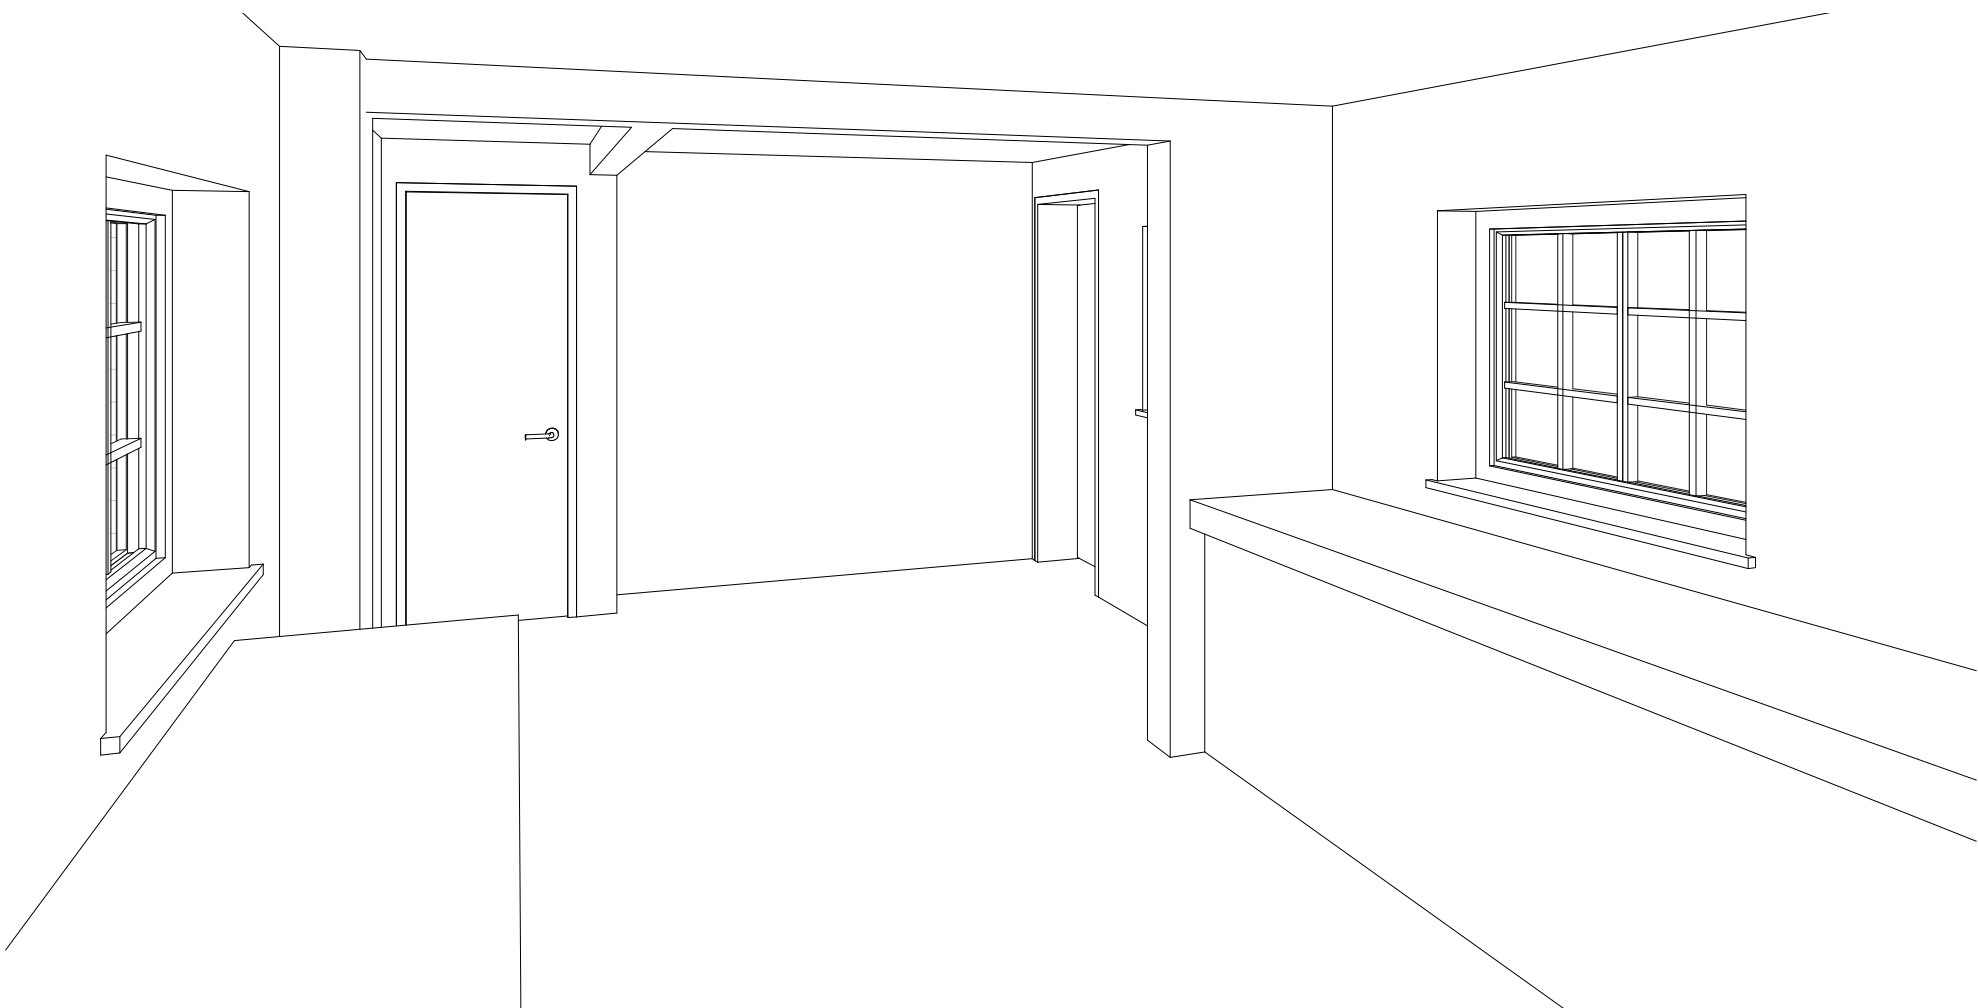

Proposed 3D View