


Rev:	Date:	By:	Chk:	Appr:	Description:
P01	23.01.26	BHD	BHD	BHD	Issued for Listed Building Consent Application
P02	04.02.26	BHD	BHD	BHD	"Do not scale from this drawing" removed to address validation comments

Key:


Shared Access

Site Boundary

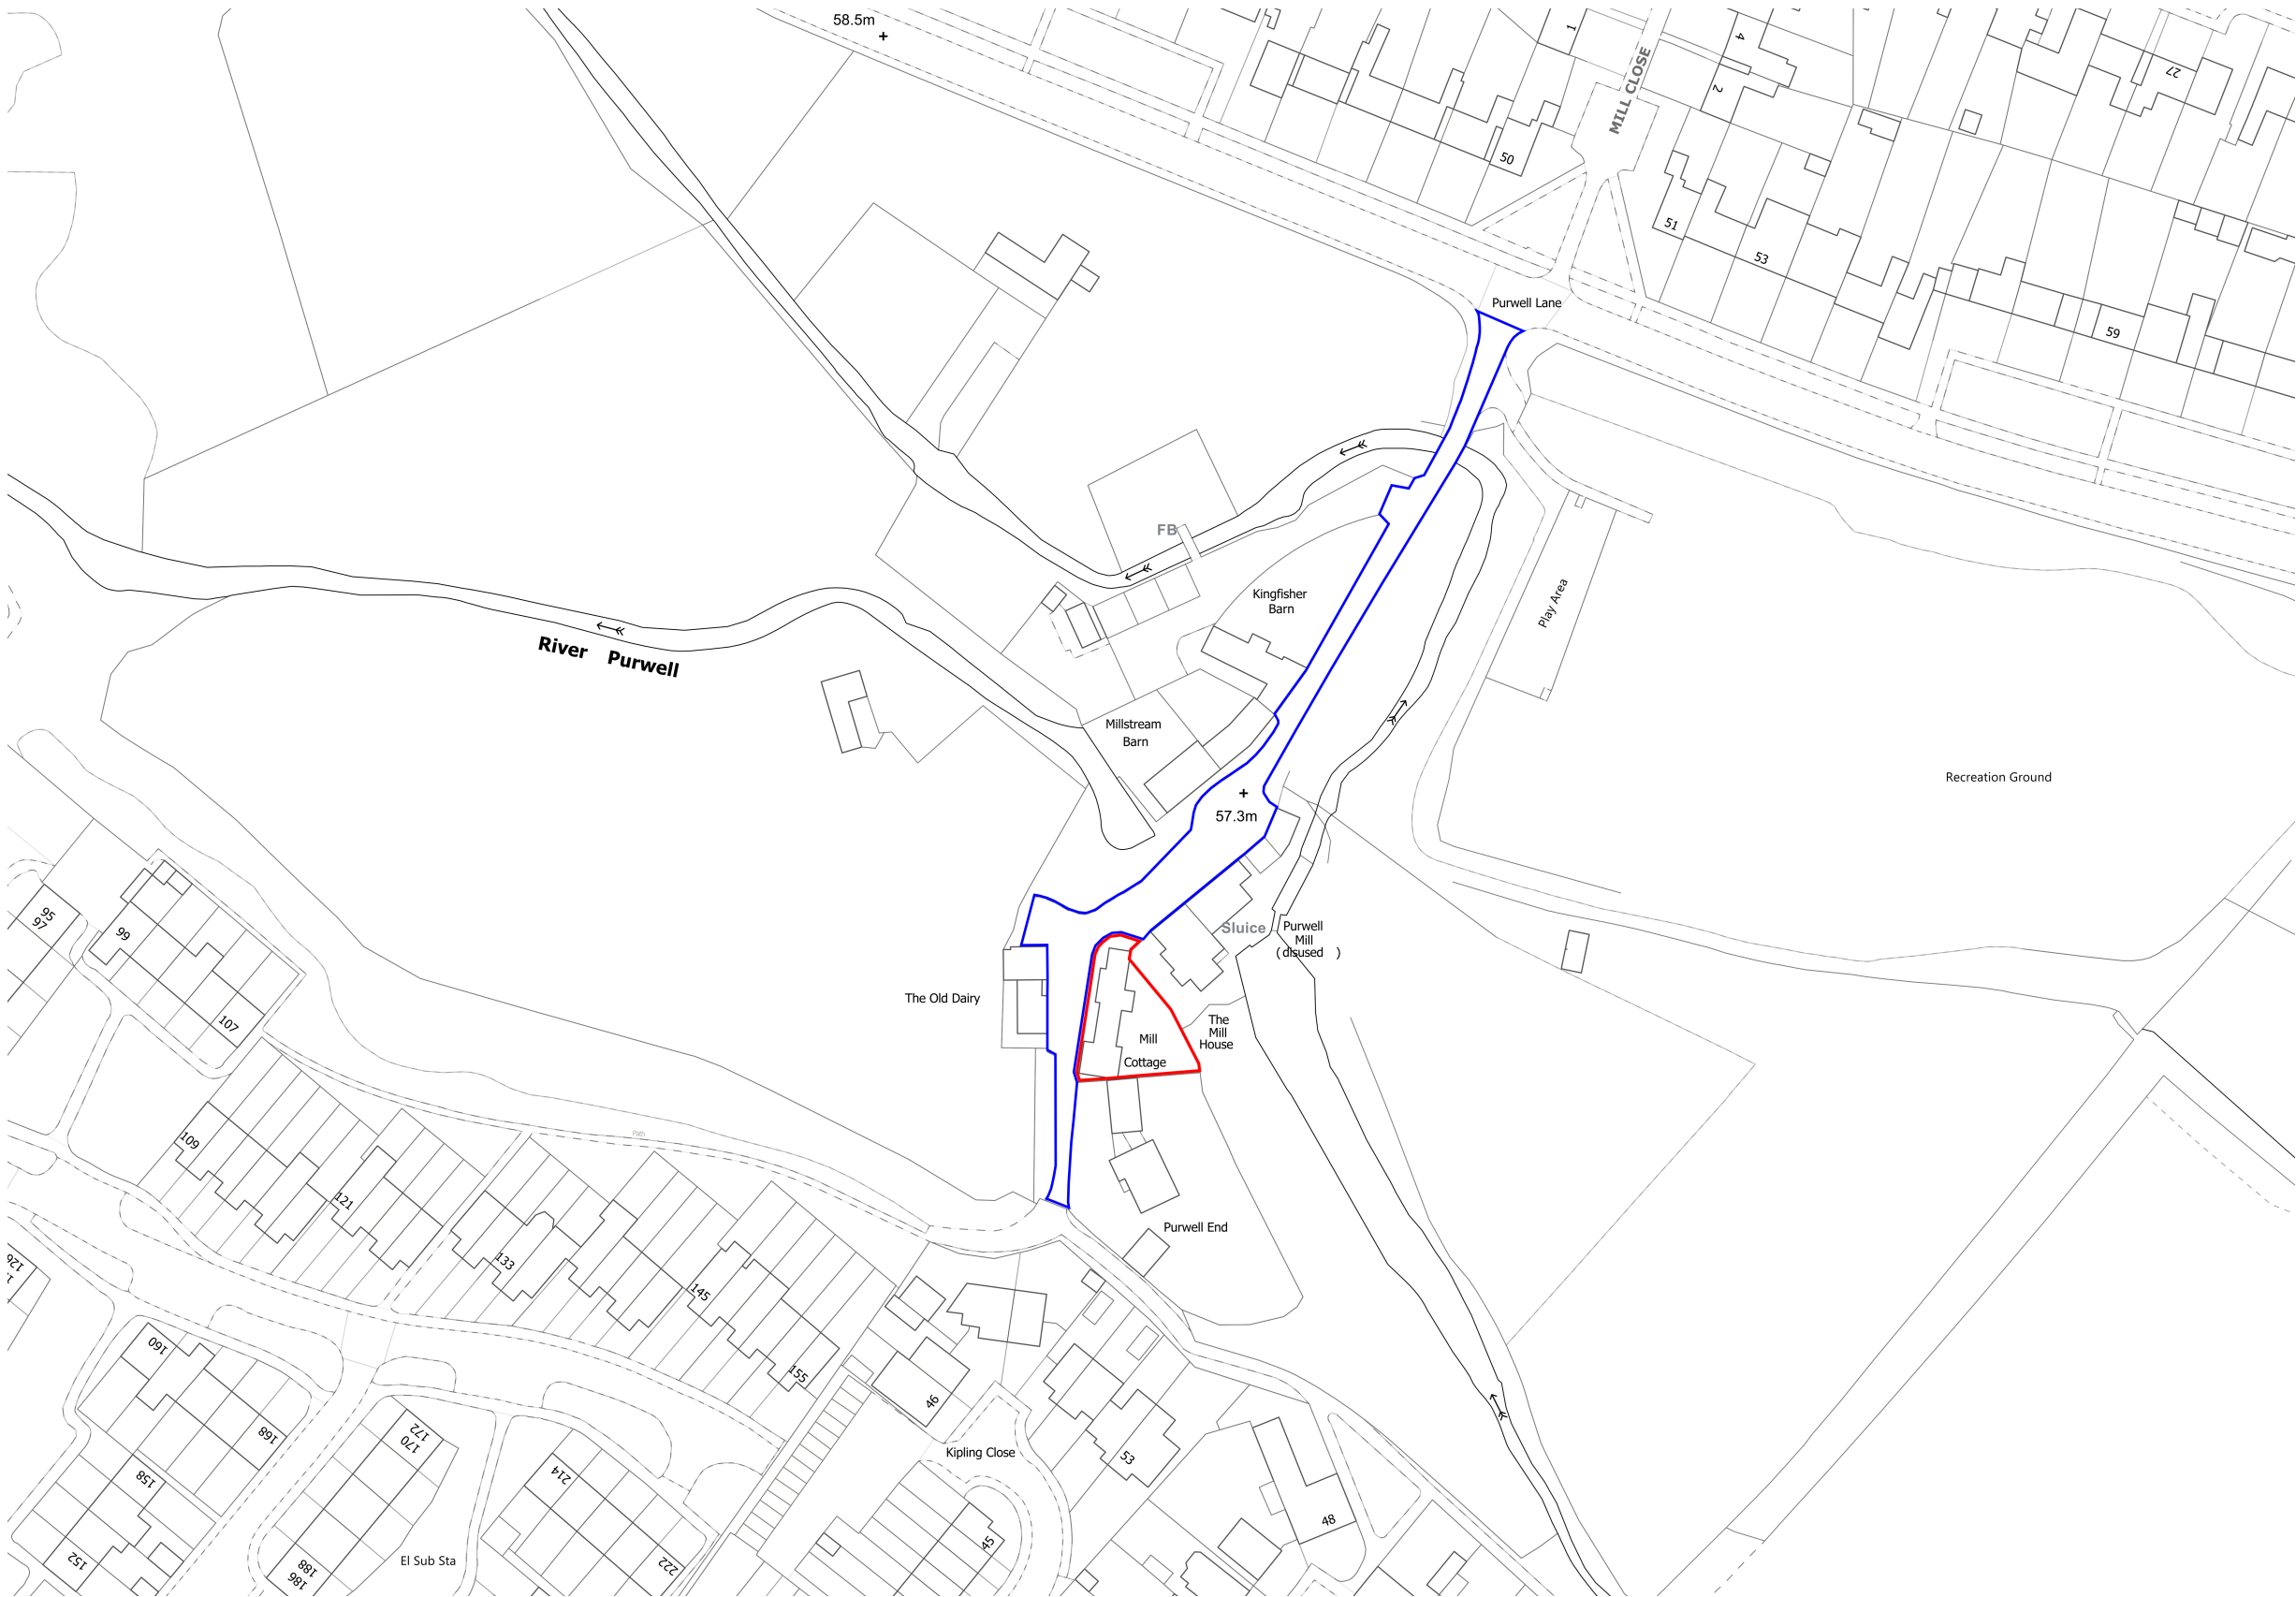


Location Plan

1 : 1250

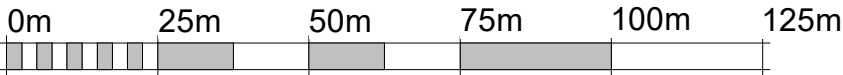

VISUAL SCALE 1:1250 @ A3

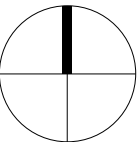

DISCLAIMER: This information (including any advice, designs, details or specifications) is prepared by Bessie Holloway Davies (sole trader) — Architect ARB and may not be used or relied on by any third party. Bessie Holloway Davies does not assume any responsibility to or accept any liability of any nature to any third party in respect of this information (including any advice designs, details or specifications) provided by Bessie Holloway Davies to the Client. No part of this information may be reproduced without the prior written consent nor, without such consent, may this information be used for any purpose other than the purpose for which this information was produced.

Bessie Holloway Davies
Architect ARB

tel+44 (0)7826529060
bessiehd@gmail.com
14 Pixley Street
London
E14 7DF

Client:
Tracey Holloway

Job Title:
Mill Cottage, Purwell Lane, SG4 ONF

Drawing Title:
Location Plan

Job/ Dwg No/ Rev:		MC-G-001		P02
Drawn:	Checked:	Appr:	Date:	
BHD	BHD	BHD	19.01.26	
Drawing Status: LBC			Scale(s):	
As indicated			@A3	