





street elevation C-C



street elevation C-C continued

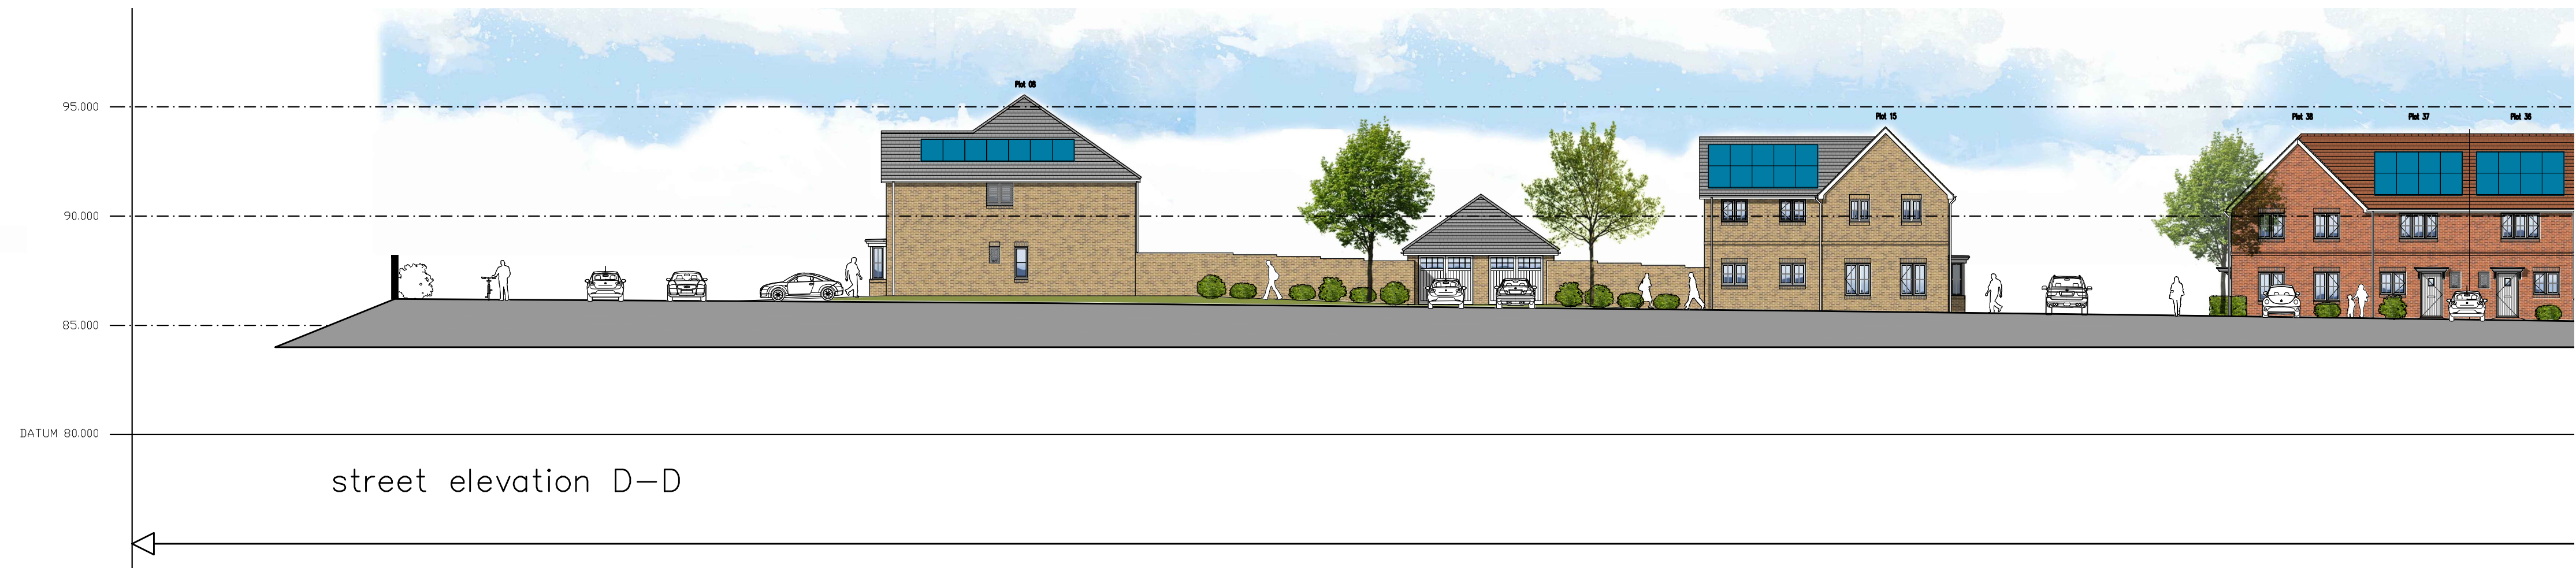

street elevation D-D

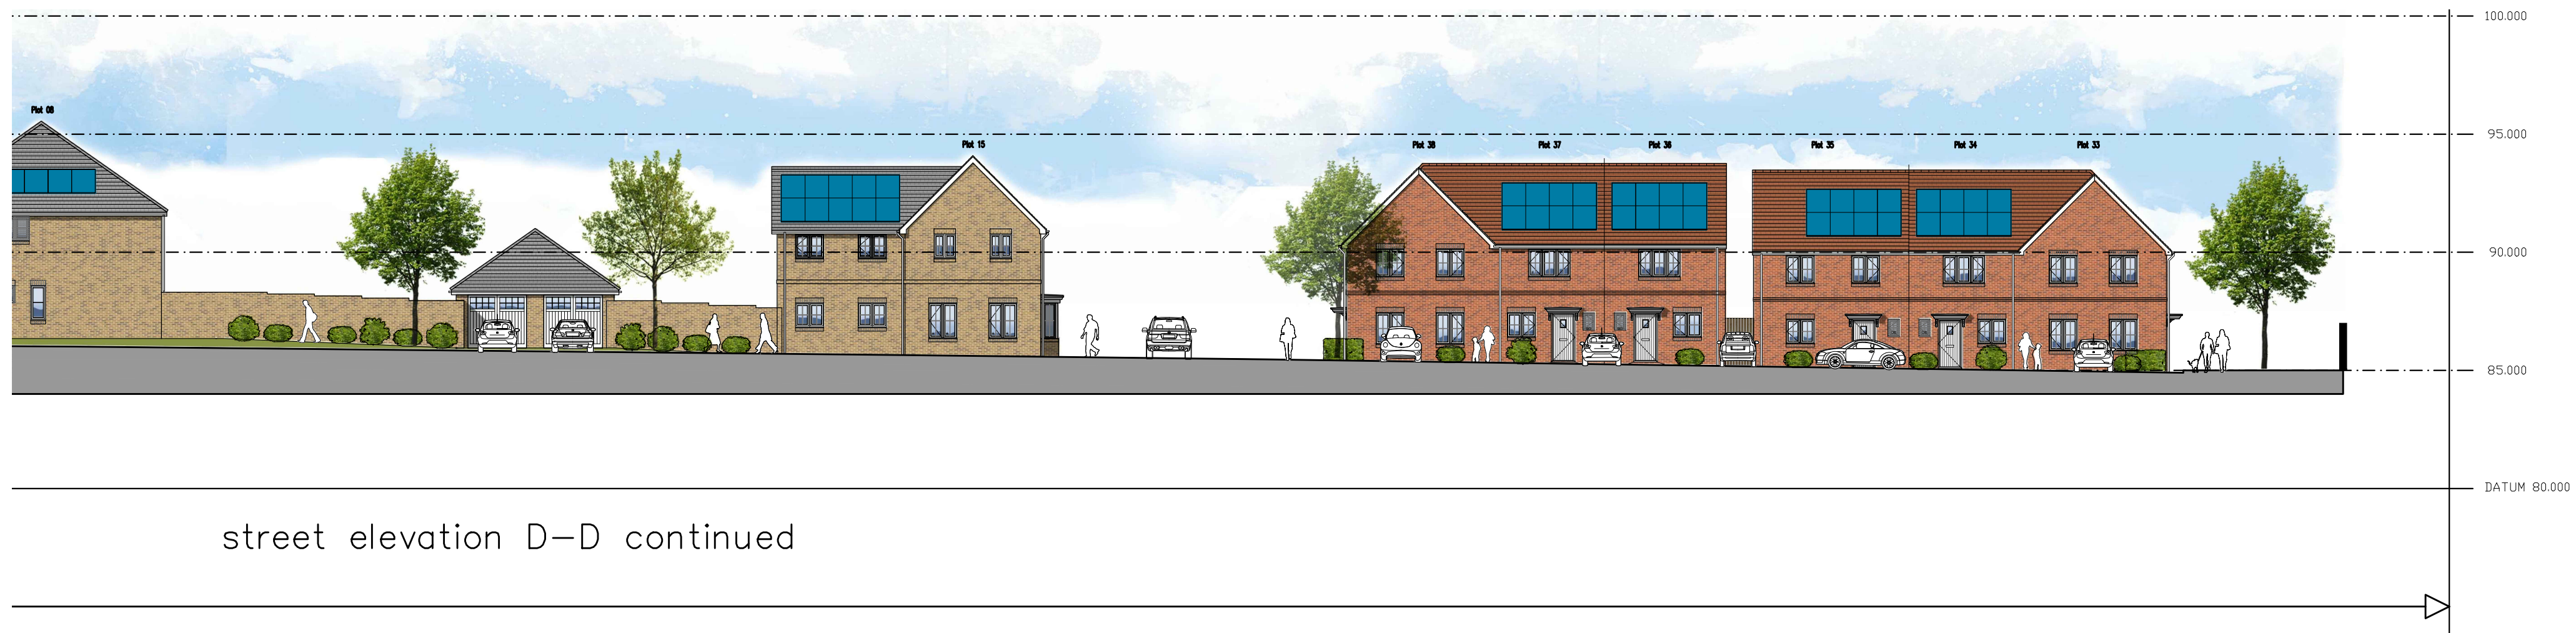

street elevation D-D continued



PL05 16.06.26 CW JR House Blocks Amended to Remove Garden Rooms & PV Panels Reinstated
PL04 08.04.26 CW JR PV Panels Omitted
PL03 23.10.23 CW JR PV Panels Shown
PL02 24.04.23 CW JR Colour Added
PL01 First Planning issue

REV DATE AMEN APP REVISION

Architectus
Architectural Design and Technology
Capella House, 4 Railway Approach, Worthing, West Sussex, BN11 1UR
Tel: 01903 821061 Fax: 01903 821711 Email: designoffice@architectus.co.uk

CLIENT: CALA Homes Northern Home Counties

PROJECT: Oughtonhead Lane
Hitchin
Hertfordshire

DRAWING: Street Elevations C-C and D-D

DRG No: 23/003/016

REV: PL05

STATUS: PLANNING

SCALE: 1:200 @A1

DRAWN: CW

APPROVED: JR

DATE: Mar 23

This drawing is the copyright of Architectus Limited. Information shown is explicitly for the purposes of Planning related applications or general Planning purposes only. This drawing should not be used to obtain Building Regulation approval and is not to be used for construction. Refer to scale bar and title block for drawing scale

0 1 2 3 4 5 6 10 20
METRES