



WINDOW - Proposed External View (1:10)

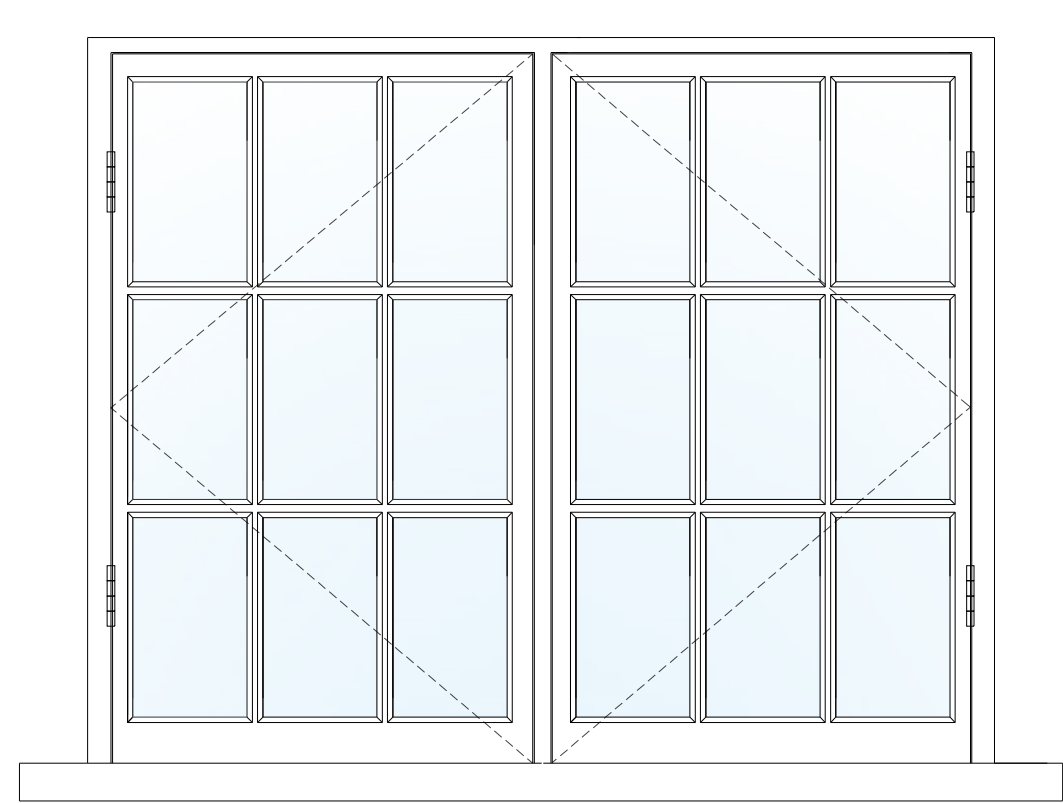


1000mm
0mm

WINDOW - Proposed Internal View (1:10)

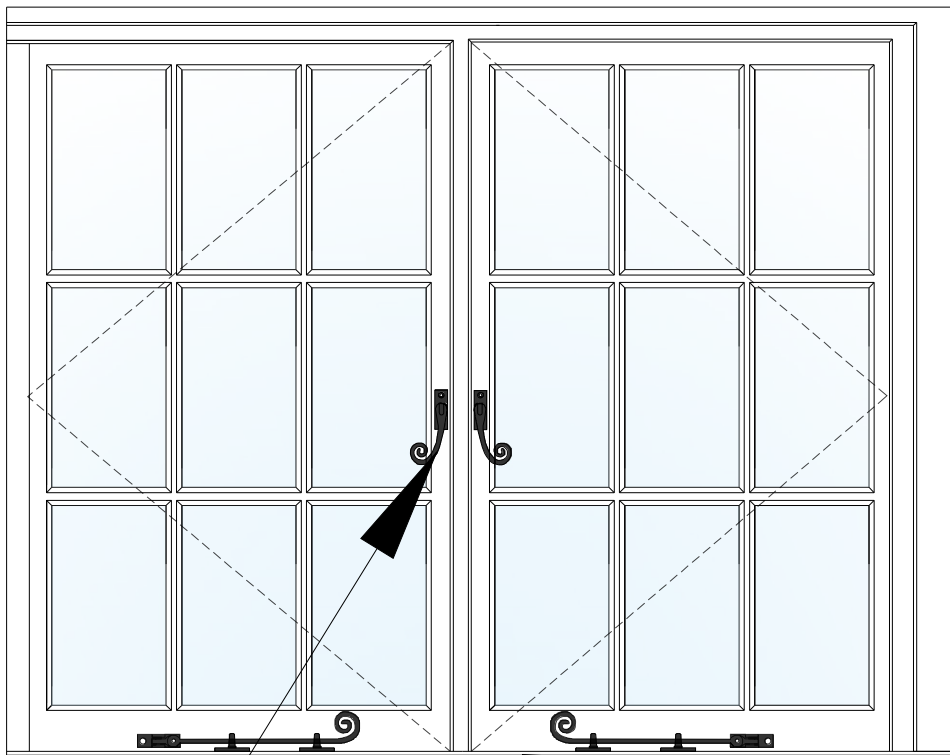


Existing monkey tail handle and casement arm are to to be retained and used on new windows.

Sectional drawing of new window (1:10)

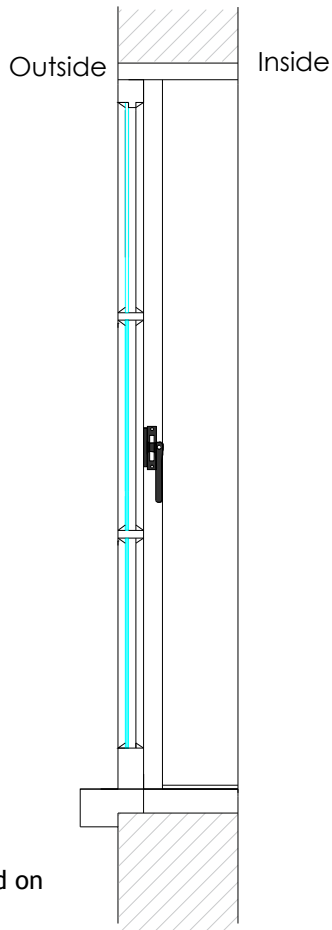


Sectional drawing of new window (1:10)

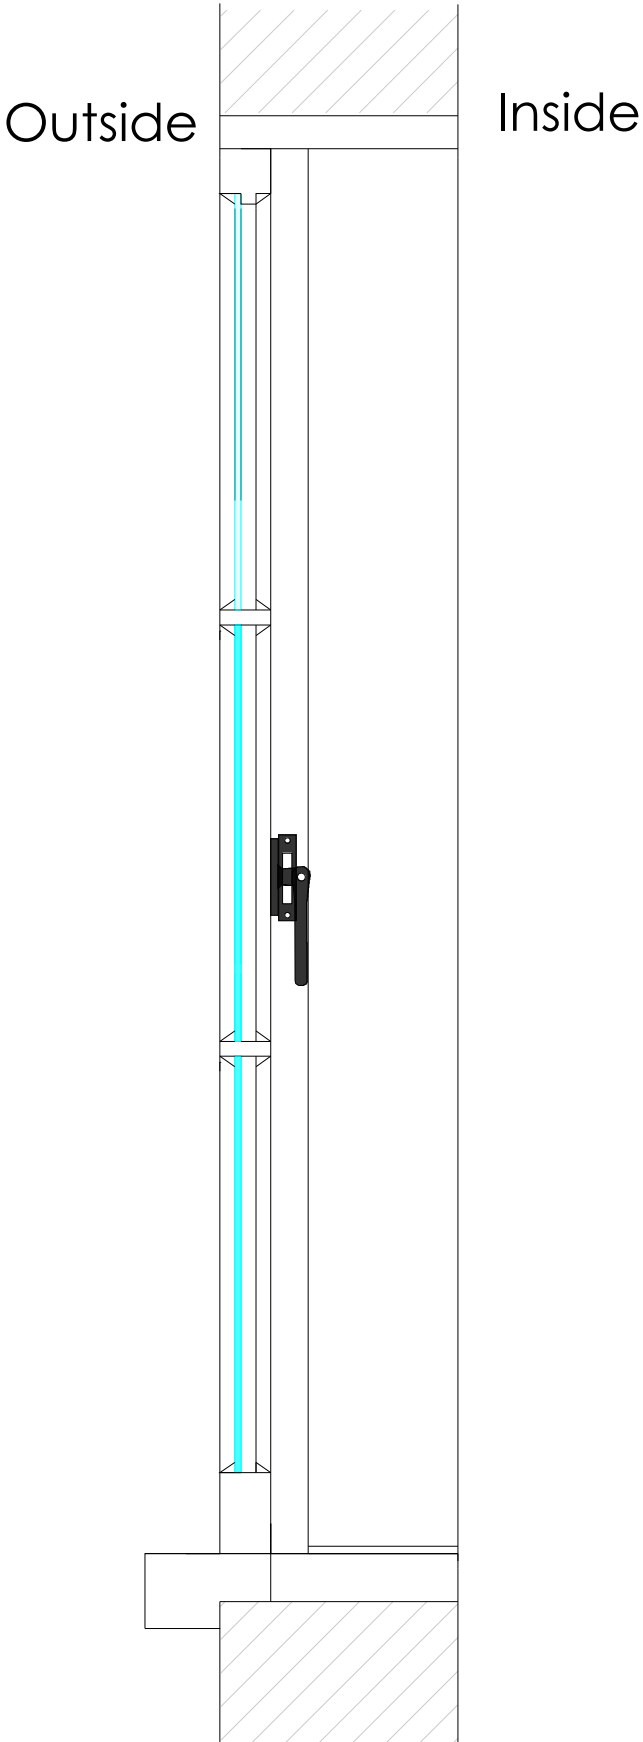

All measurements are to be checked on-site for validation and authenticity with layouts indicative only

No amendments or copies are to be produced without prior consent from Rapleys LLP. Do not scale from drawing

Ref	Date	Revision
-	-	-

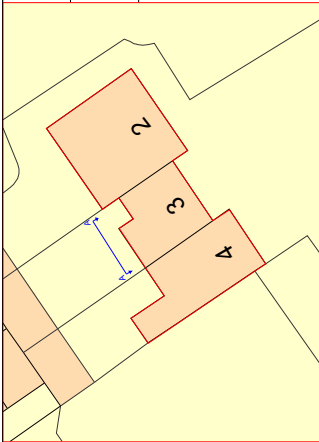

Client
Letchworth Garden City
Heritage Foundation

Job Title

3 Letchworth Ln, Letchworth
Garden City SG6 3ND

Drawing Title
Proposed Window and
Sectional Drawings

Scale	Size	Date	Drawn
1:10 1:5	A3	DEC 2024	AS

RAPLEYS

RAPLEYS LLP
One Upper James Street
London W1F 9DF
Tel: 0370 777 6292
www.rapleys.com

DRAWING NO:
24-03301- PR-002