

- NOTES**
1. The contractor is responsible for verifying all site & setting out dimensions before commencing work.
 2. This drawing is to be read in conjunction with all relevant Architectural and M&E drawings.
 3. All dimensions in millimeters unless stated otherwise.



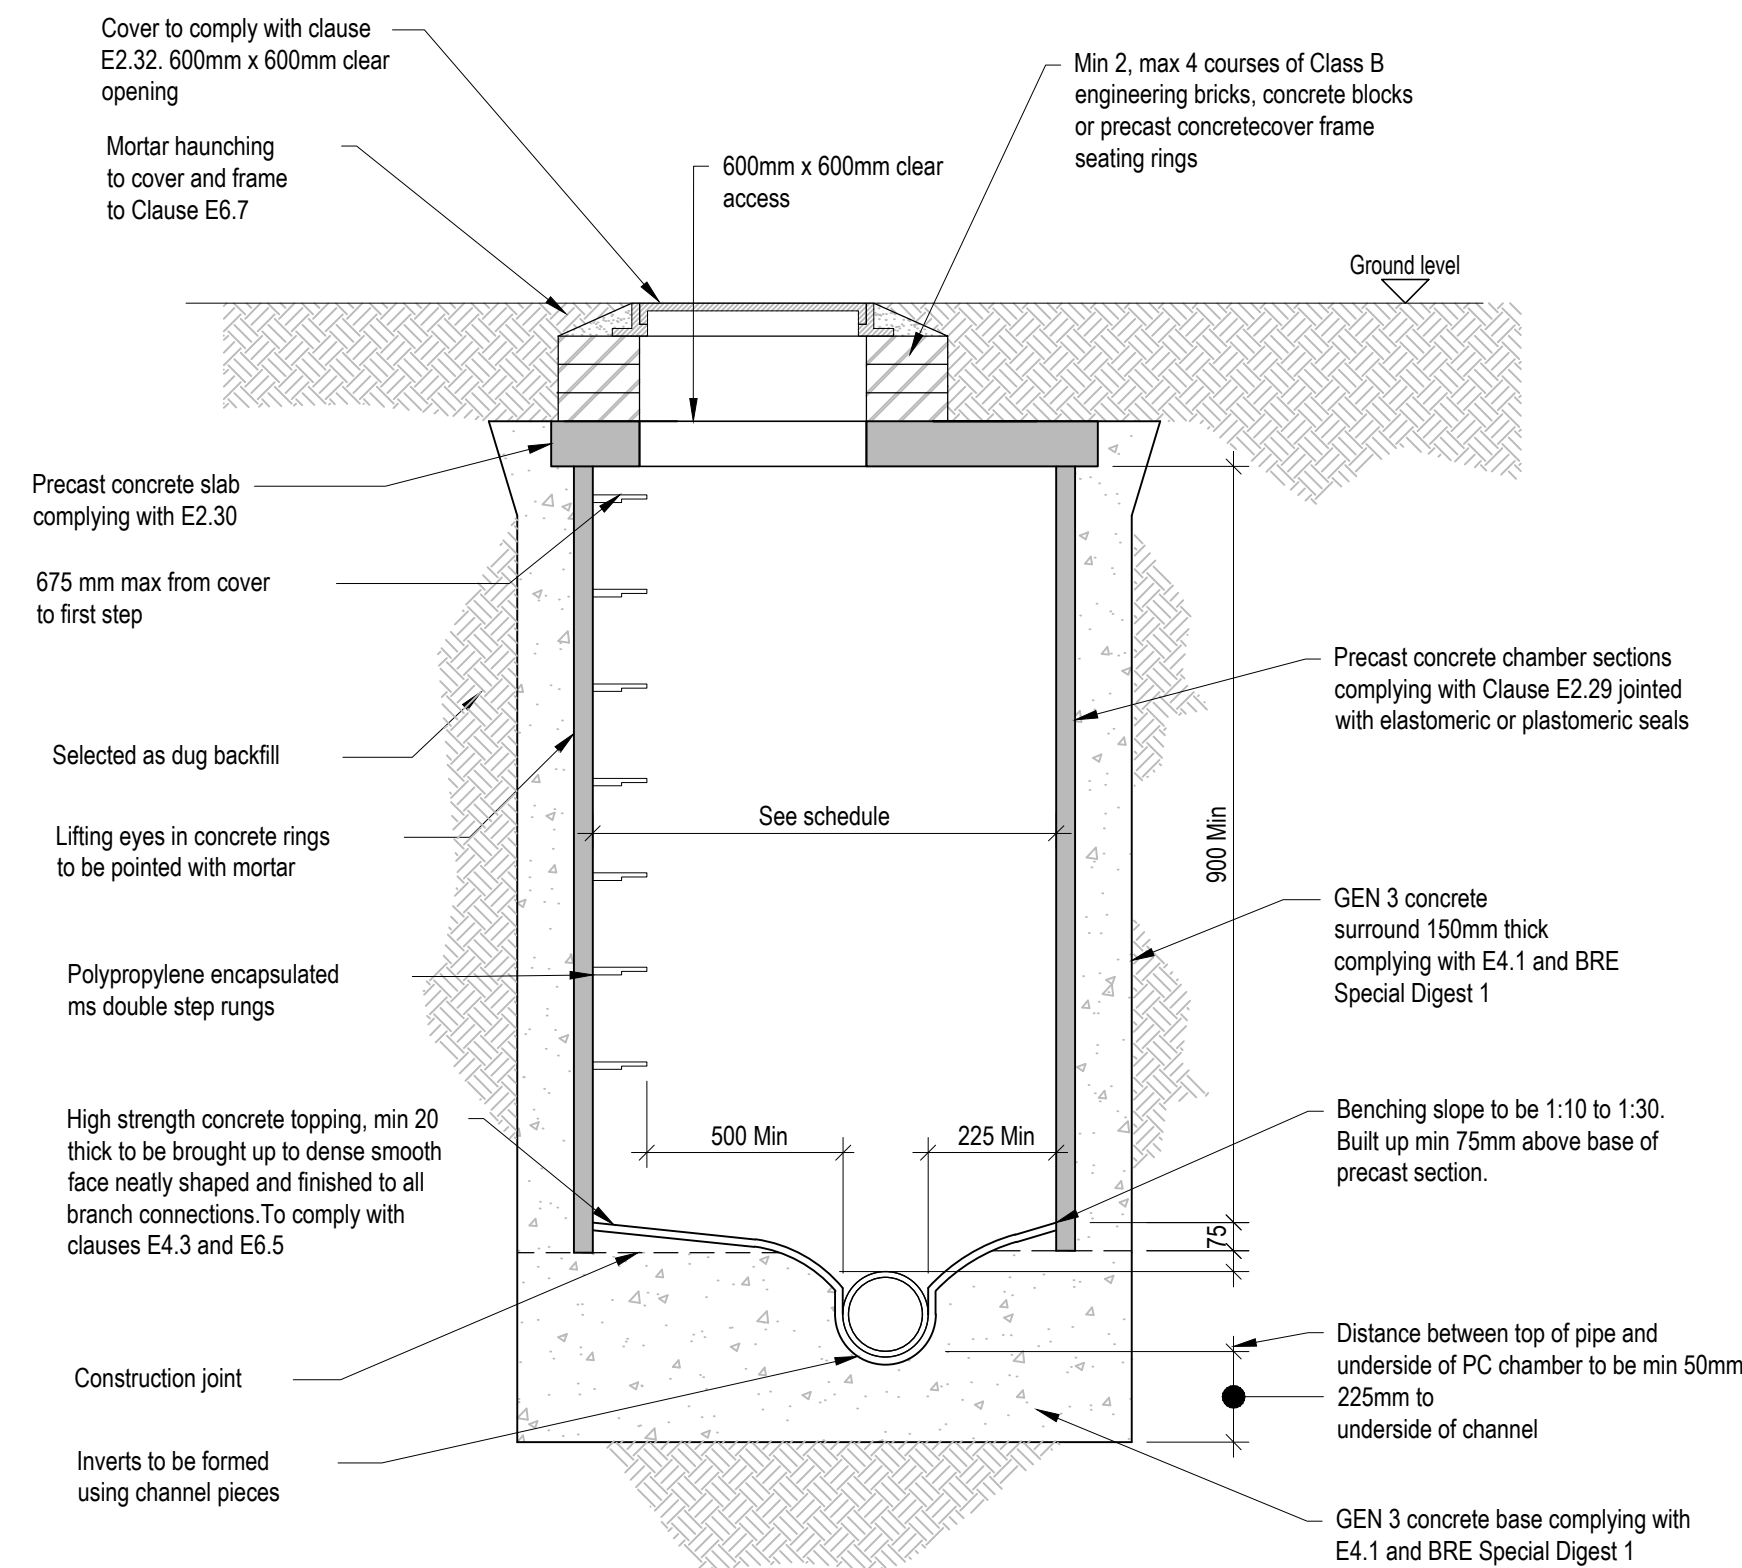


FIG B10 - TYPE B MANHOLE - SECTION

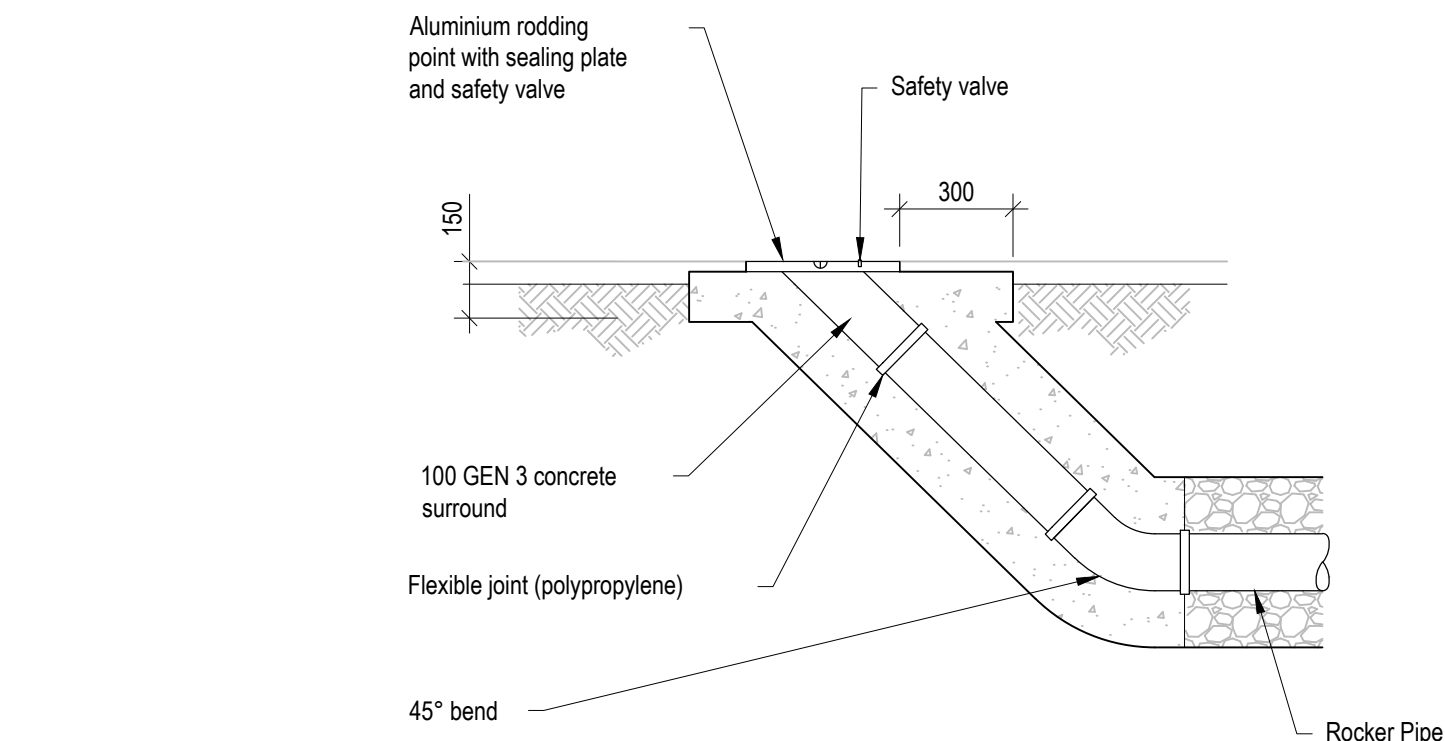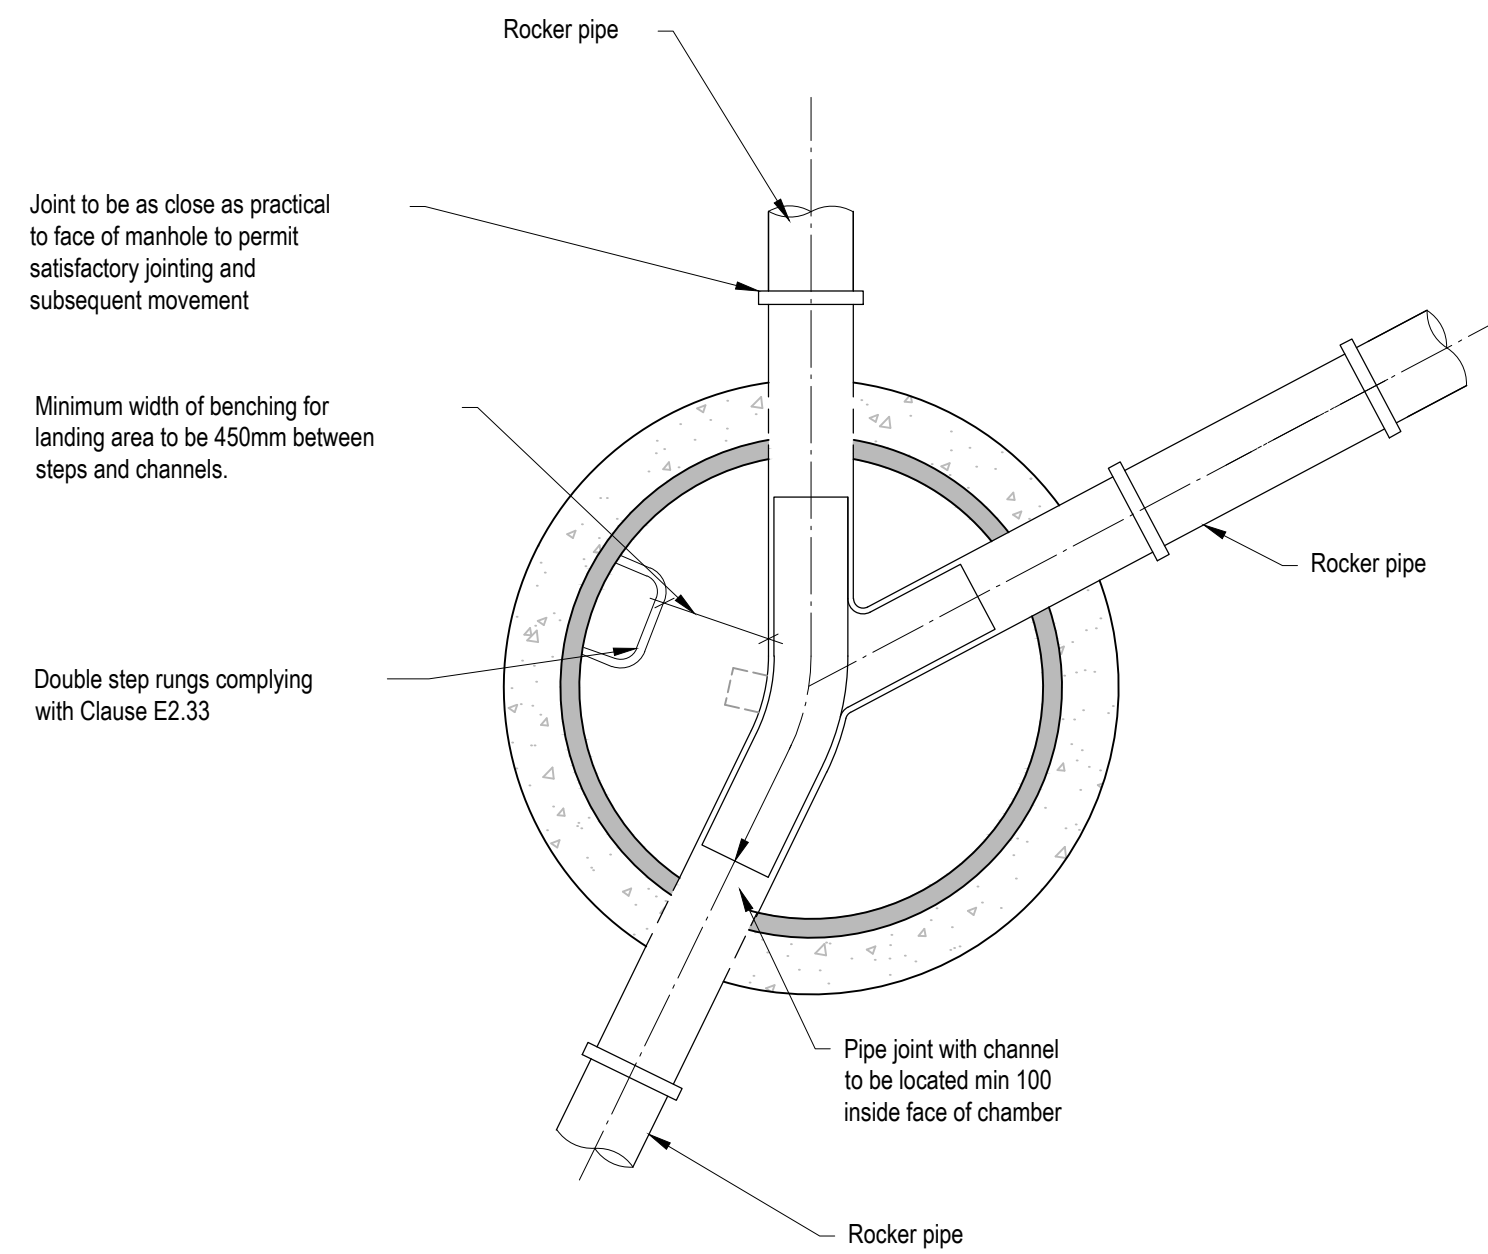

RODDING EYE

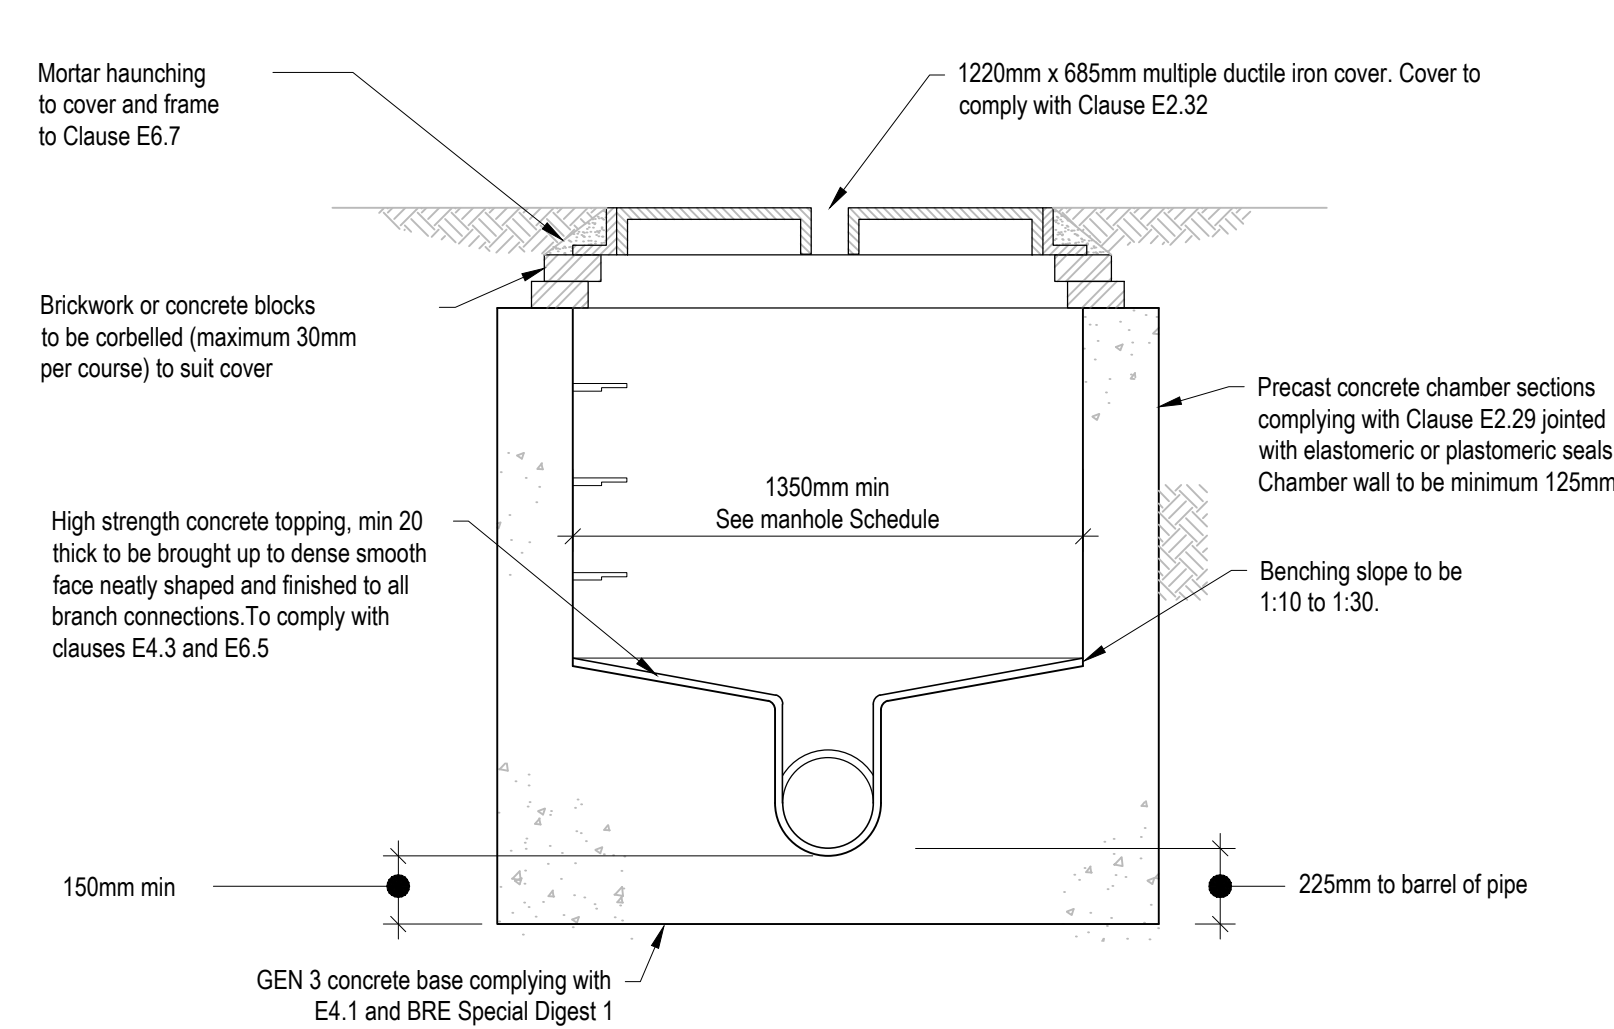


FIG B15 - TYPE C MANHOLE - SECTION





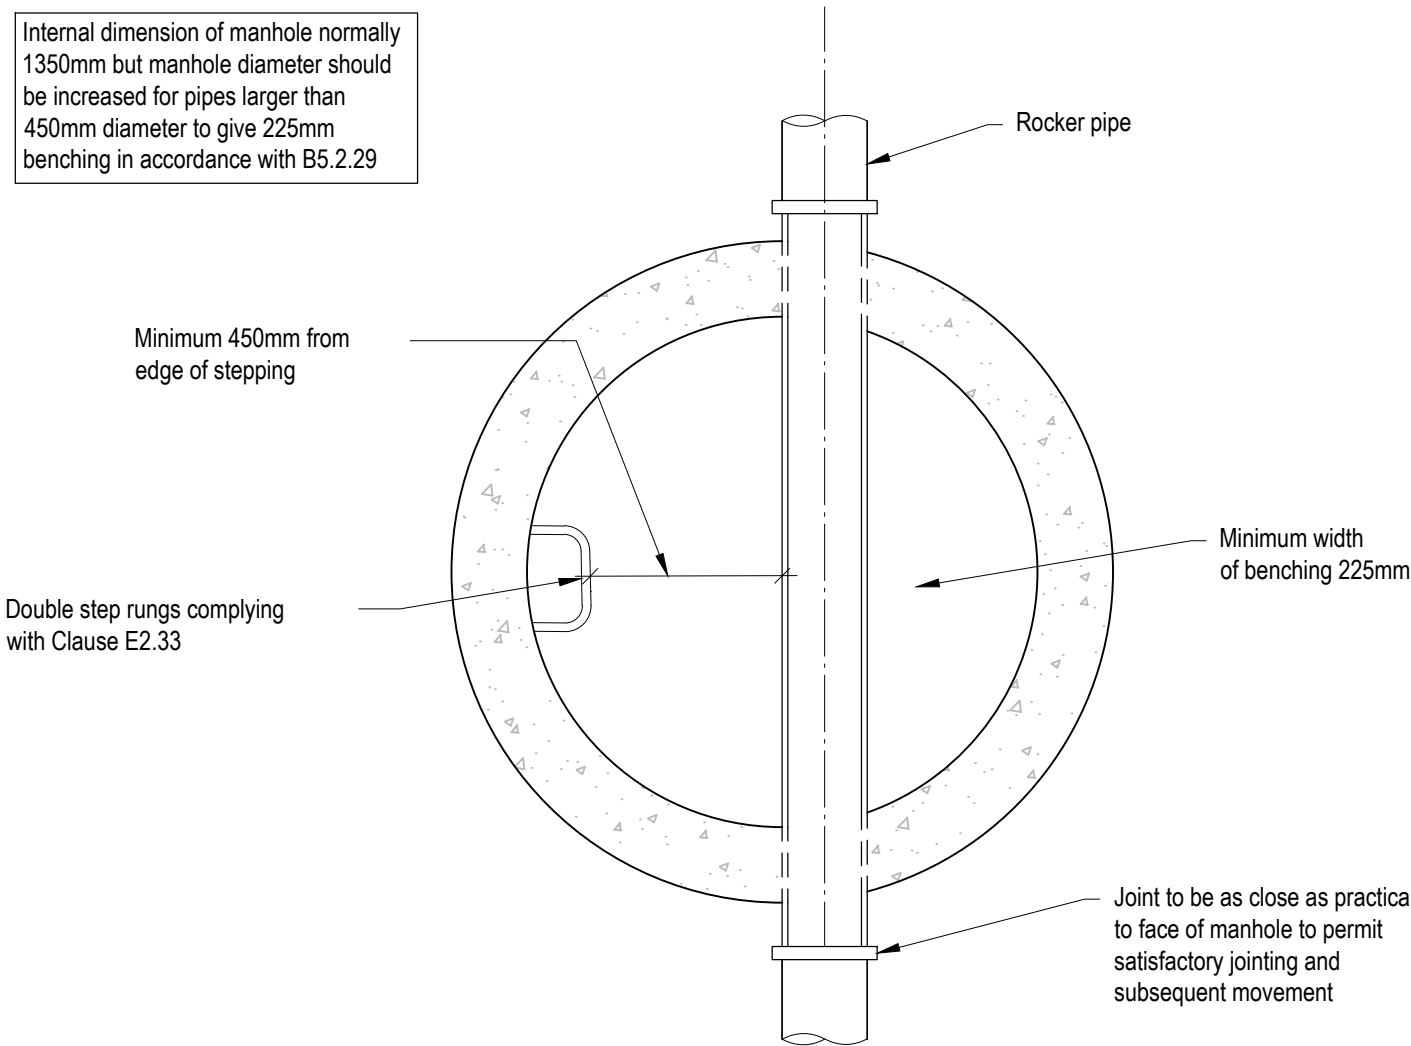


FIG B15 - TYPE C MANHOLE - PLAN

DEPTH TO SOFFIT: LESS THAN 1.5m
SEE SCHEDULE FOR DIMENSIONS AND GA FOR CONNECTIONS

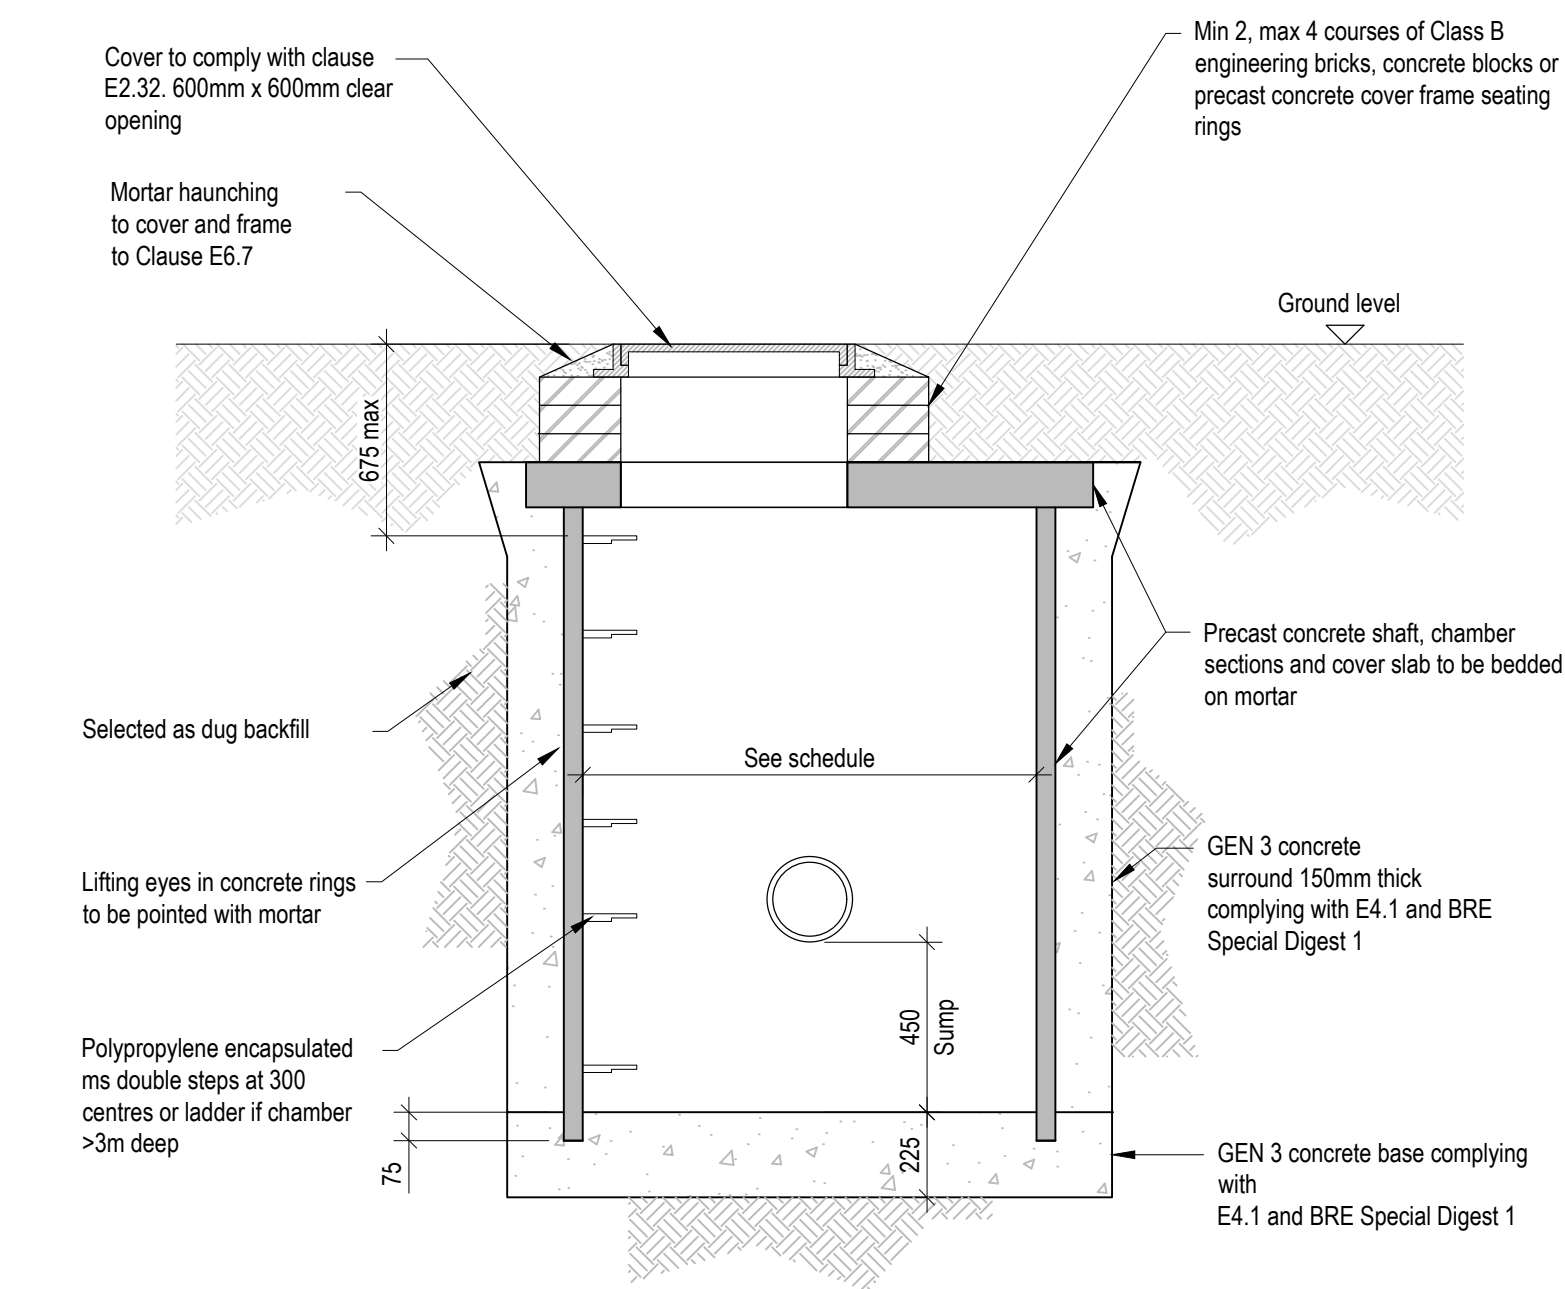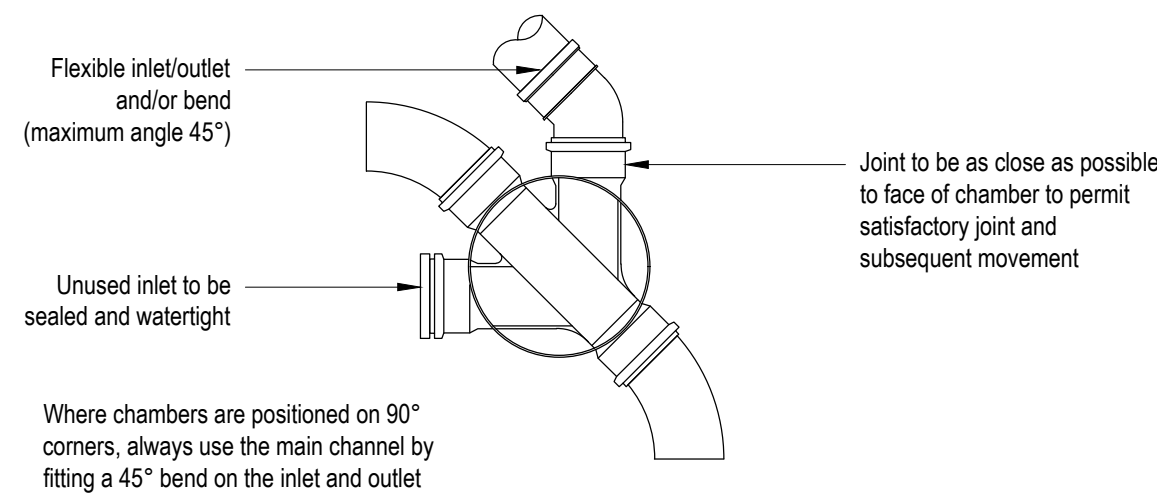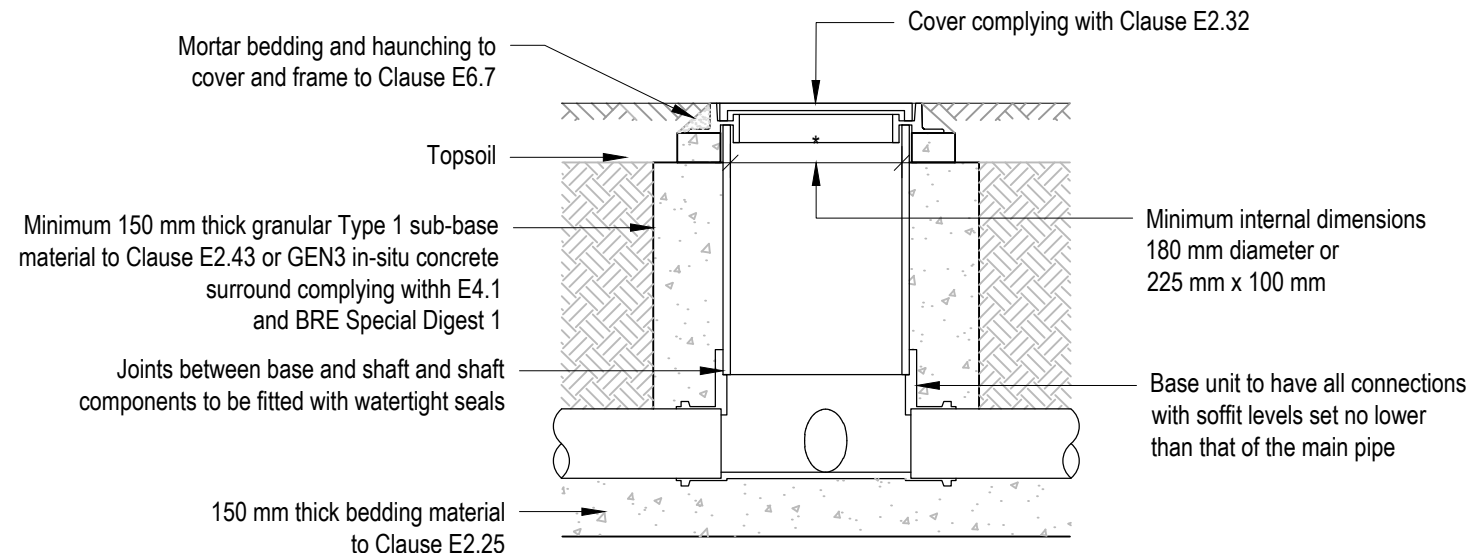

PRECAST CONCRETE CATCHPIT DETAIL

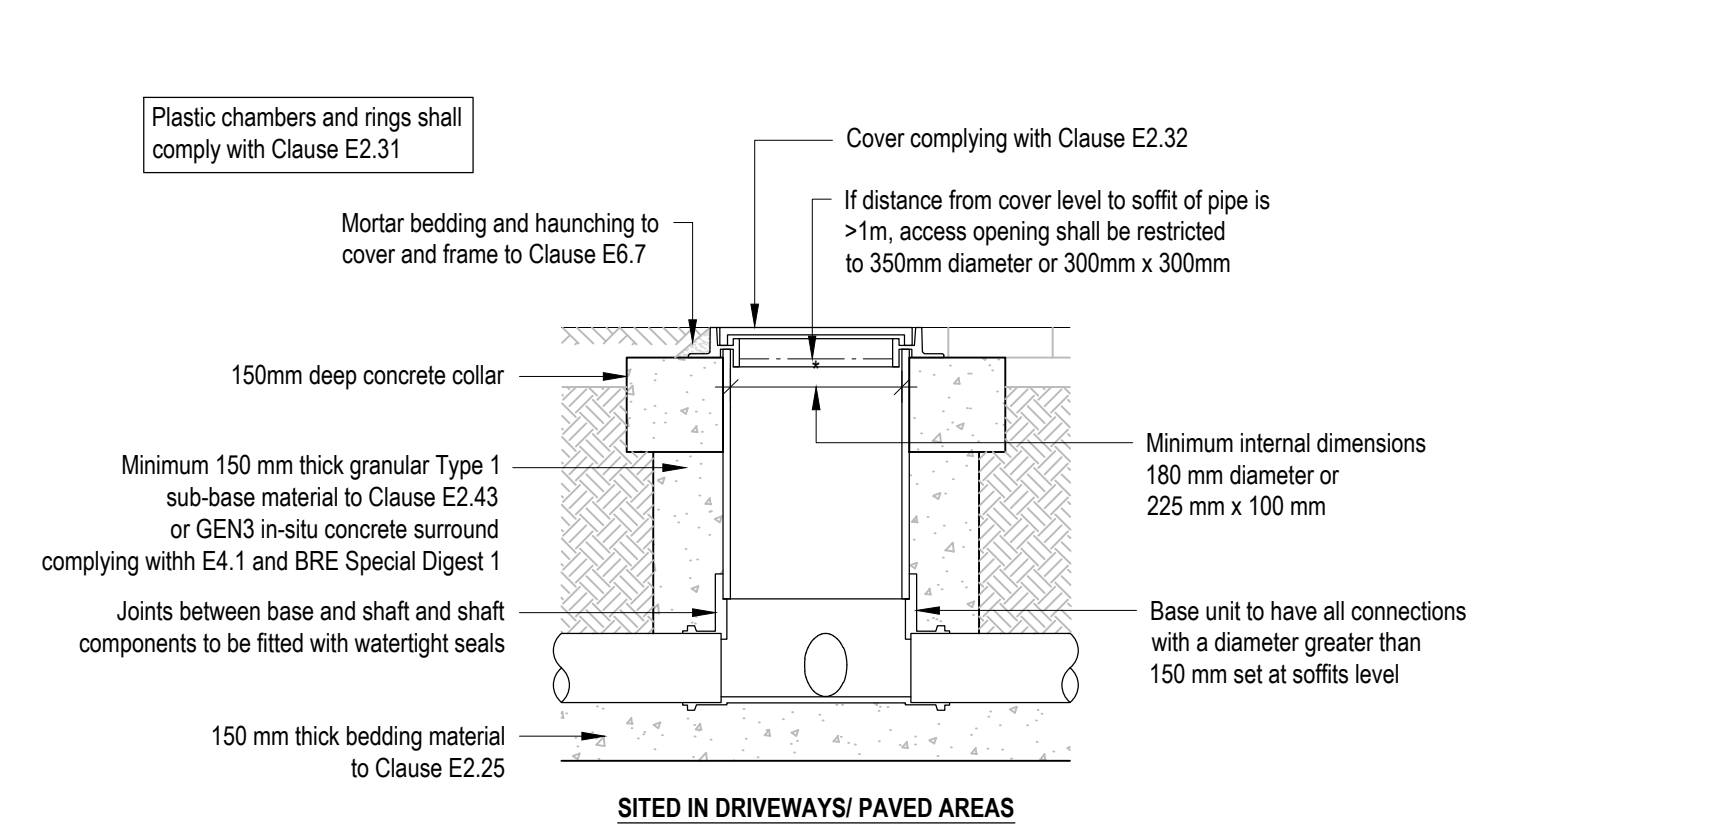

Note: Where the access chamber is in the highway (including any footway) the highway Authority can have specific requirements

FIGURE B 23 - TYPE E - TYPICAL INSPECTION CHAMBER DETAIL

For 450 diameter chambers in -depth from cover level to soffit of pipe up to 2m flexible material construction
Scale: 1:20

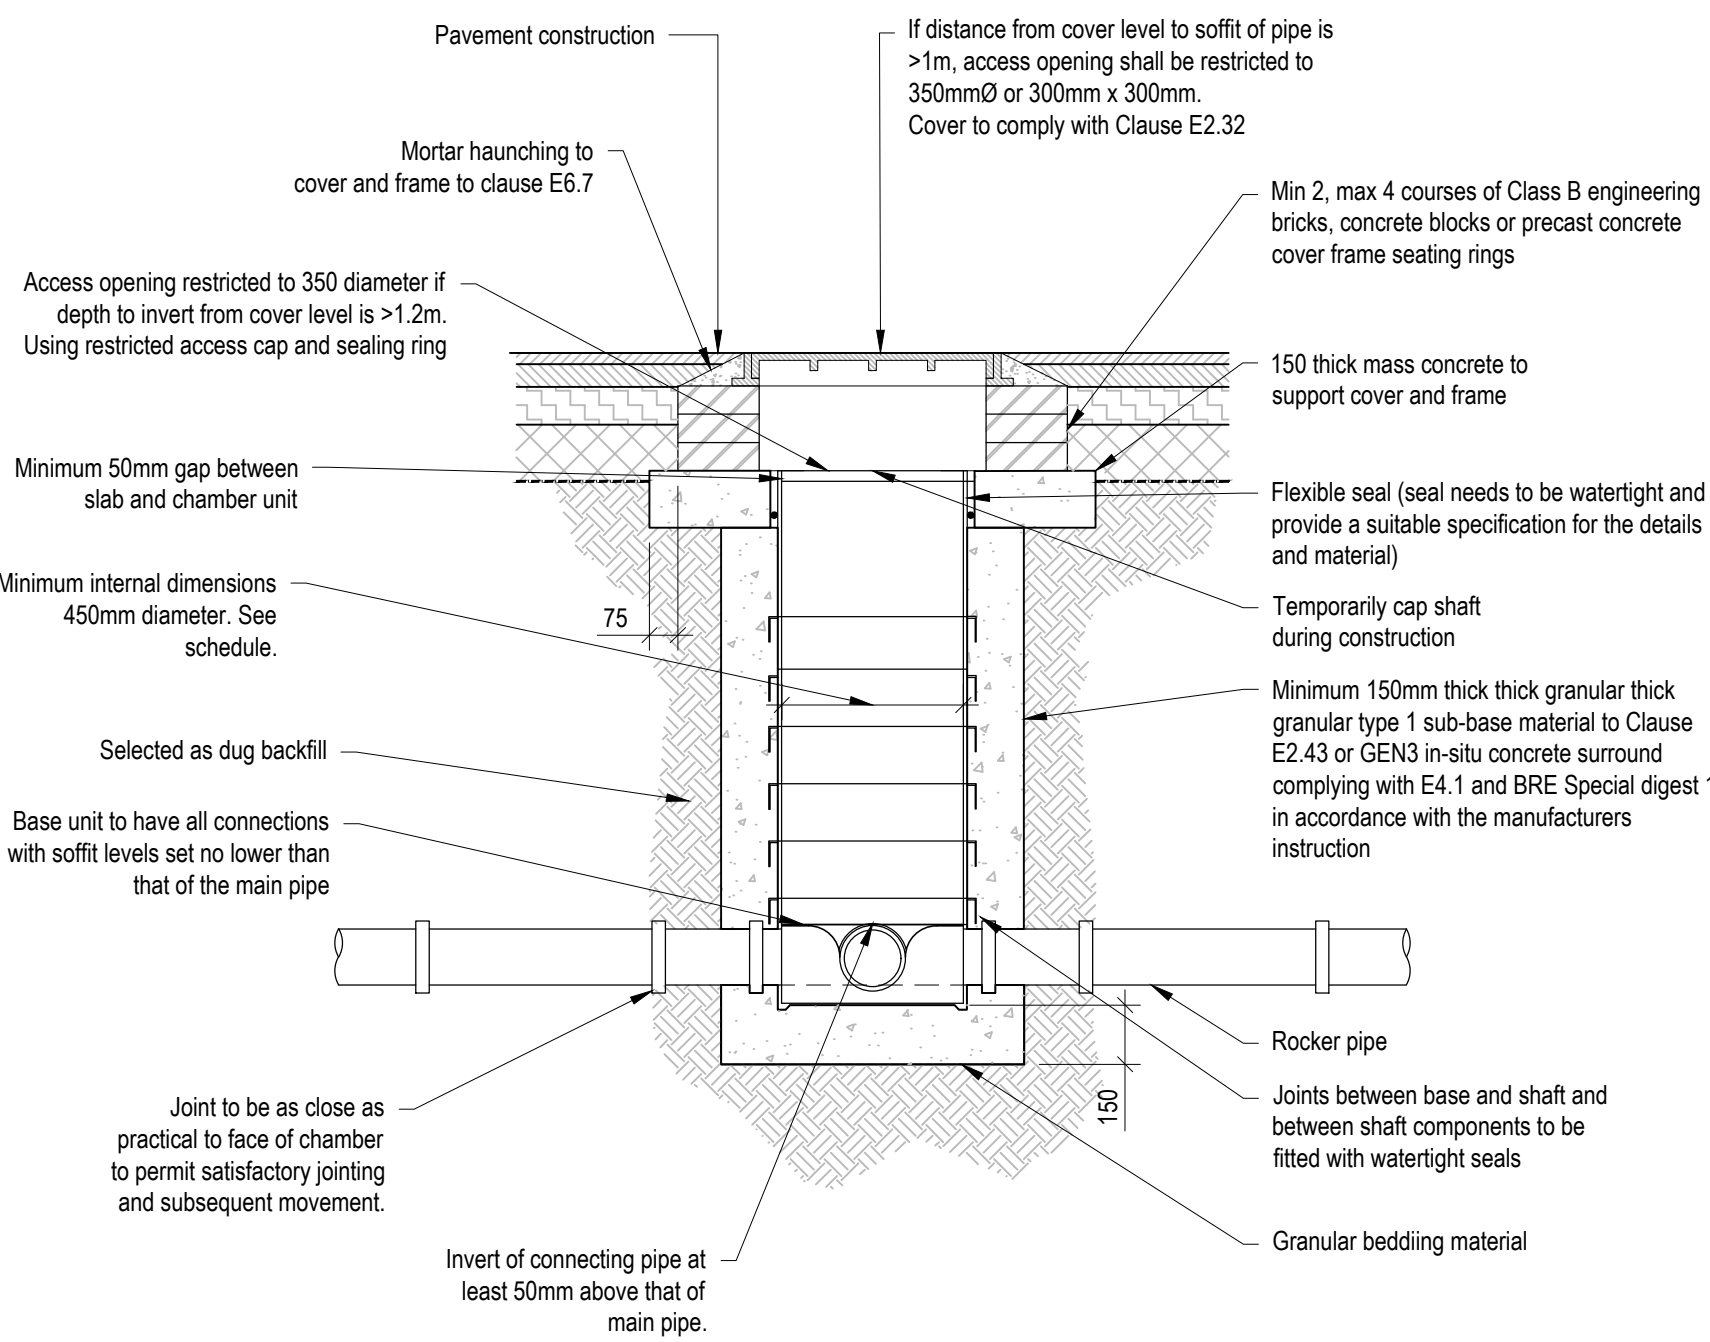


FIG B 18 - TYPE D - PLASTIC INSPECTION CHAMBER

Depth from cover to soffit of pipe up to 3m - flexible material construction for use in areas subject to vehicle loading
Scale: 1:20

Revision History					
Rev	Comment	By	Chkd	Appr	Date
P01	ISSUED FOR PLANNING	SK	SB	SB	06/08/2024
Current Revision					
T01	ISSUED FOR TENDER	IK	PR	SB	30/09/2024

TENDER

REDROW HOMES LIMITED

Robert West

1 Paris Garden
London
SE1 8ND
t: 0203 773 7880
www.robertwest.co.uk

Project
LAND ADJACENT TO ROYSTON ROAD,
BARKWAY

Drawing Title
PROPOSED DRAINAGE DETAILS
SHEET 1

RWCL Internal Register reference: 4929-002

Scales @ A1

5051 - T01