


1. All dimensions to be checked on site. All details and dimensions relating to sub-Contractors work must be checked and agreed between the sub-Contractor or supplier and the general Contractor.
 2. This drawing is to be read in conjunction with all relevant Architect's and Engineer's drawings and specification.
 3. The main Contractor is responsible for ensuring the stability of the structure whilst the works are in progress.
- Information regarding existing underground services is given in good faith after consultation with the relevant authority. No liability is accepted by the Consultant and the main Contractor is responsible for obtaining and checking all information and taking due care and attention whilst undertaking the works.

[illegible]

REDROW HOMES LIMITED

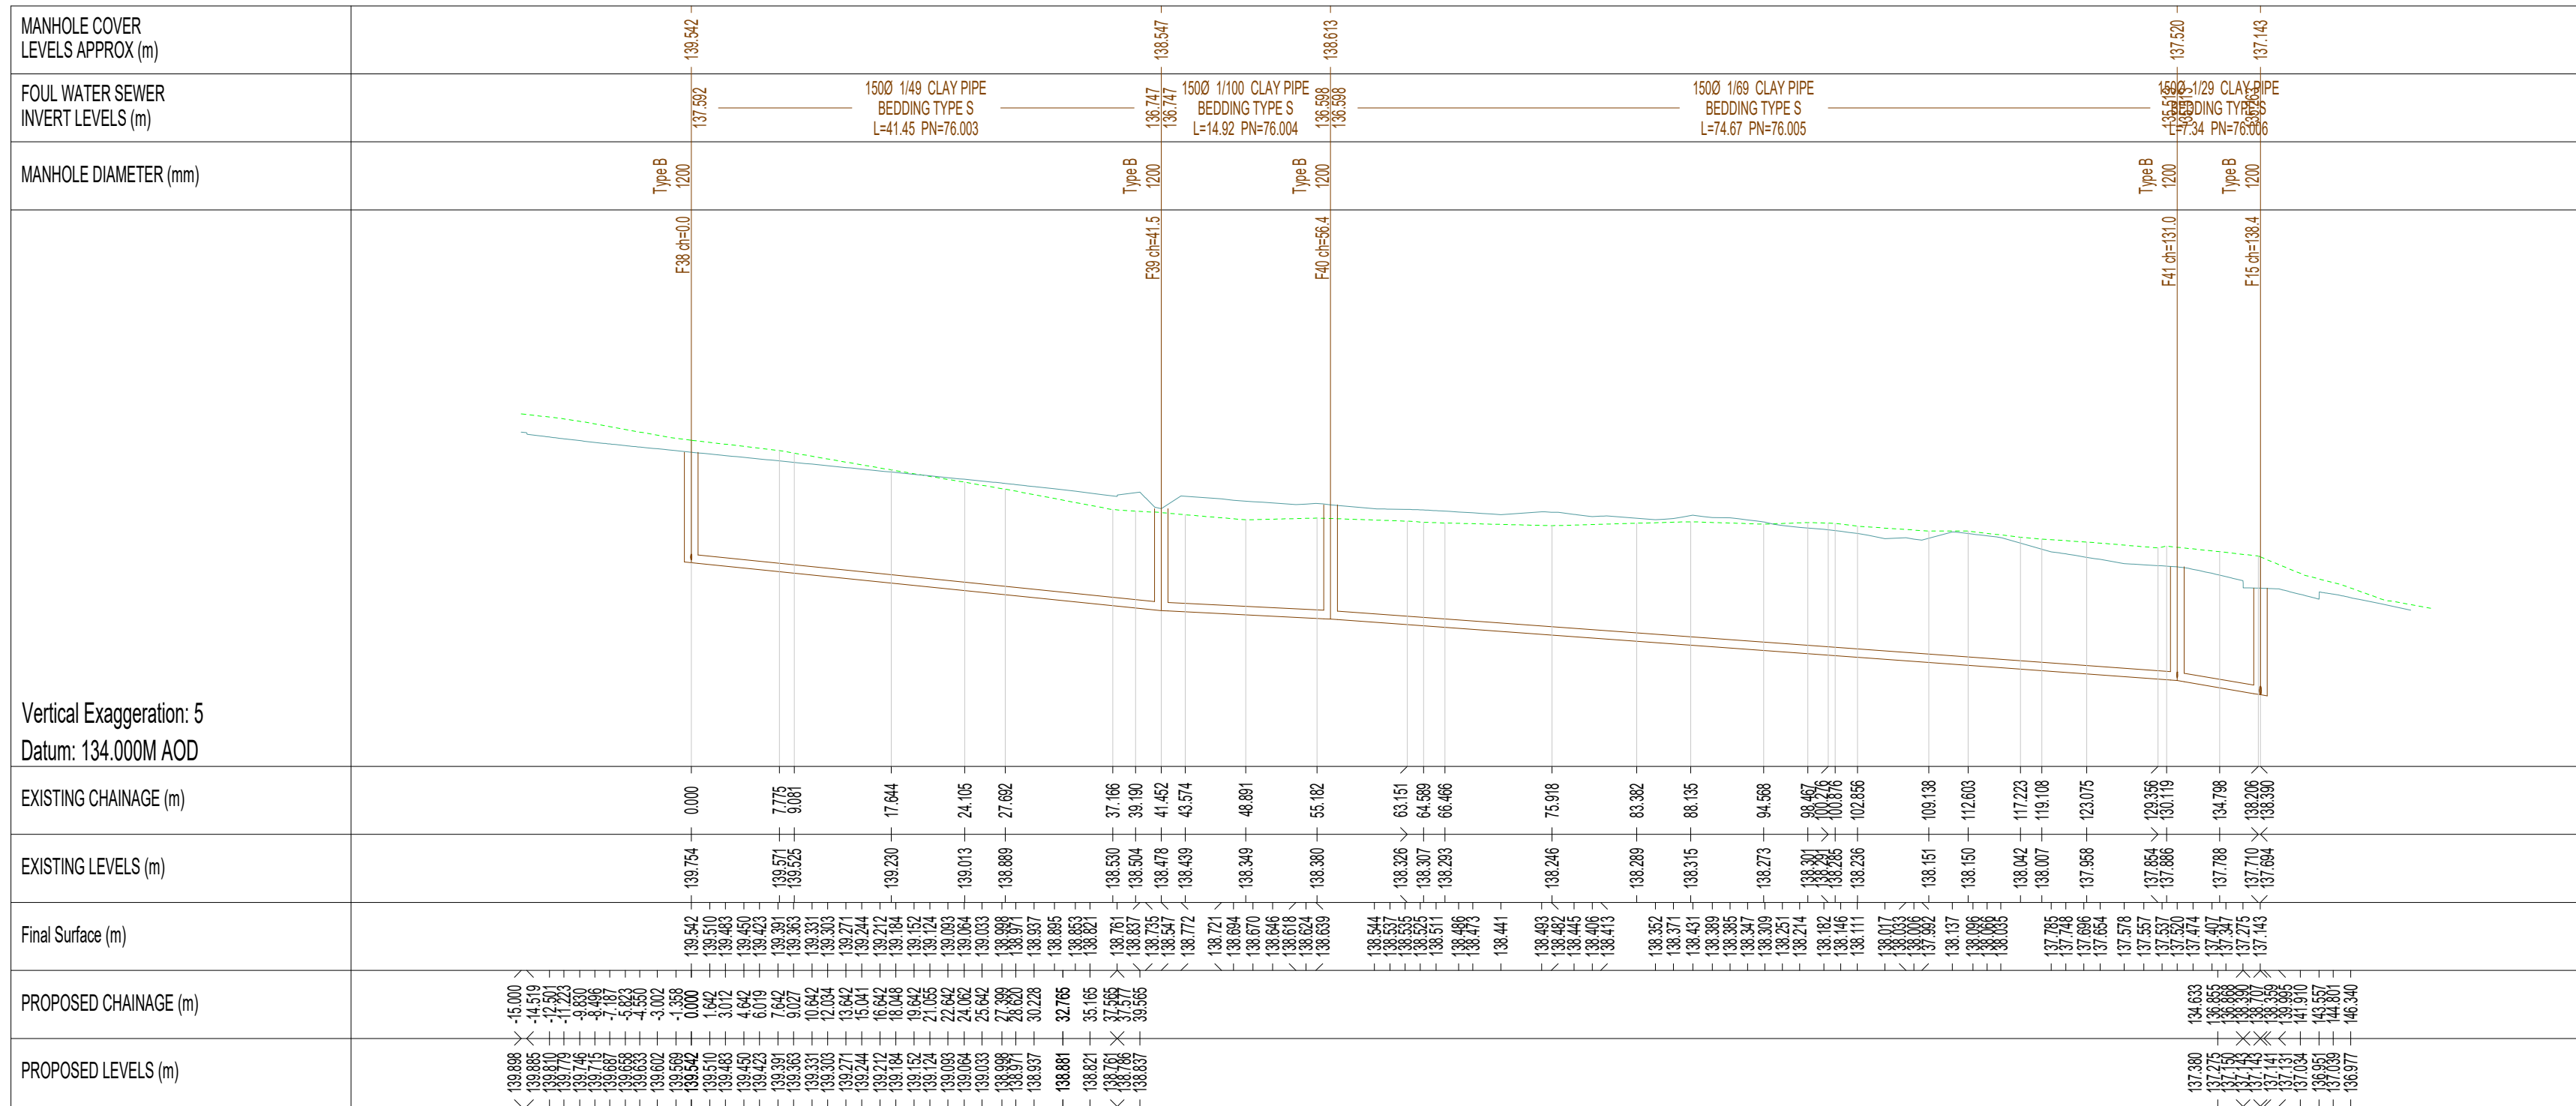

1 Paris Garden
London
SE1 8ND
t: 0203 773 7880
www.robertwest.co.uk

Drawing Title

PROPOSED FOUL WATER LONG SECTIONS
SHEET 3

RWCL Internal Register reference: 4929-002 Scales @ A1

5084-T01