


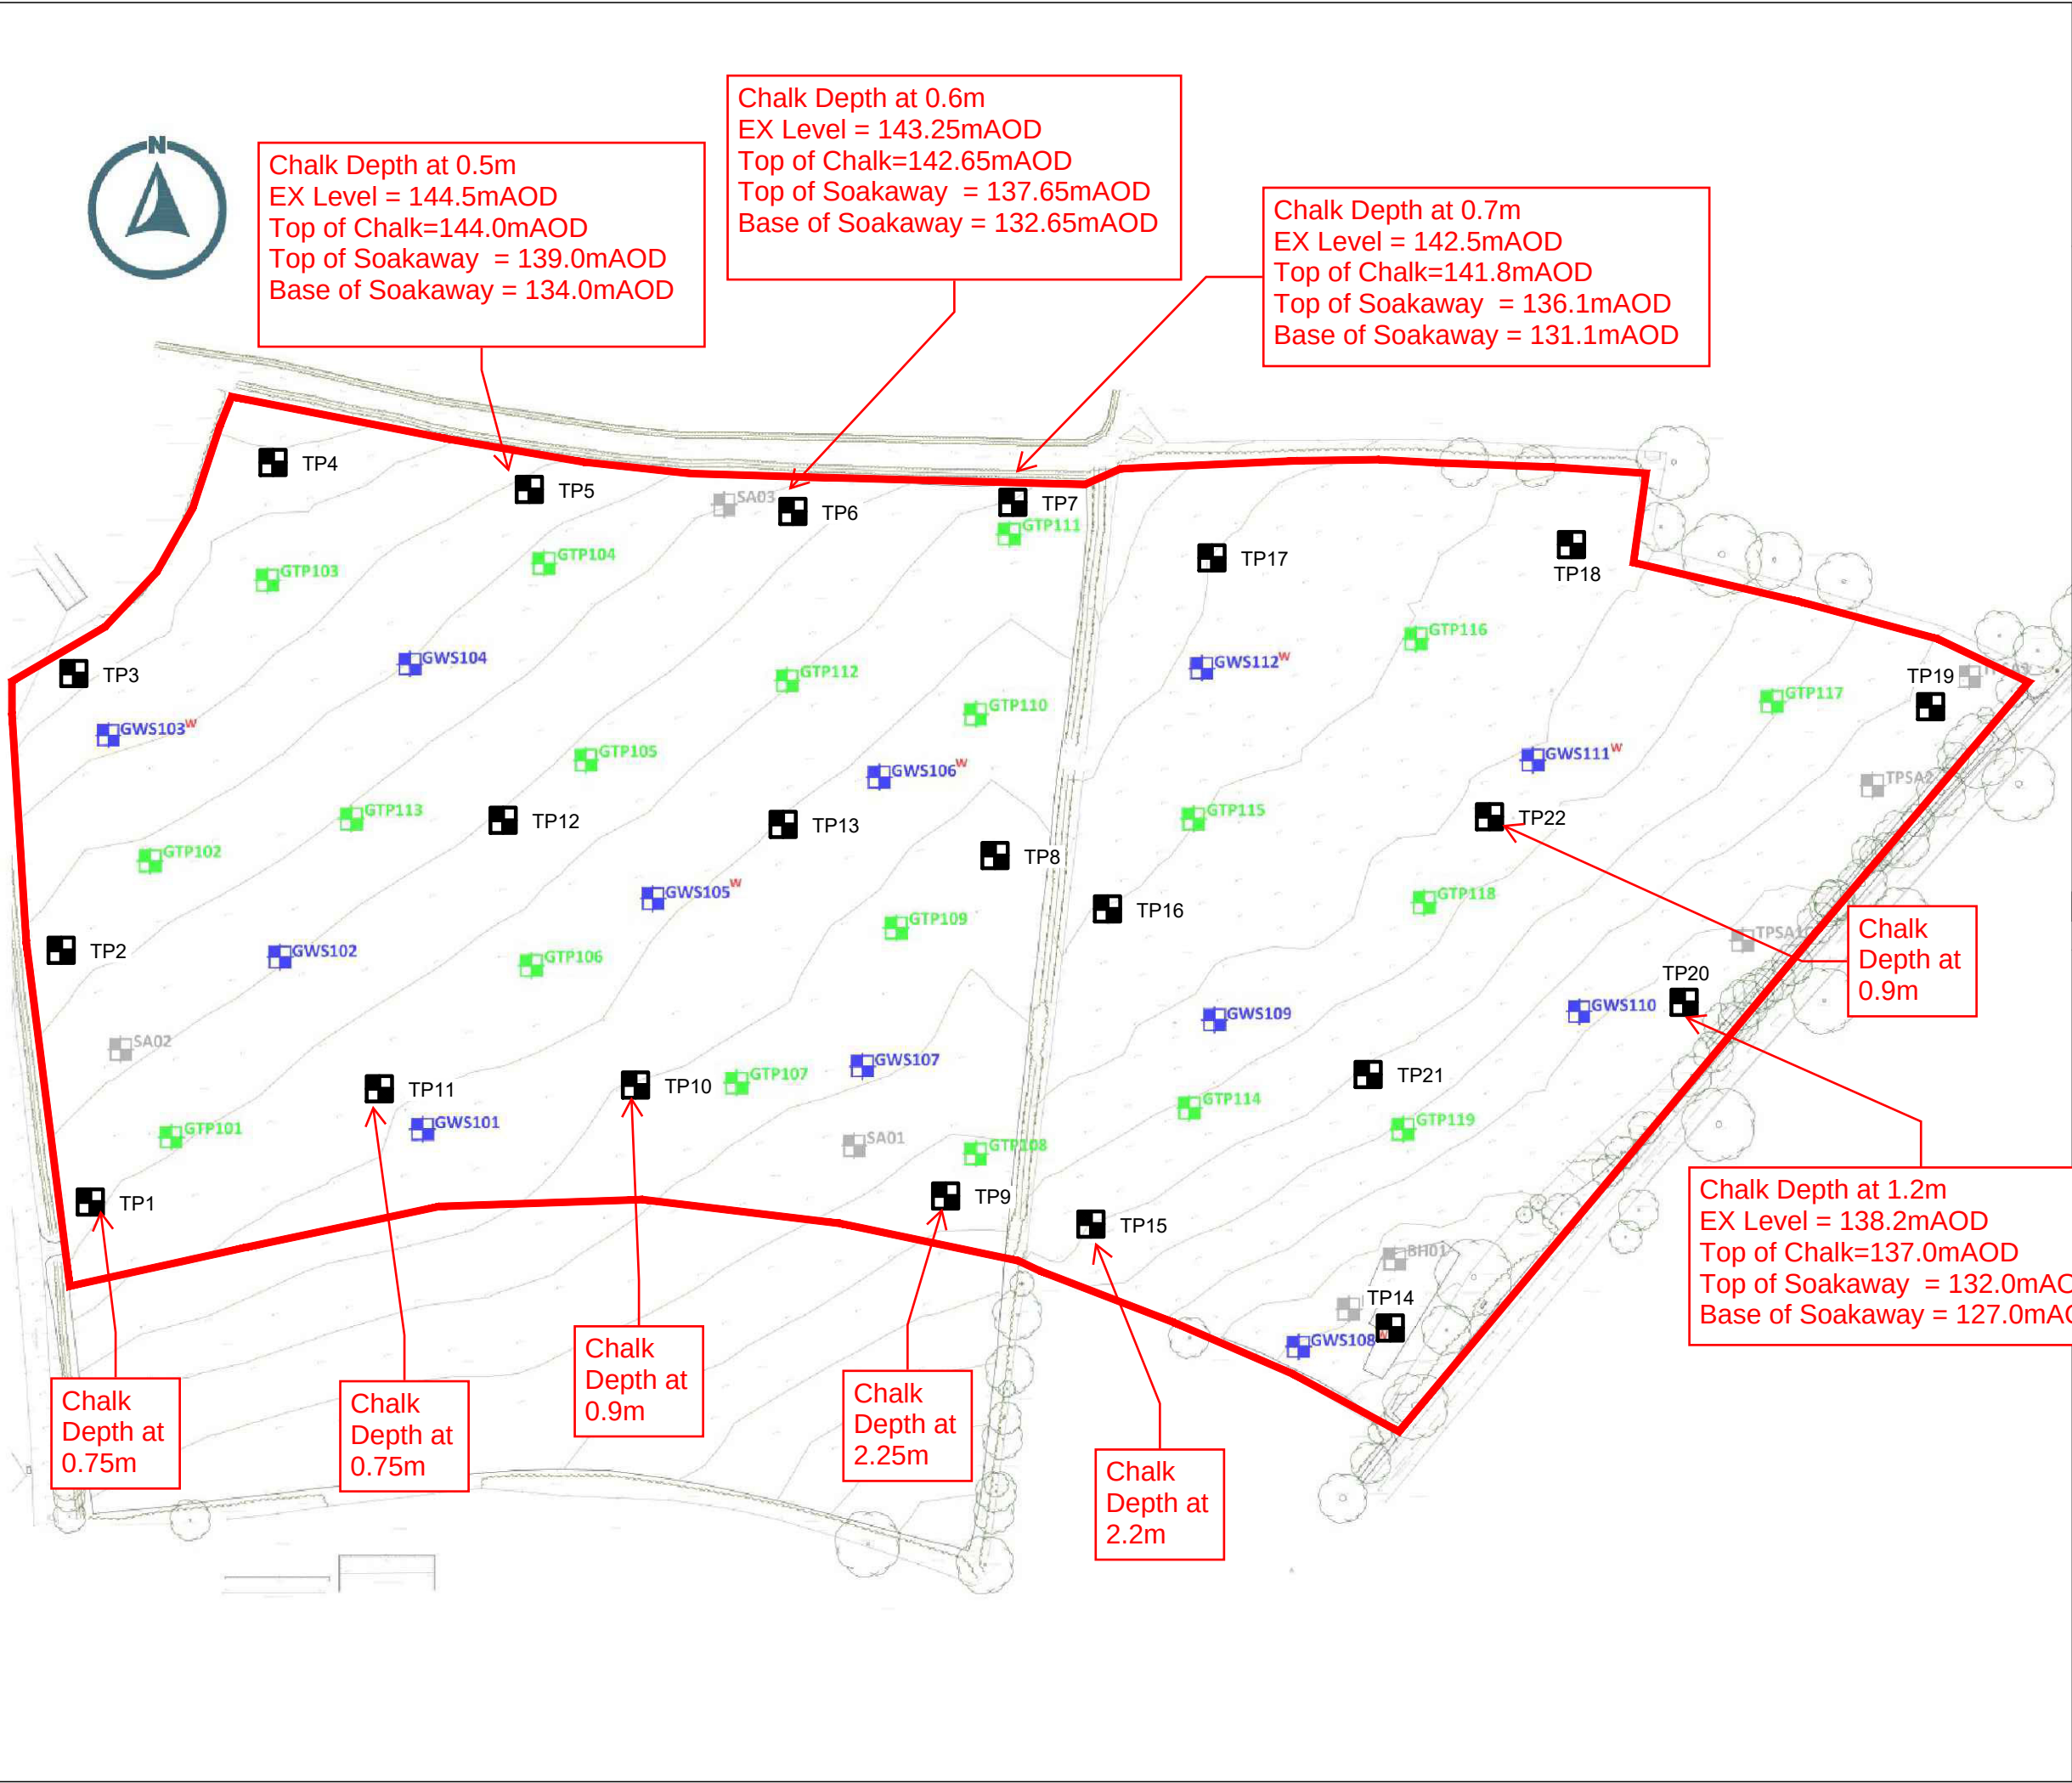

© 2024 RPS Group

Notes

1. This drawing has been prepared in accordance with the scope of RPS's appointment with its client and is subject to the terms and conditions of that appointment. RPS accepts no liability for any use of this document other than by its client and only for the purposes for which it was prepared and provided.
2. If received electronically it is the recipients responsibility to print to correct scale. Only written dimensions should be used.
3. This drawing should be read in conjunction with all other relevant drawings and specifications.

KEY:

TP1 INDICATES TRIAL PIT LOCATIONS BY RPS DATED MARCH 2024

P01	First Issue	RS	PA	05.03.24
Rev	Description	By	Apr	Date



Aurora House, Deltic Avenue, Rooksley, Milton Keynes MK13 8LD
T: +44 (0)1908 669 898 E: rpsmk@rpsgroup.com

Redrow Homes

Royston Road,
Barkway

Title Trial Pit Location Plan

RPS Project Number	Scale @ A3	Date Created
BMK23256	N.T.S.	05 March 2024
Task Team Manager	Information Author	Task Information Manager
PA	RS	PA
Status		
S2 (Suitable for Information)		
Document Number	Revision	
BMK23256-RPS-SI-00-DR-S-0050	P01	
Project Code - Originator - Vol/Sys - Level/Loc - Type - Role - Drawing Number		
rpsgroup.com		