

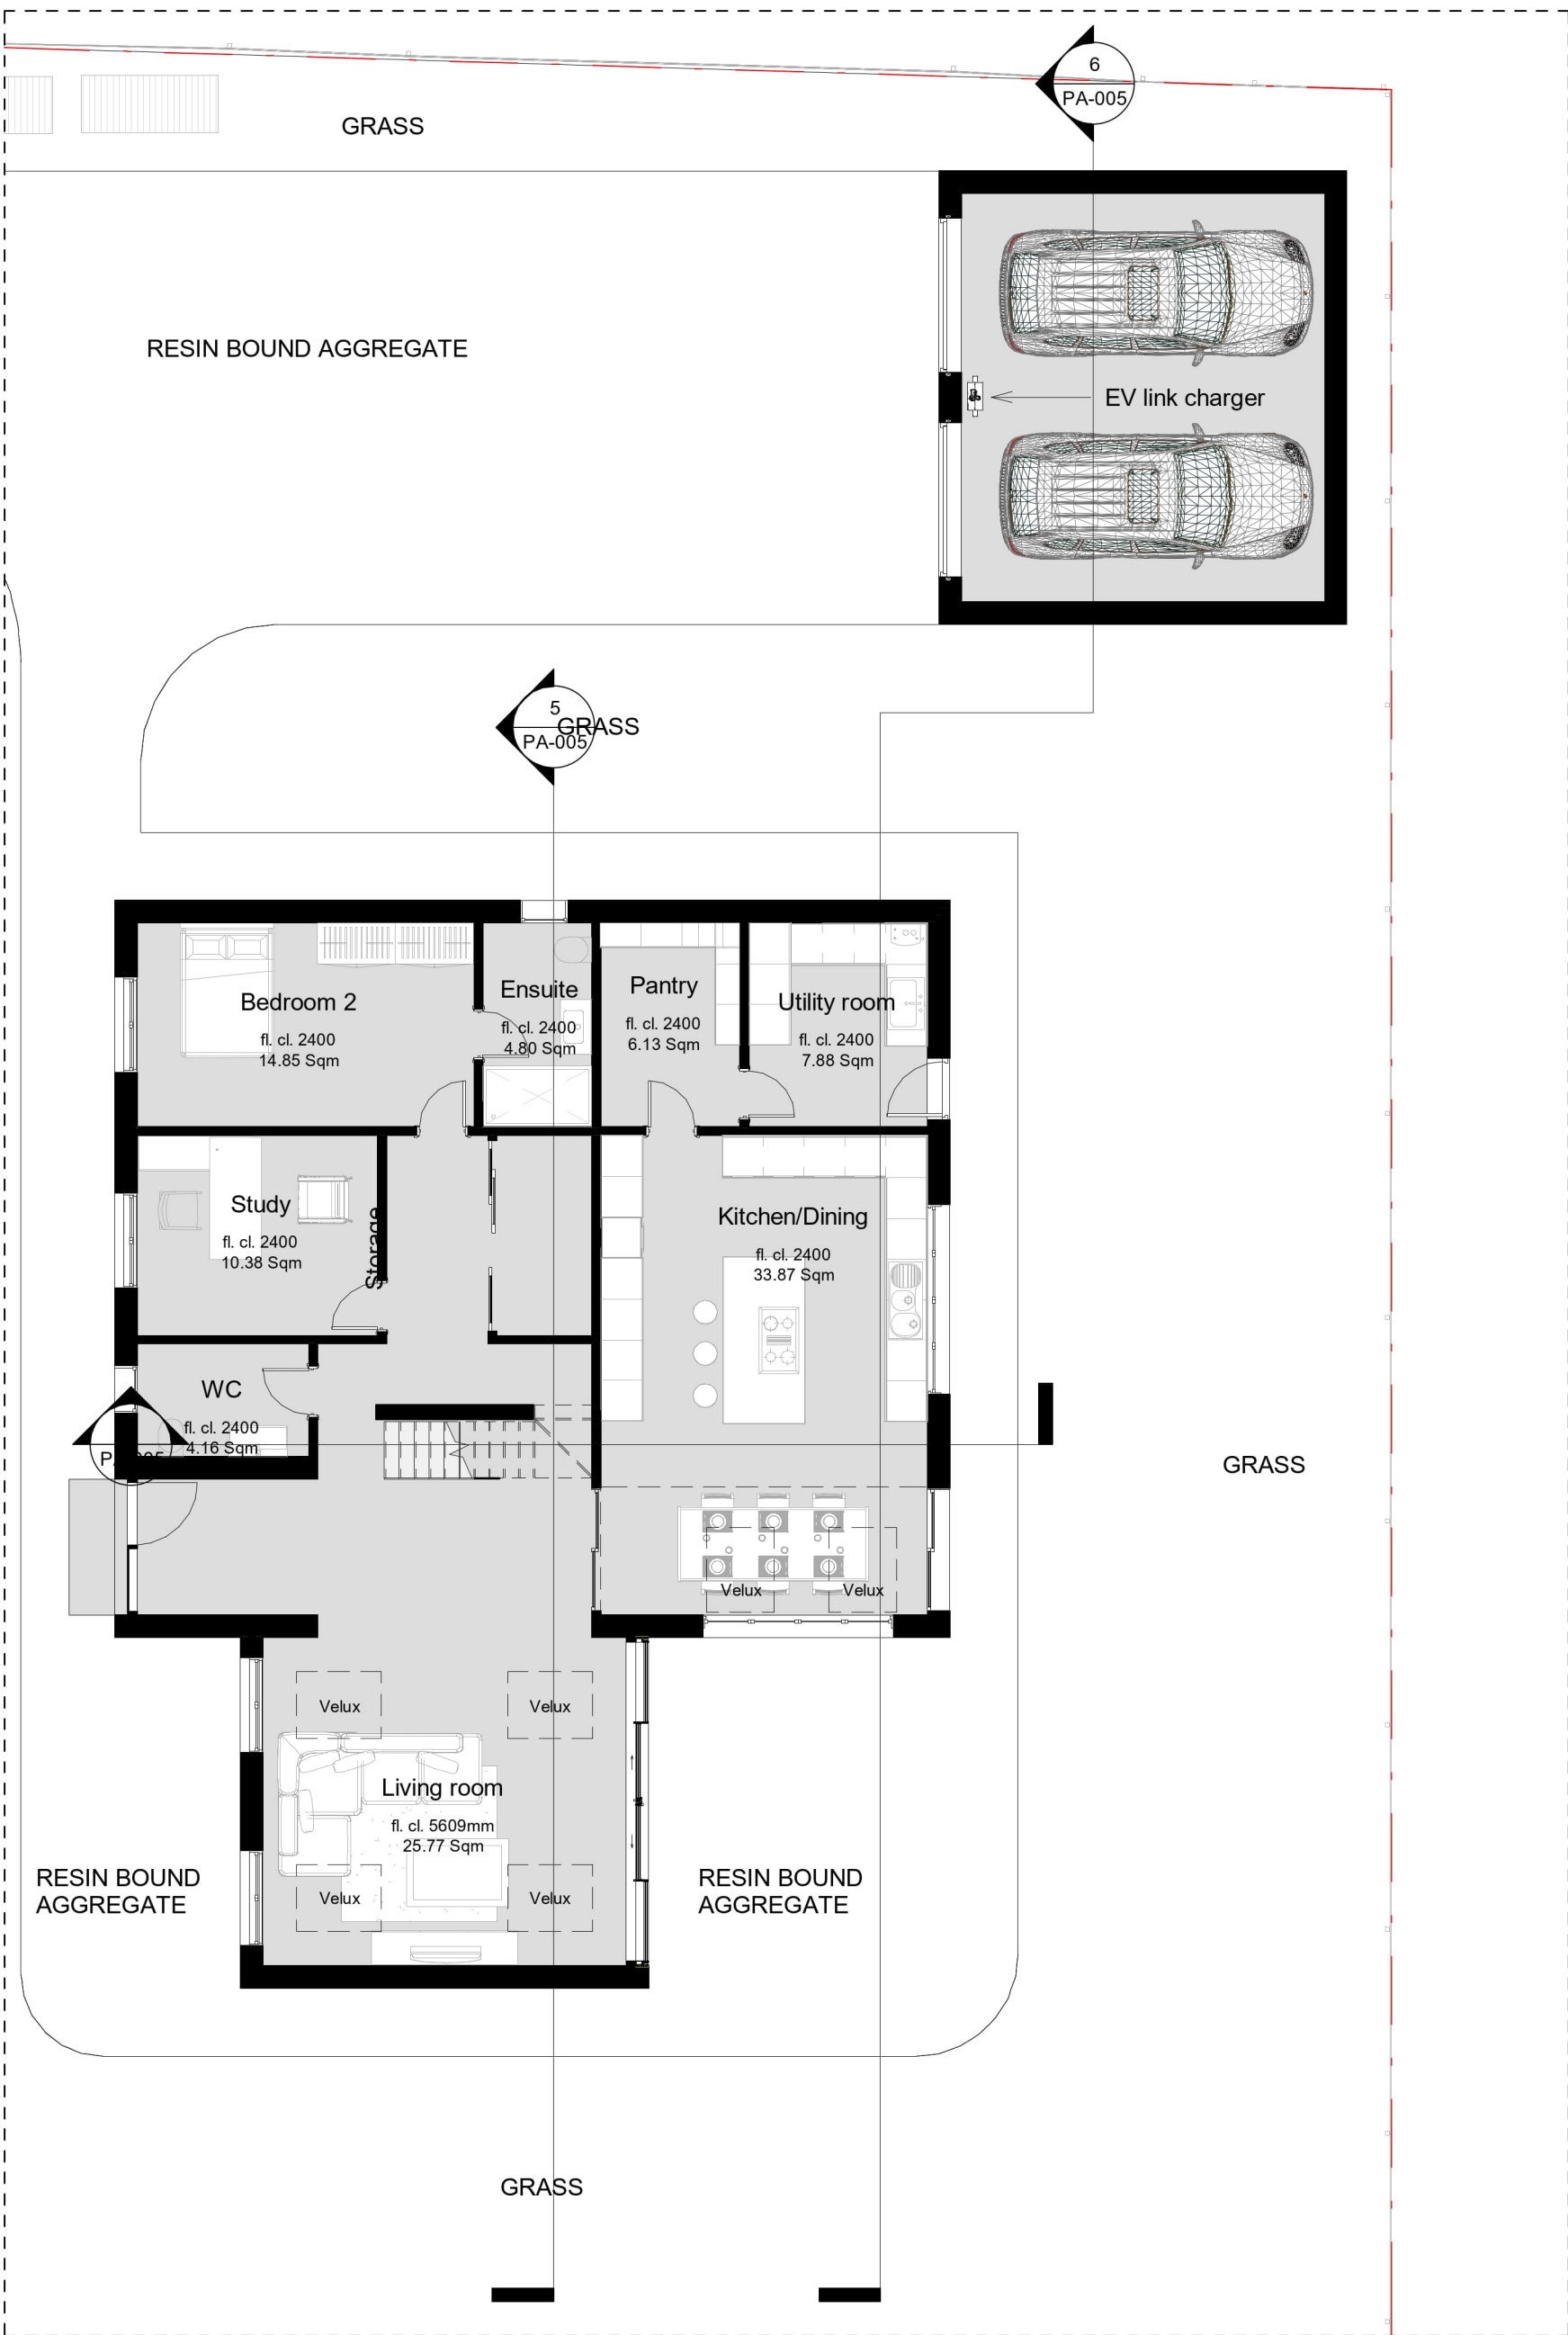


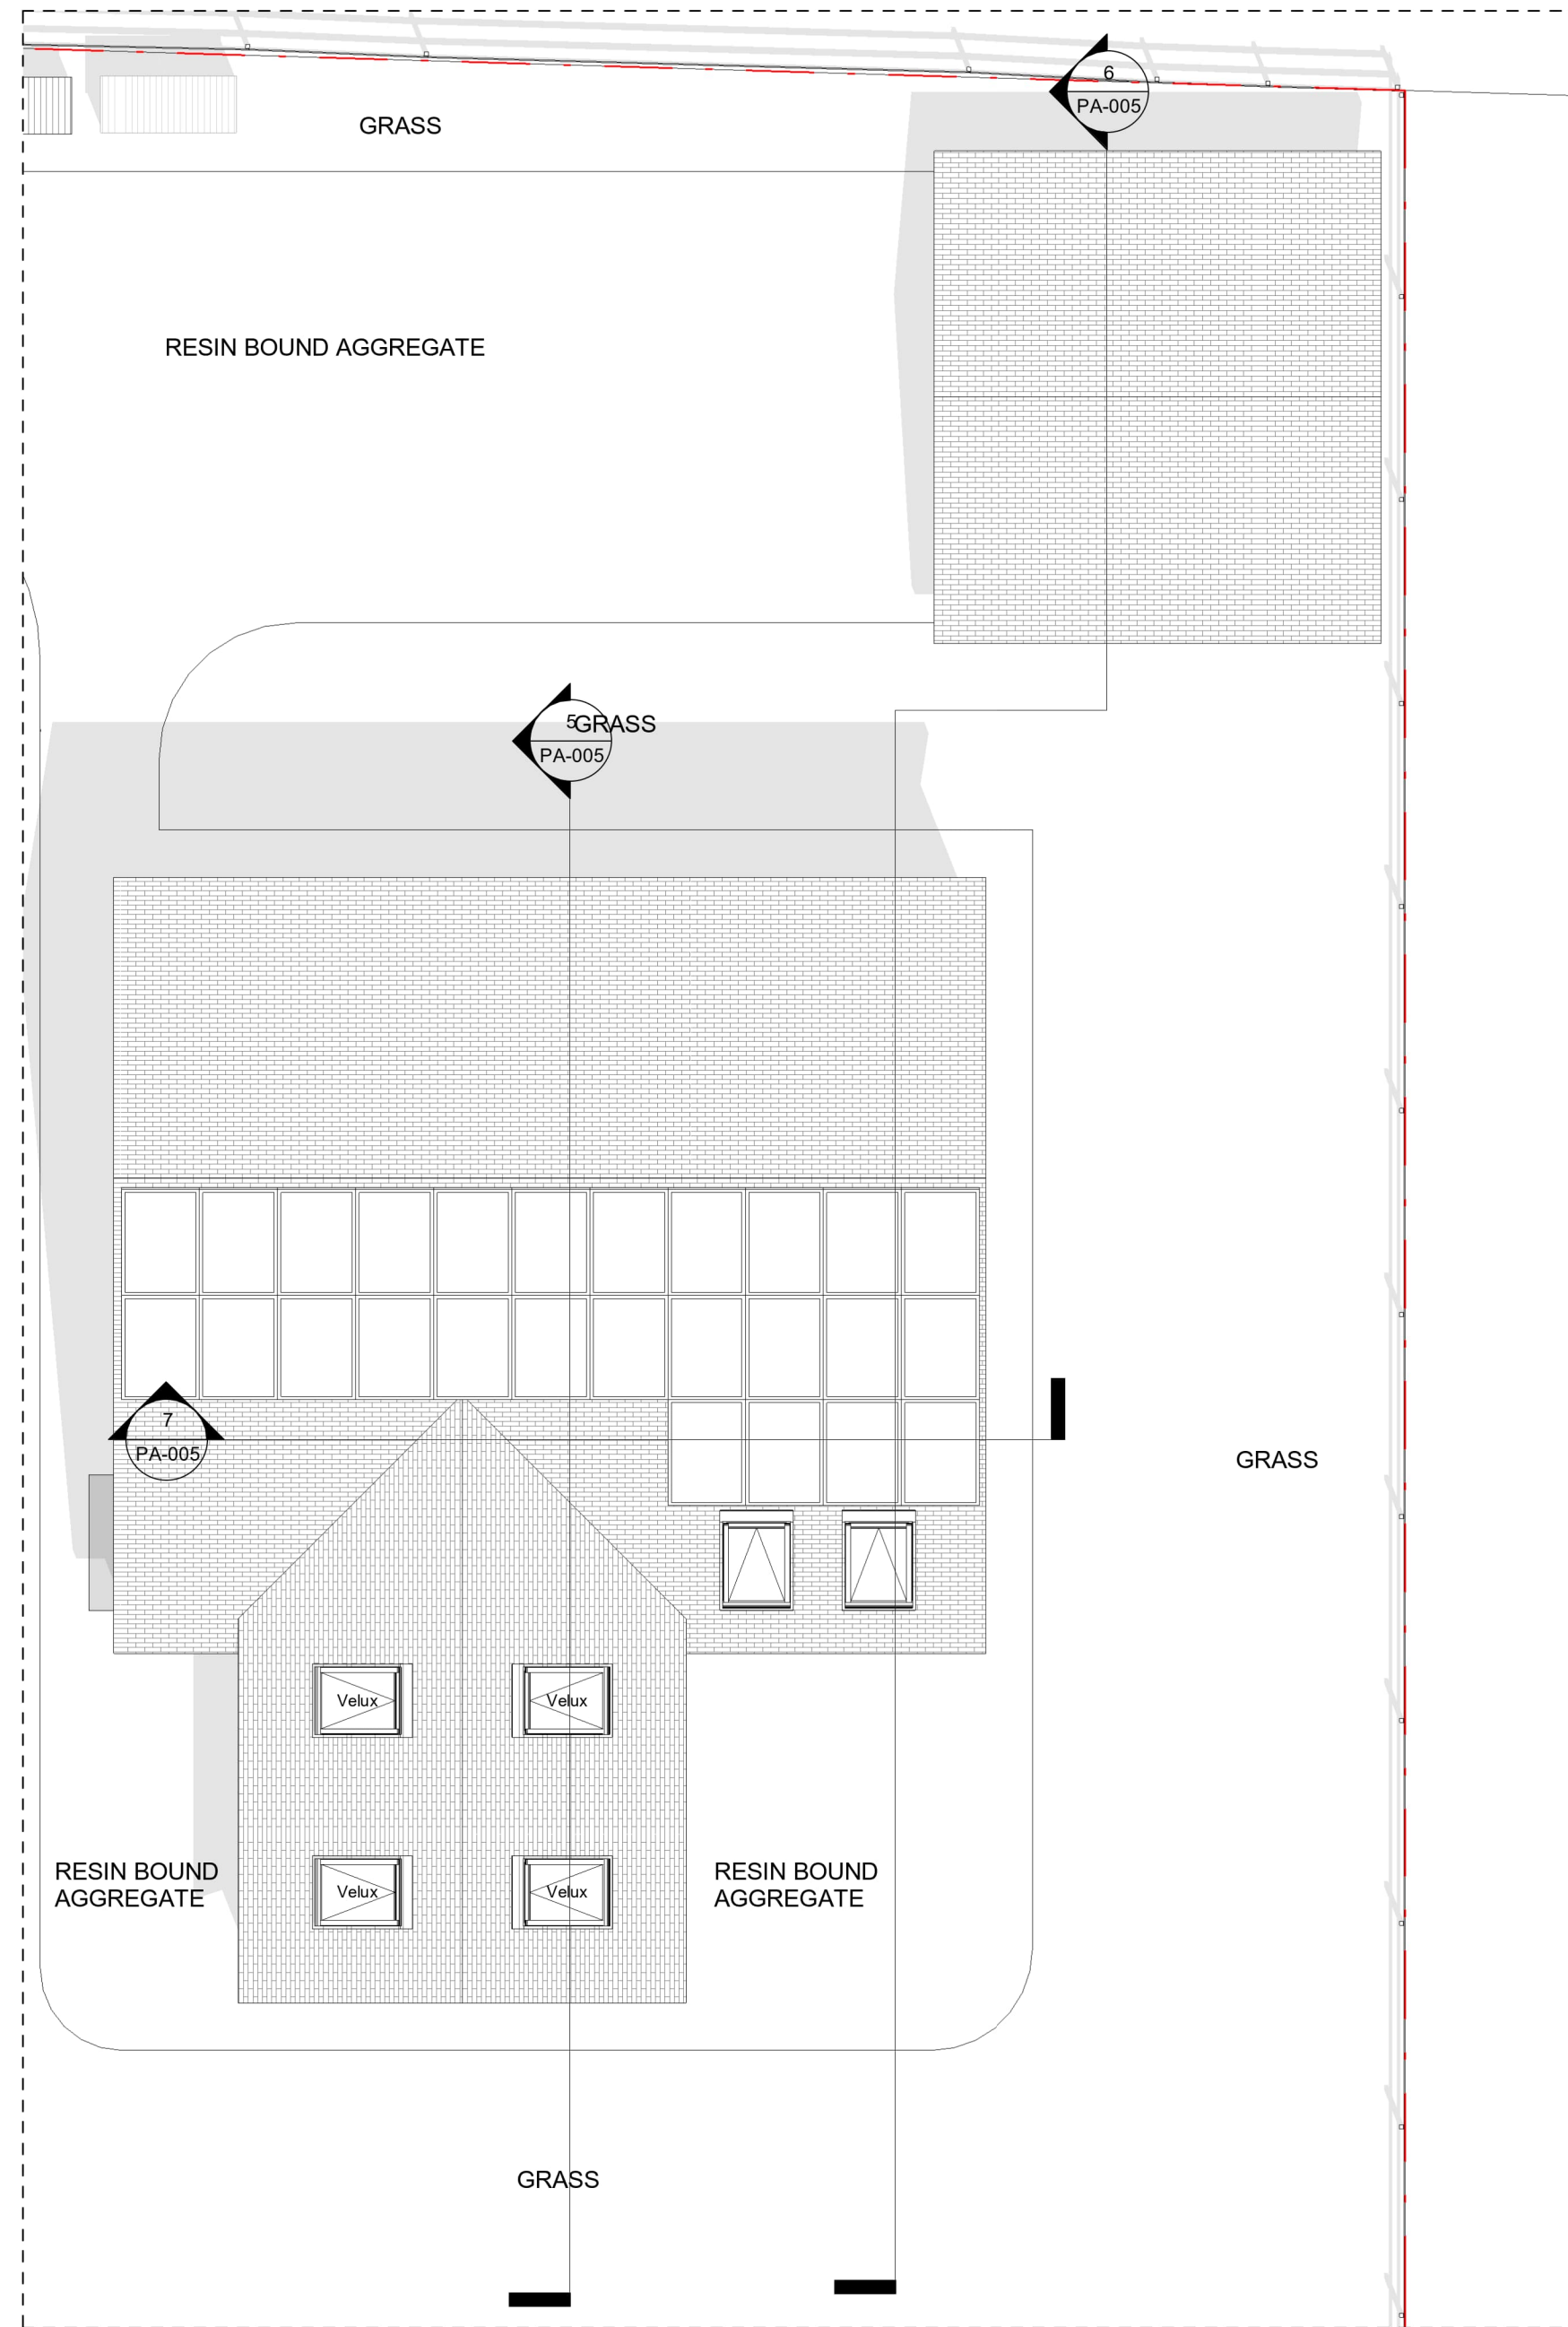

(C) the copyright of this drawing is vested with Domus APM and must not be copied or reproduced without written consent

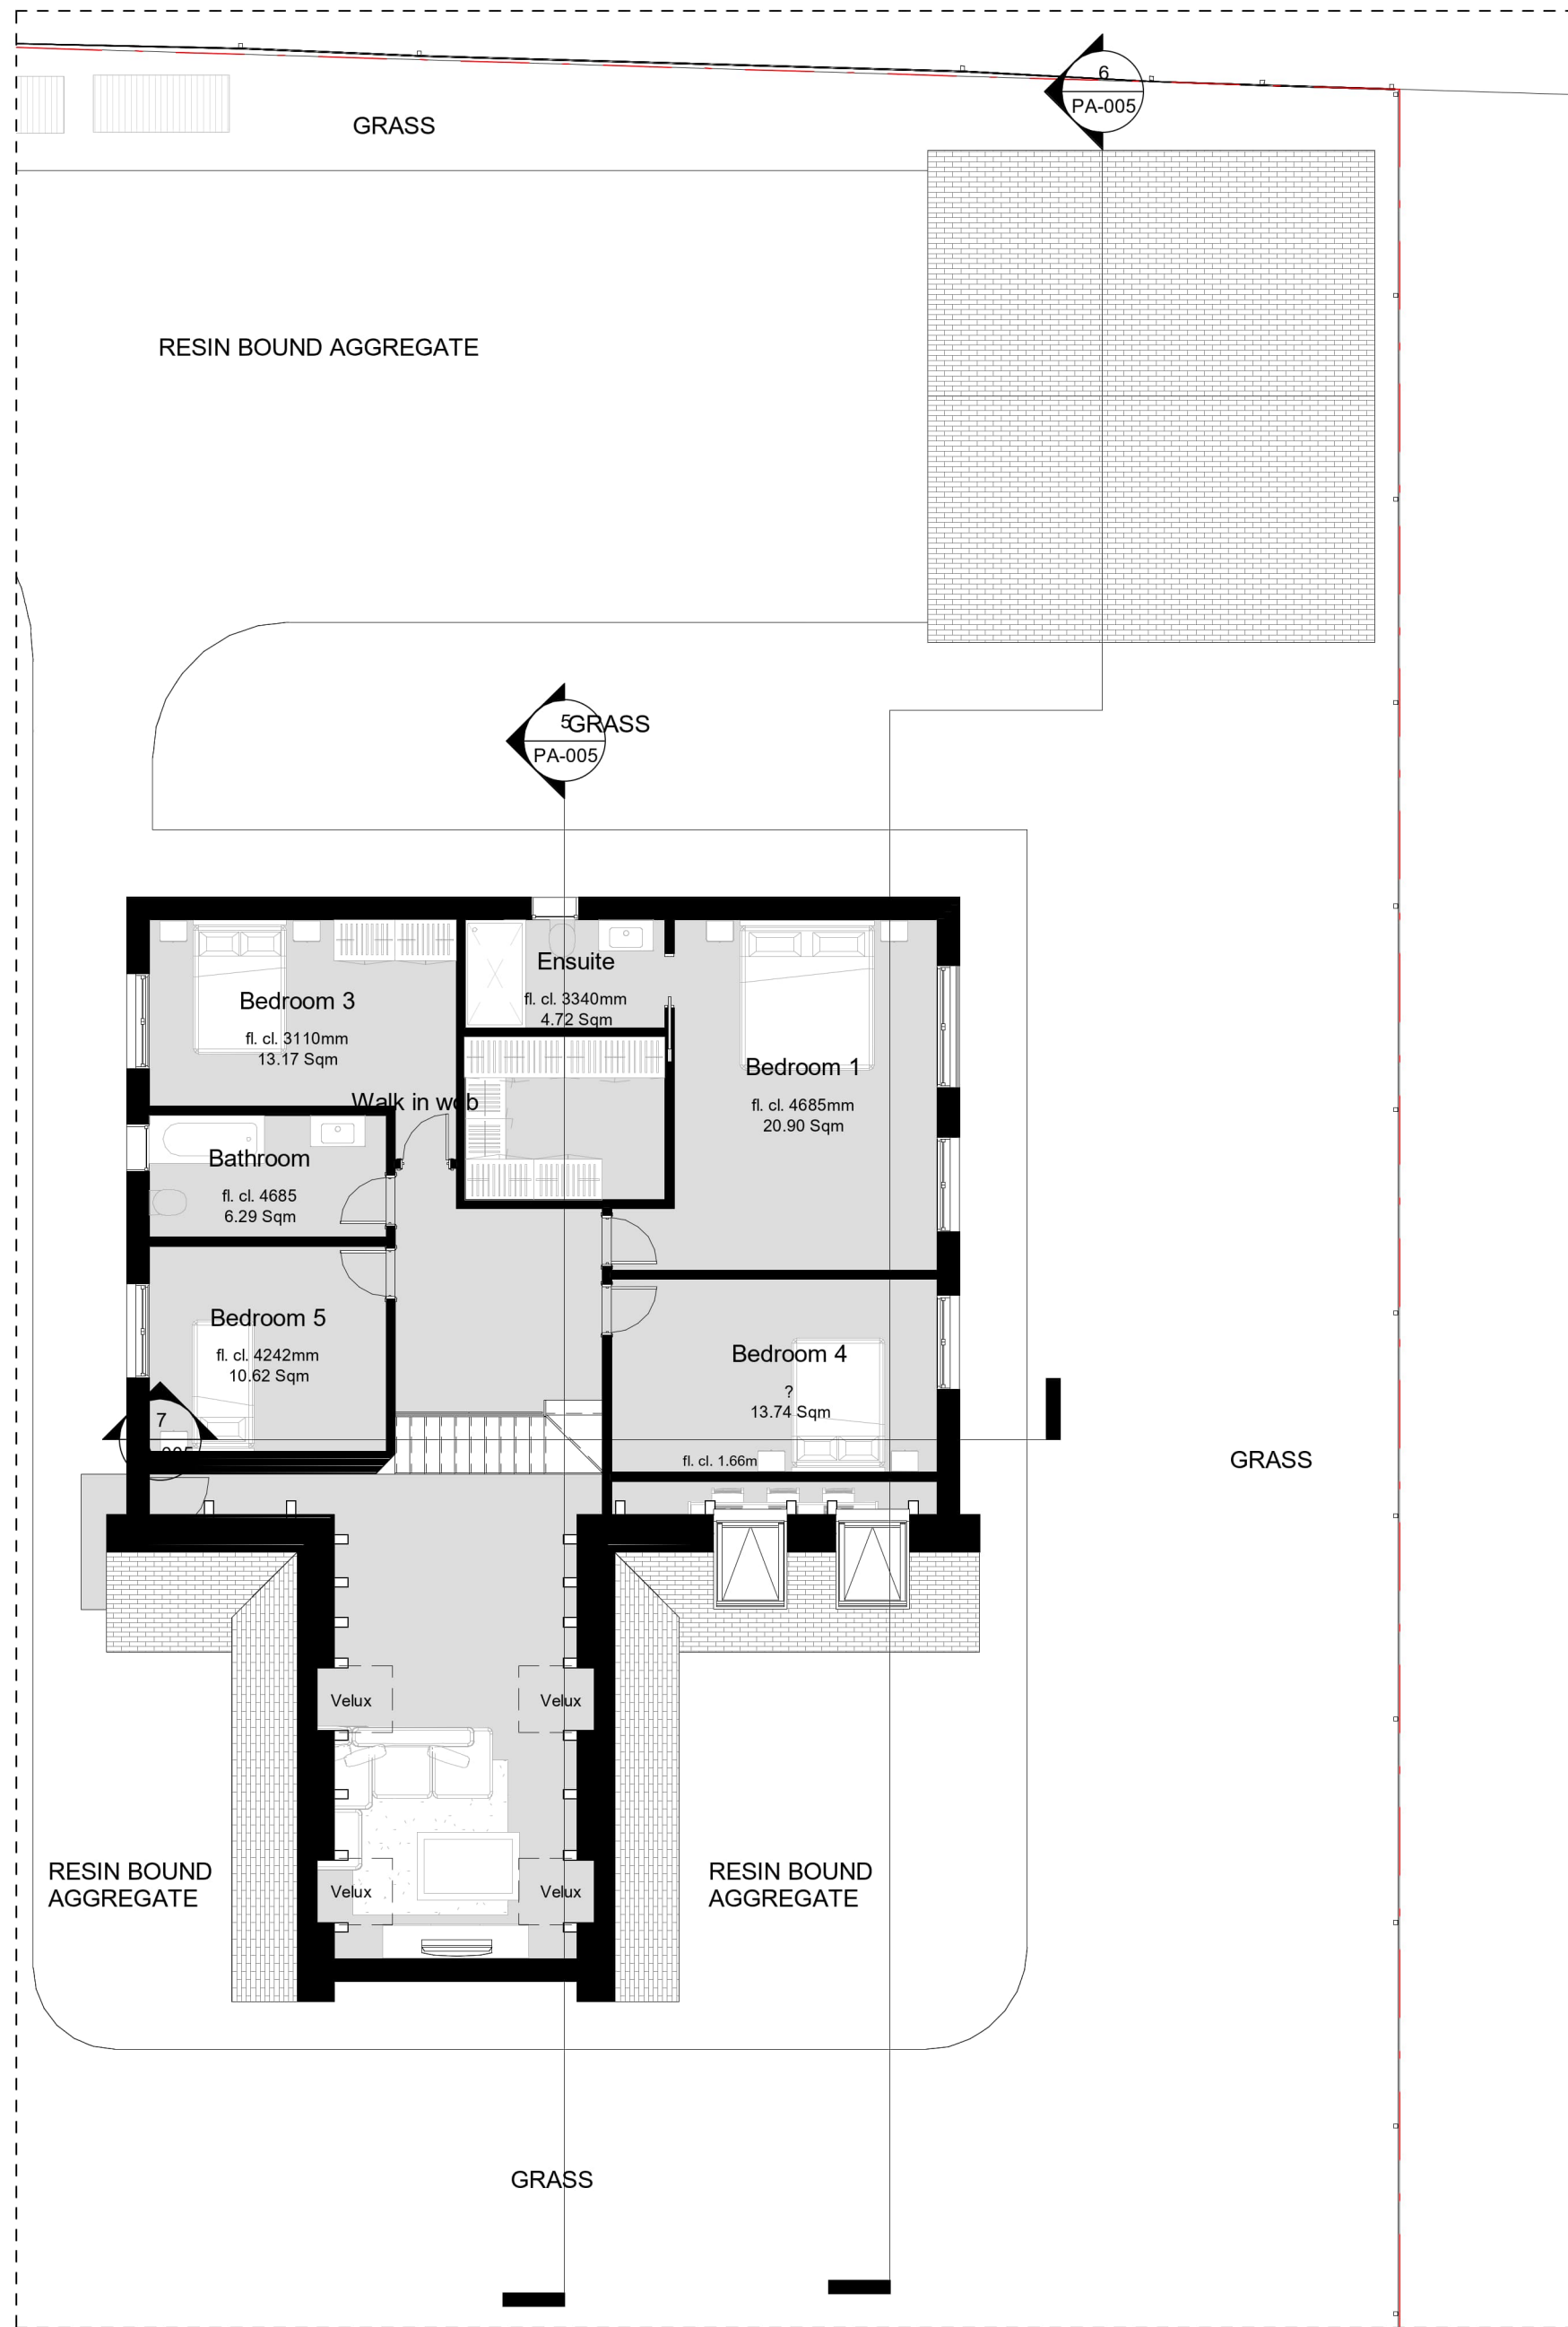

New barn house - up to 9 people	Gross internal floor areas	
	Min.	Proposed
Total gross internal floor area	128.00 Sqm	230.12 Sqm
KITCHEN/DINING ROOM	11.00 Sqm	33.87 Sqm
BEDROOM 1 1bed 2 persons	11.50 Sqm	20.90 Sqm
BEDROOM 2 1bed 2 persons	11.50 Sqm	14.85 Sqm
BEDROOM 3 1bed 2 persons	11.50 Sqm	13.17 Sqm
BEDROOM 4 1bed 2 persons	11.50 Sqm	13.74 Sqm
BEDROOM 5 1bed 1 persons	7.50 Sqm	10.62 Sqm
STUDY		10.38 Sqm
BUILT IN STORAGE	3.50 Sqm	4.11 Sqm
AMENITY AREA	30.00 Sqm	875.90 Sqm

[illegible]

domusapm.co.uk
info@domusapm.co.uk
020 8144 2506
PO Box 76155 London, N12 2FU



ADDRESS
LAND ADJACENT FLINT HOUSE,
KELSHALL
ROYSTON
SG8 9SD

TWO STOREY DWELLING

DOMUS APM

TITLE

PROPOSED PLANS

CLIENT

STUART CHALLIS

DRAWN BY VL	CHECKED BY PC	DATE 22/02/2024
SCALE (@ A1) 1: 100	PROJECT NUMBER 2309791	
DRAWING NUMBER PA-004		REV