



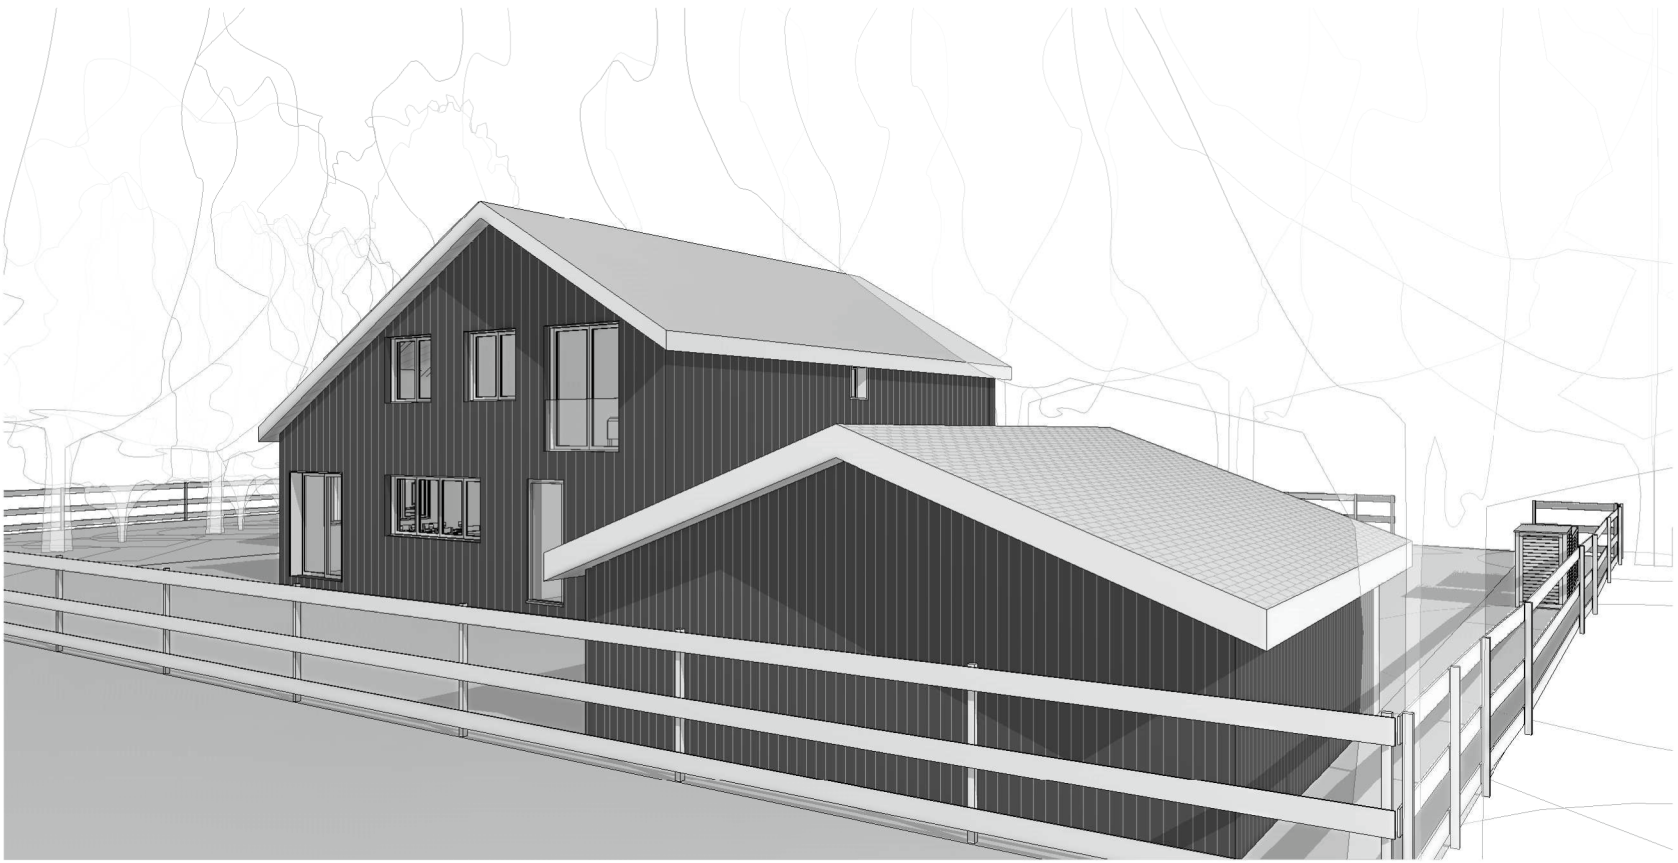

3D View - FRONT 1
Scale:

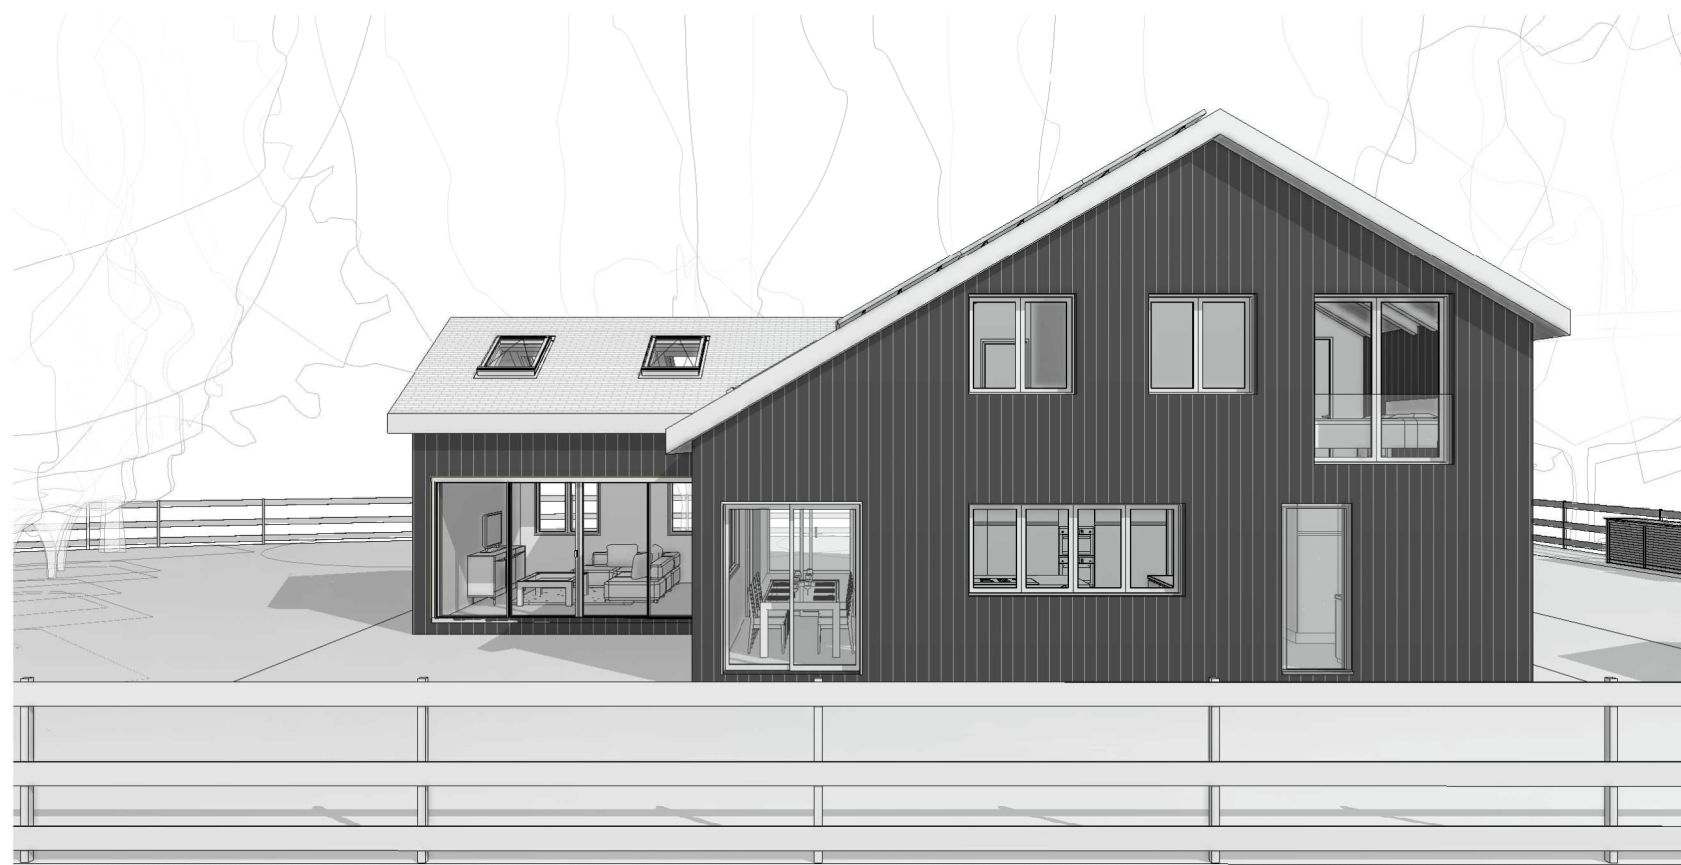


3D View - REAR - 2
Scale:




3D View - REAR 1
Scale:



3D View - FRONT 2
Scale:

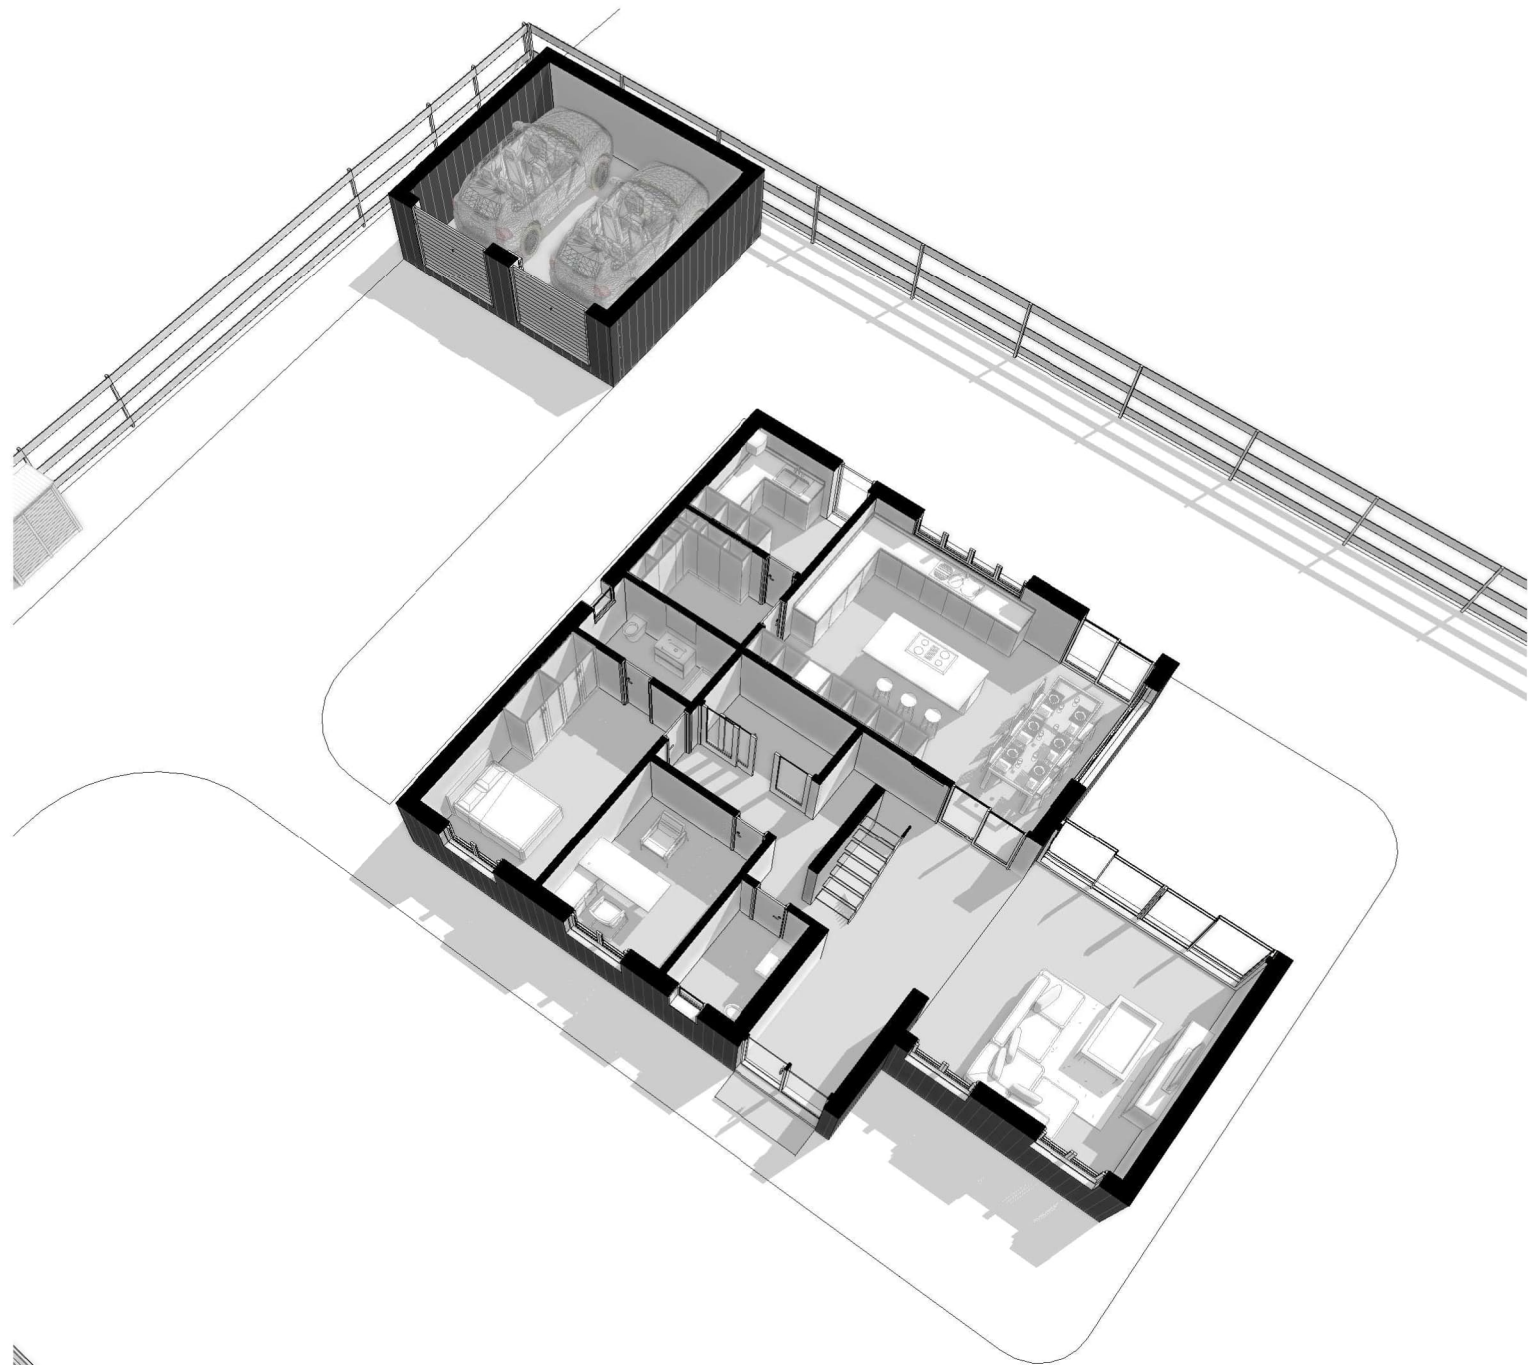

GF Cutted through
Scale:

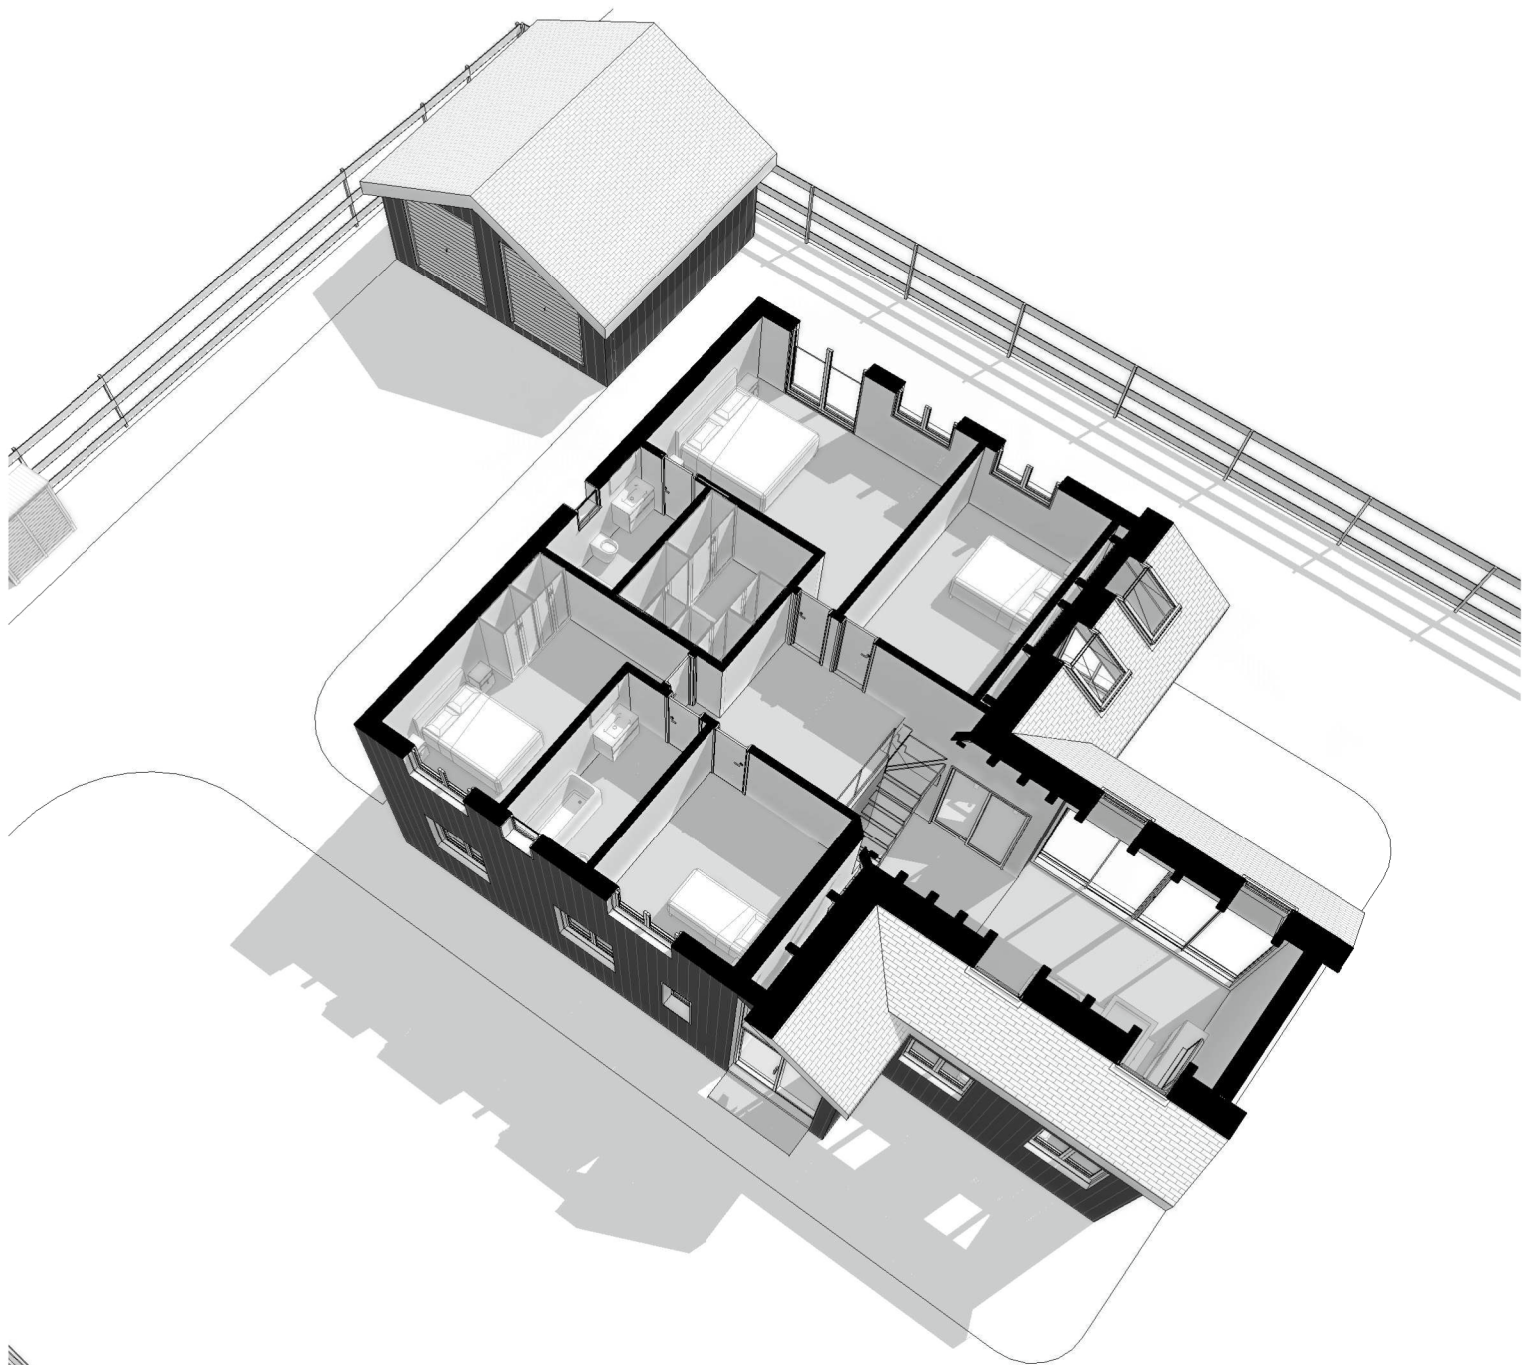

FF Cutted through
Scale:

(C) the copyright of this drawing is vested with Domus APM
and must not be copied or reproduced without written consent

Rev	Description	Date

domusapm.co.uk
info@domusapm.co.uk
020 8144 2506
PO Box 76155 London, N12 2FU



ADDRESS
LAND ADJACENT FLINT HOUSE,
KELSHALL
ROYSTON
SG8 9SD

PROJECT

TWO STOREY DWELLING

DOMUS APM

TITLE

3D VIEWS

CLIENT

STUART CHALLIS

DRAWN BY VL	CHECKED BY PC	DATE 22/02/2024
SCALE (@ A1)		PROJECT NUMBER 2309791
DRAWING NUMBER PA-006		REV